




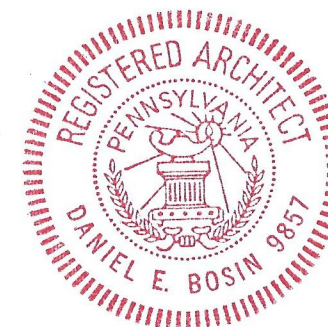

Parkway Outpost
Visitor Information & Pop-Up Shop
2500 Spring Garden St. Philadelphia, PA 19130-3537
Site Plan Detail **A1**

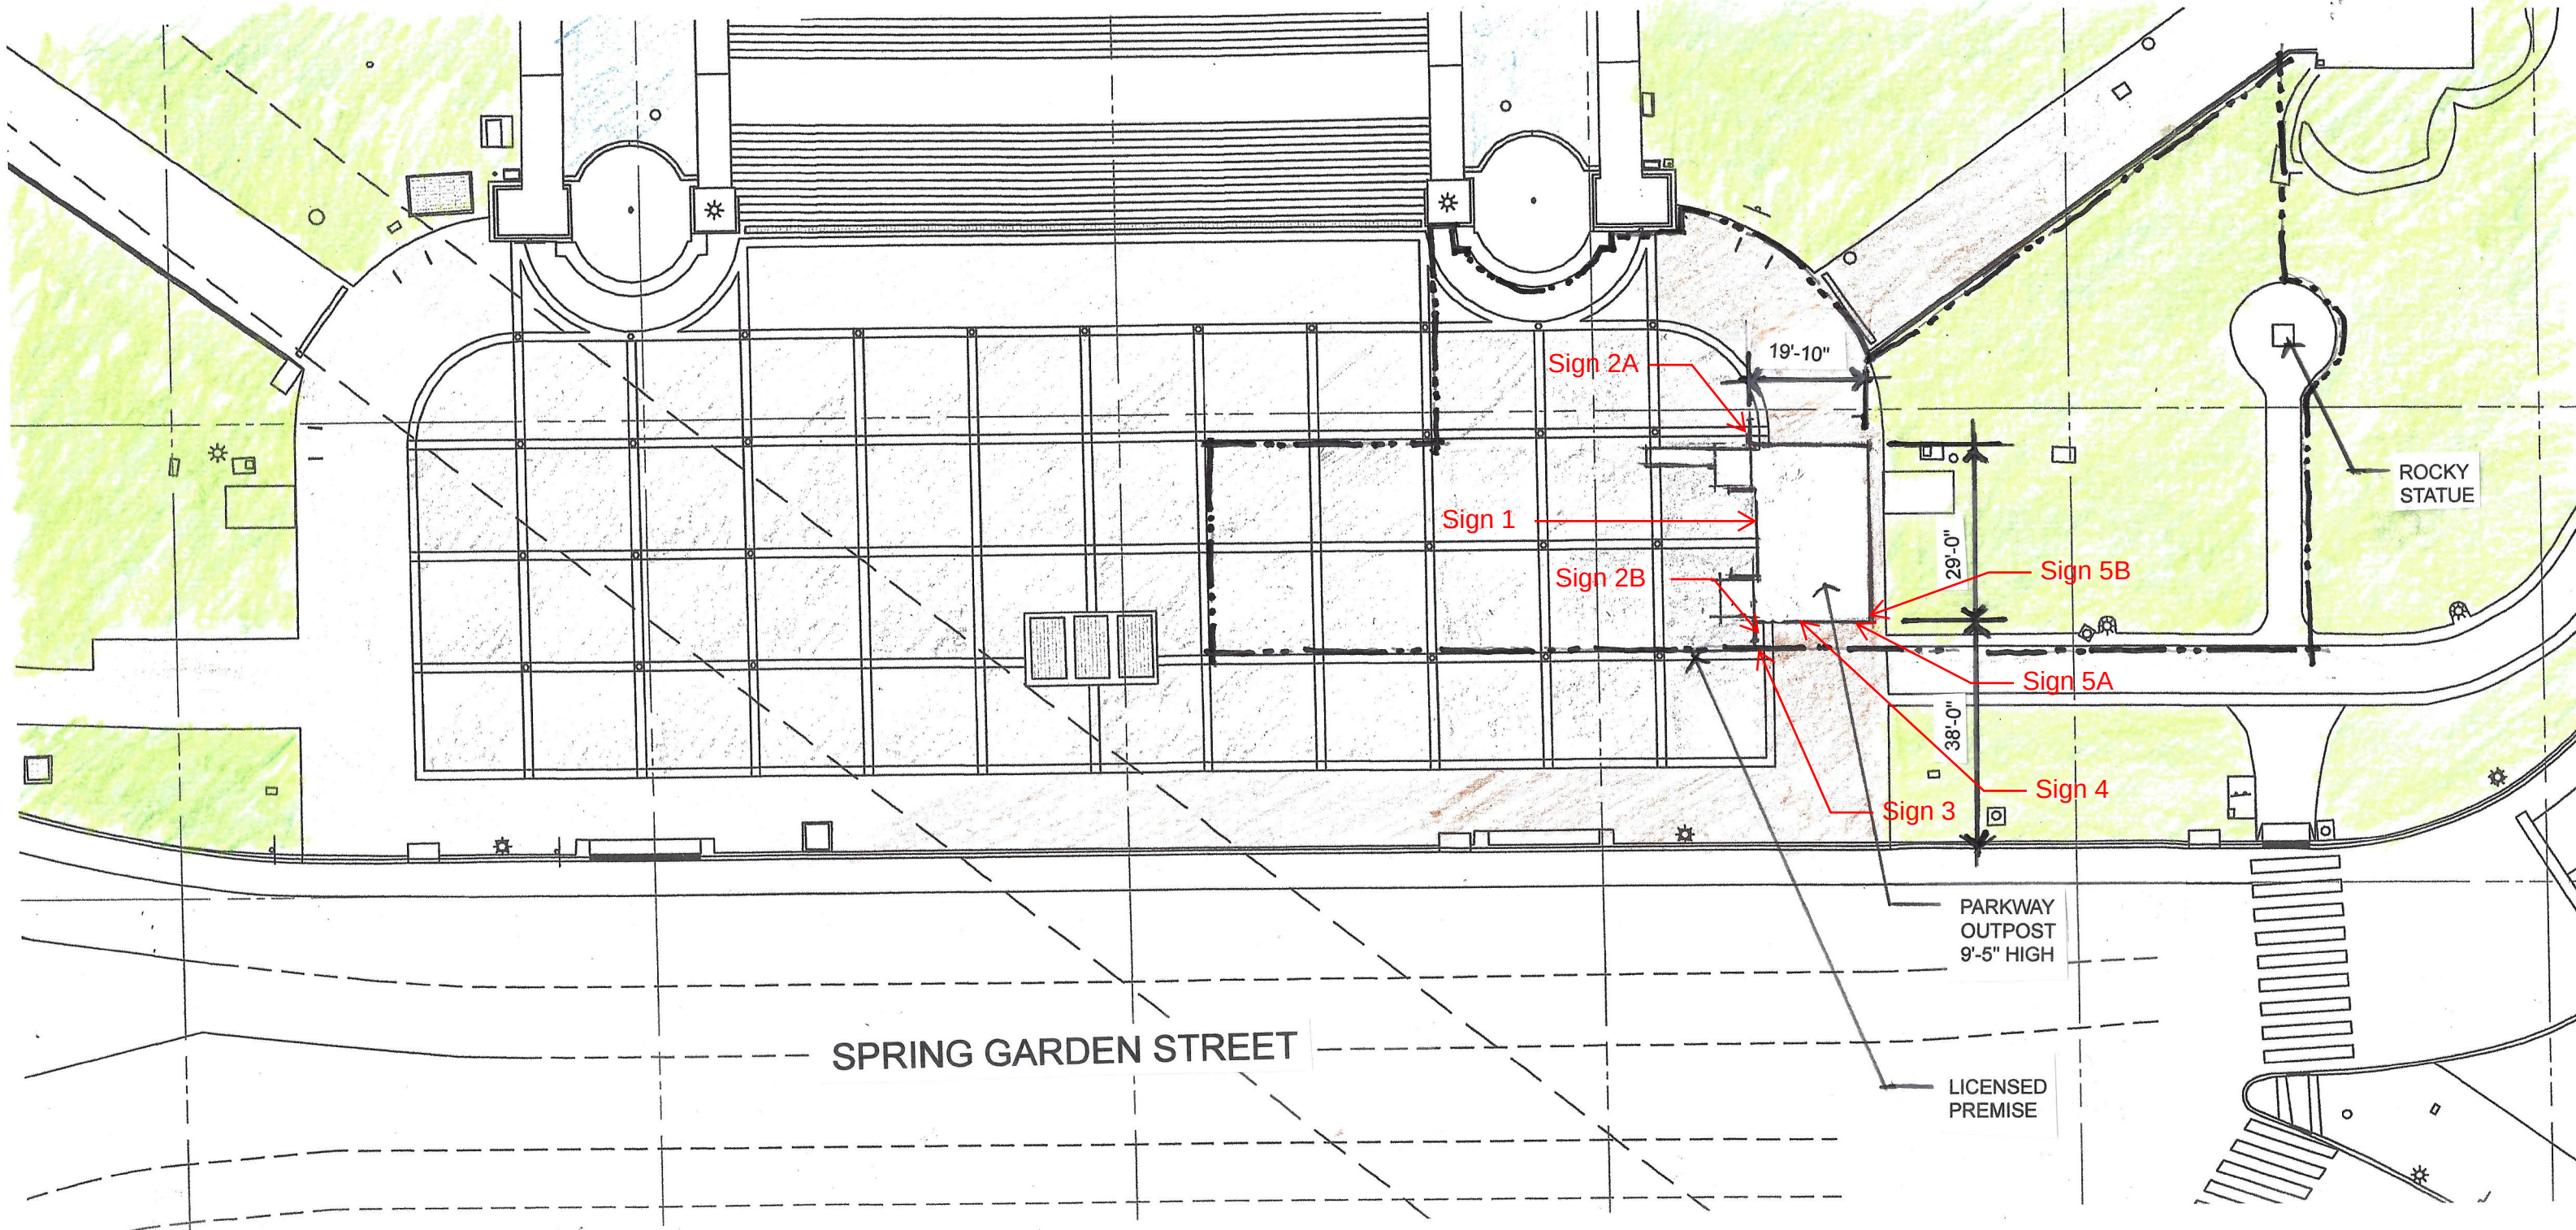

NOTE:
MAXIMUM OCCUPANCY IS 15 PEOPLE

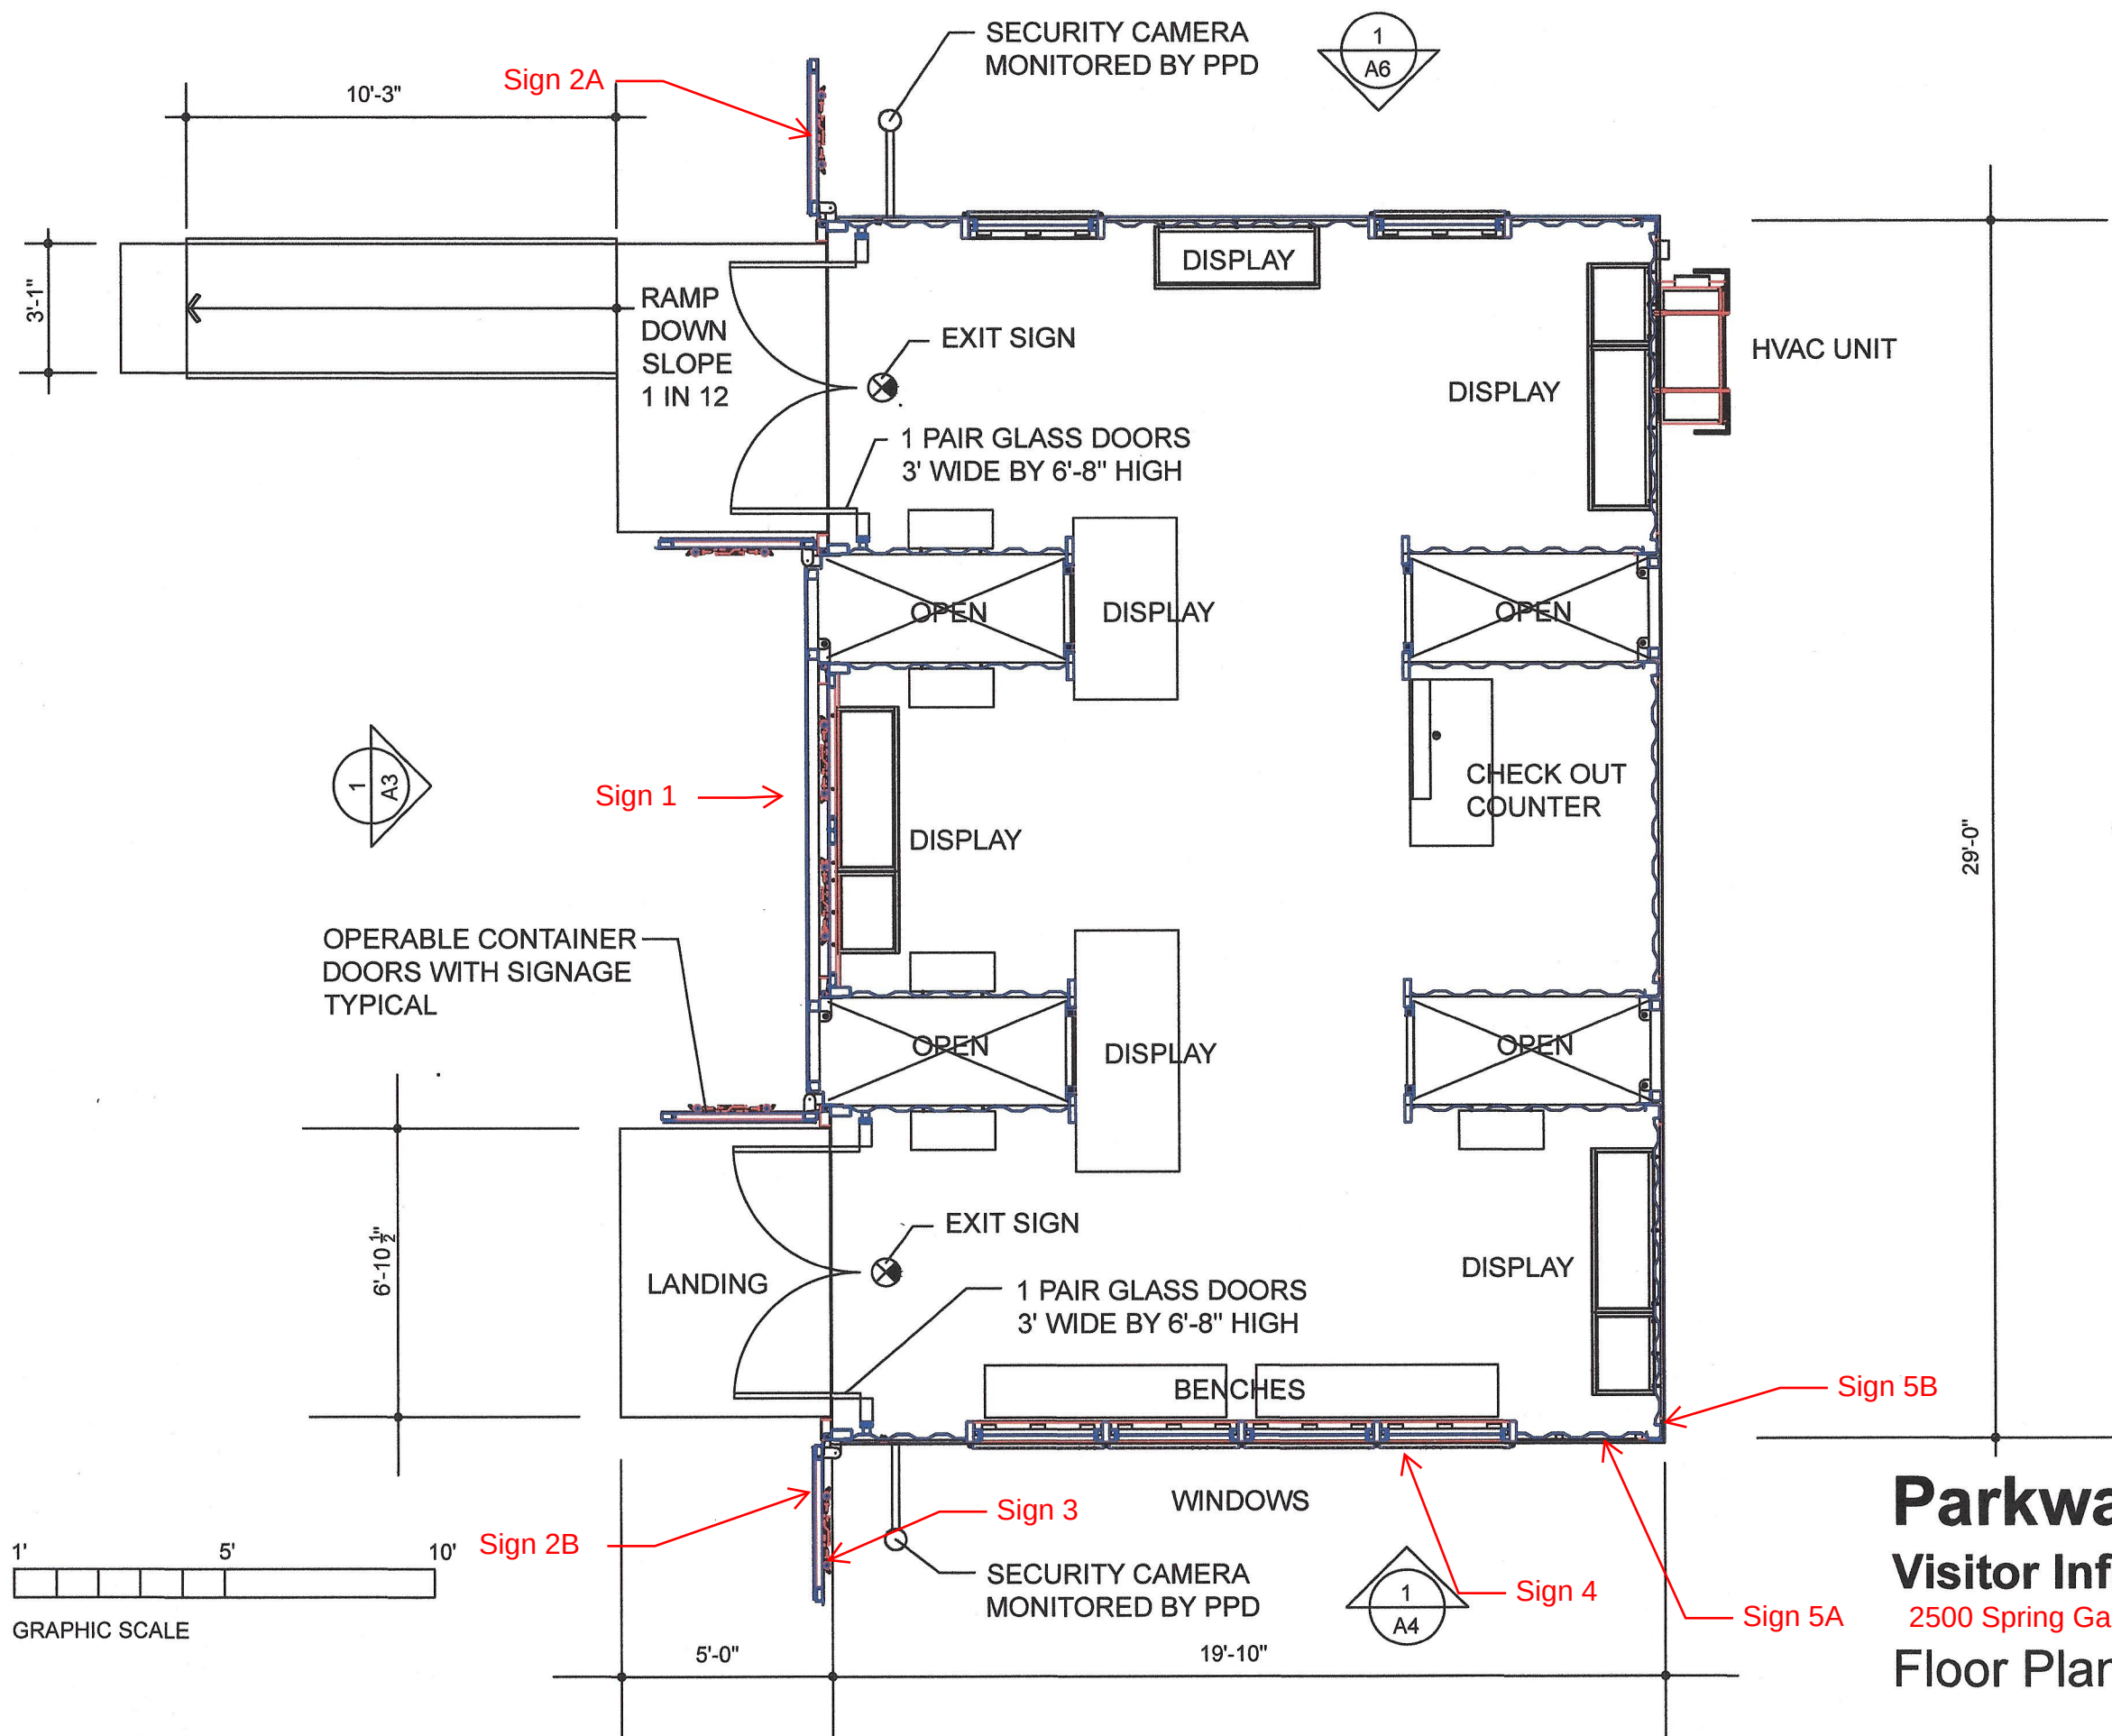



Parkway Outpost

Visitor Information & Pop-Up Shop

2500 Spring Garden St. Philadelphia, PA 19130-3537

Floor Plan

A2

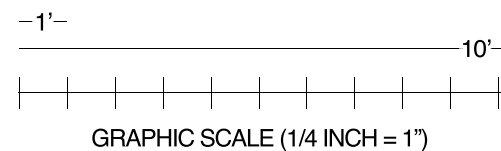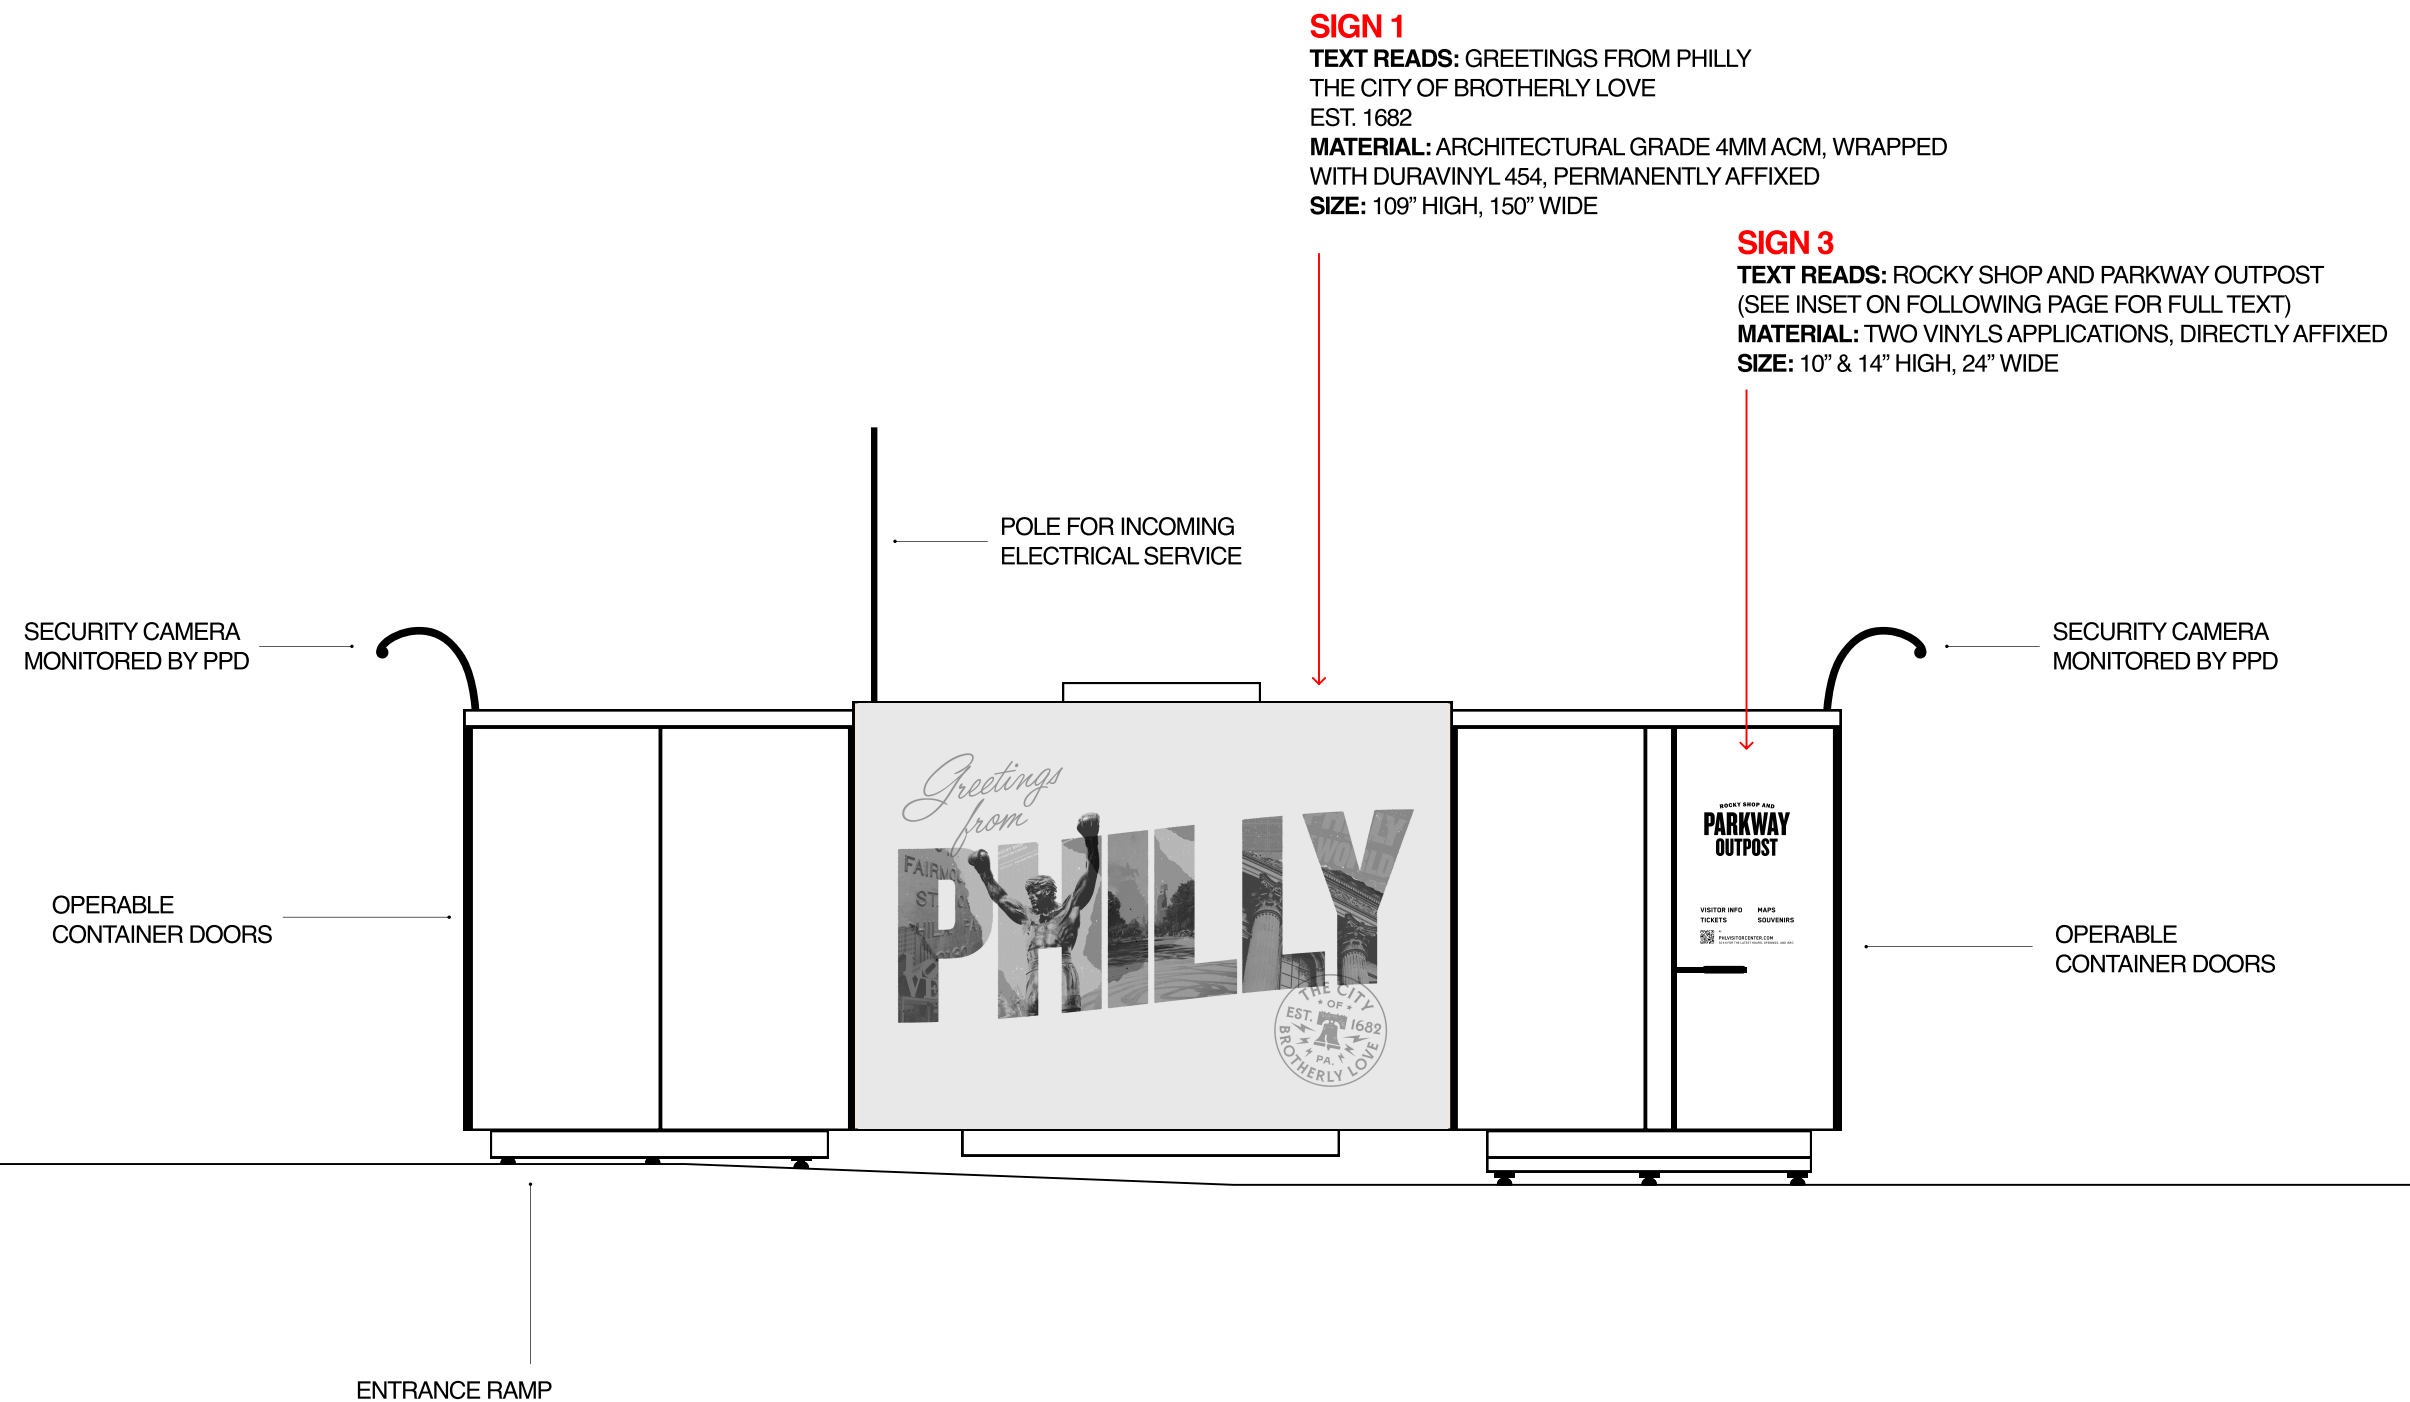

Parkway Outpost
Visitor Information & Pop-Up Shop
2500 Spring Garden St. Philadelphia, PA 19130-3537
South Elevation

A3.1

FUTURE BUILDING GRAPHICS

Sign 1

Sign 3



ROCKY SHOP AND
**PARKWAY
OUTPOST**

VISITOR INFO
TICKETS

MAPS
SOUVENIRS



[PHLVISITORCENTER.COM](https://phlvisitorcenter.com)

SCAN FOR THE LATEST HOURS, OPENINGS, AND INFO

Parkway Outpost

Visitor Information & Pop-Up Shop

2500 Spring Garden St. Philadelphia, PA 19130-3537

Sign 3 – Inset

A3.2

SIGN 2A



TEXT READS: ROCKY SHOP & PARKWAY OUTPOST
(SEE INSET ON FOLLOWING PAGE FOR FULL TEXT)
MATERIAL: ARCHITECTURAL GRADE 4MM ACM, WRAPPED
WITH DURAVINYL 454, PERMANENTLY AFFIXED
SIZE: 98" HIGH, 43" WIDE

SIGN 1

TEXT READS: GREETINGS FROM PHILLY
THE CITY OF BROTHERLY LOVE
EST. 1682
MATERIAL: ARCHITECTURAL GRADE 4MM ACM, WRAPPED
WITH DURAVINYL 454, PERMANENTLY AFFIXED
SIZE: 109" HIGH, 150" WIDE


SIGN 2B

TEXT READS: EXPLORE THE PARKWAY
(SEE INSET ON FOLLOWING PAGE FOR FULL TEXT)
MATERIAL: ARCHITECTURAL GRADE 4MM ACM, WRAPPED
WITH DURAVINYL 454, PERMANENTLY AFFIXED
SIZE: 98" HIGH, 43" WIDE

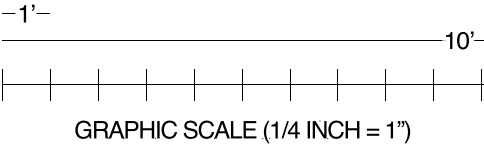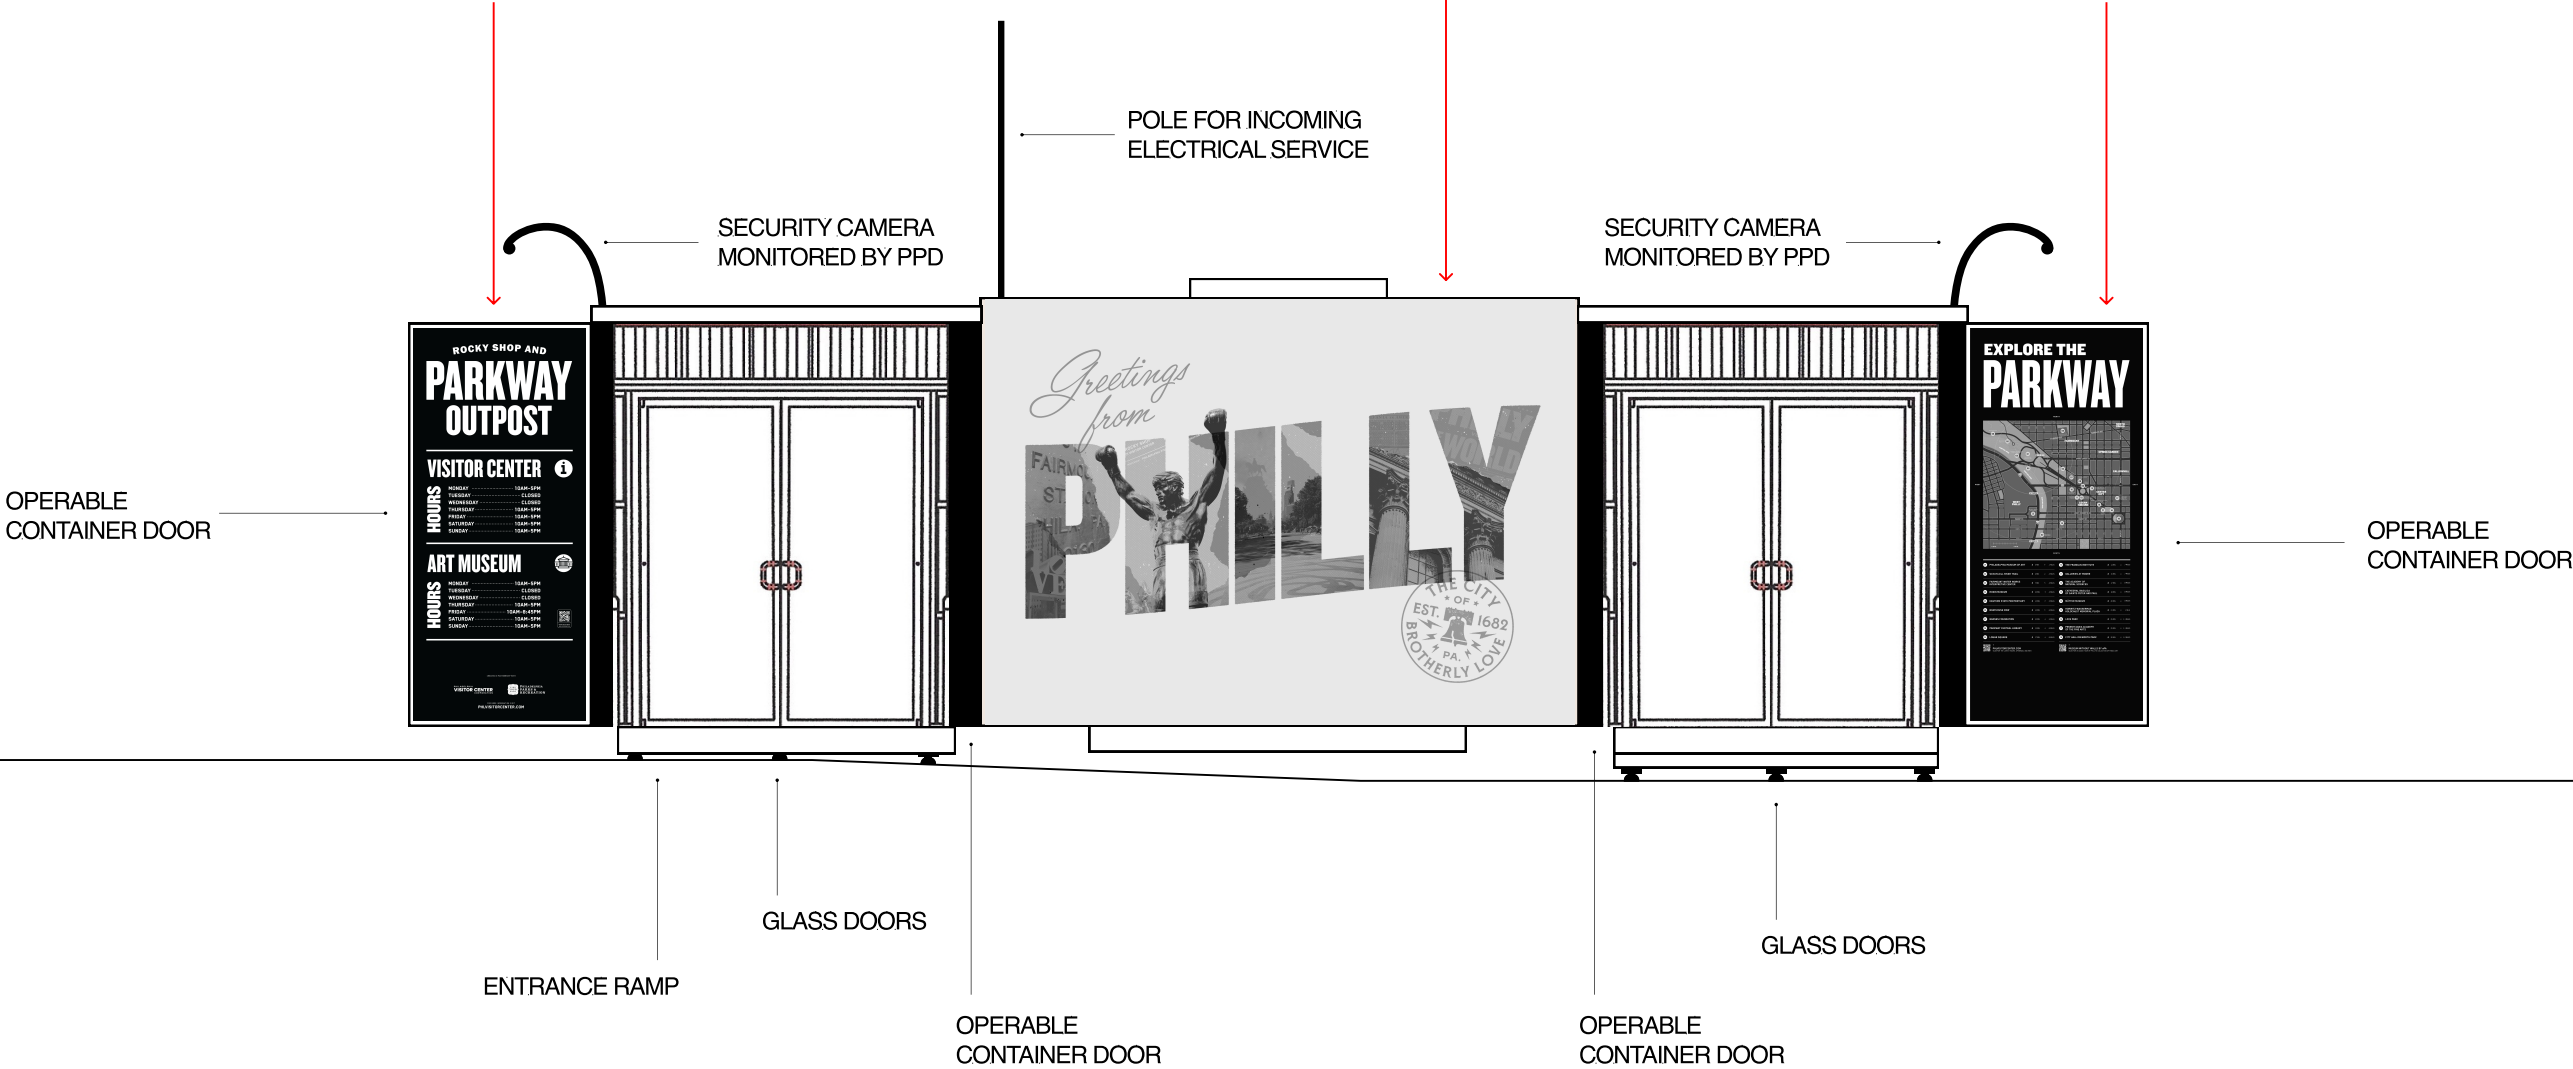

Parkway Outpost
Visitor Information & Pop-Up Shop
2500 Spring Garden St. Philadelphia, PA 19130-3537
South Elevation

A3.3

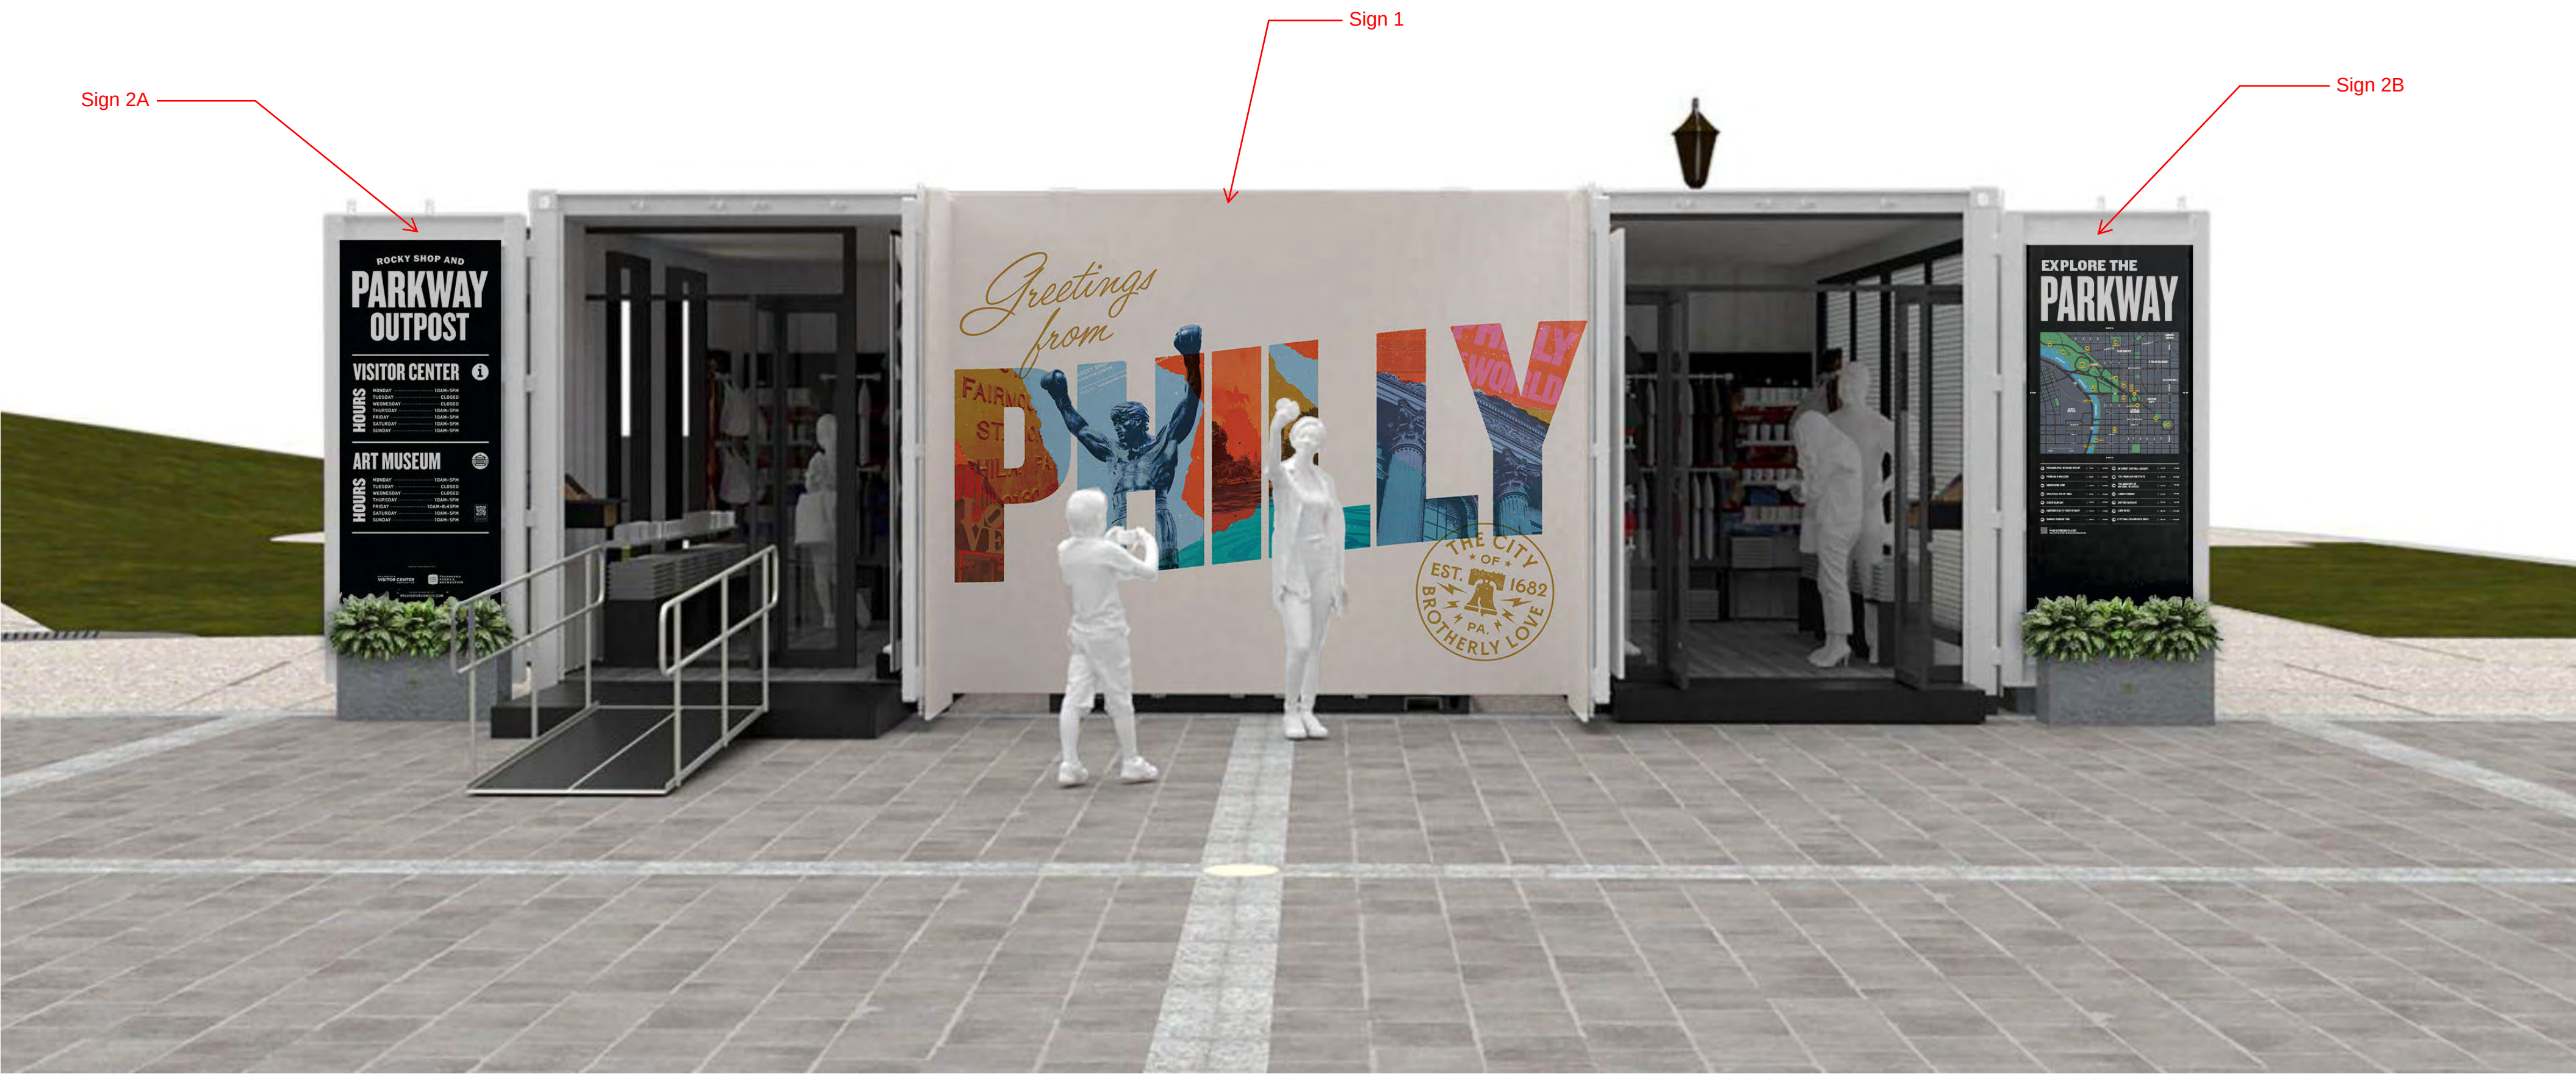

SIGN 2A

ROCKY SHOP AND
**PARKWAY
OUTPOST**

VISITOR CENTER

HOURS	MONDAY	10AM-5PM
	TUESDAY	CLOSED
	WEDNESDAY	CLOSED
	THURSDAY	10AM-5PM
	FRIDAY	10AM-5PM
	SATURDAY	10AM-5PM
	SUNDAY	10AM-5PM

ART MUSEUM

HOURS	MONDAY	10AM-5PM
	TUESDAY	CLOSED
	WEDNESDAY	CLOSED
	THURSDAY	10AM-5PM
	FRIDAY	10AM-8:45PM
	SATURDAY	10AM-5PM
	SUNDAY	10AM-5PM



PHILADELPHIA
VISITOR CENTER
CORPORATION



PHILADELPHIA
**PARKS &
RECREATION**

FOR MORE INFORMATION VISIT
PHLVISITORCENTER.COM

**EXPLORE THE
PARKWAY**



01 PHILADELPHIA MUSEUM OF ART	2 MIN	0.1 MILES	10 THE FRANKLIN INSTITUTE	14 MIN	0.7 MILES
02 SCHUYLKILL RIVER TRAIL	4 MIN	0.2 MILES	11 GALLERIES AT MOORE	15 MIN	0.7 MILES
03 FAIRMOUNT WATER WORKS INTERPRETIVE CENTER	7 MIN	0.4 MILES	12 THE ACADEMY OF NATURAL SCIENCES	17 MIN	0.8 MILES
04 RODIN MUSEUM	10 MIN	0.4 MILES	13 CATHEDRAL BASILICA OF SAINTS PETER AND PAUL	18 MIN	0.8 MILES
05 EASTERN STATE PENITENTIARY	12 MIN	0.5 MILES	14 MÜTTER MUSEUM	20 MIN	0.9 MILES
06 BOATHOUSE ROW	12 MIN	0.8 MILES	15 HORWITZ-WASSERMAN HOLOCAUST MEMORIAL PLAZA	21 MIN	1.1 MILE
07 BARNES FOUNDATION	10 MIN	0.5 MILES	16 LOVE PARK	25 MIN	1.1 MILES
08 PARKWAY CENTRAL LIBRARY	13 MIN	0.5 MILES	17 PENNSYLVANIA ACADEMY OF THE FINE ARTS	25 MIN	1.1 MILES
09 LOGAN SQUARE	17 MIN	0.8 MILES	18 CITY HALL/DILWORTH PARK	26 MIN	1.2 MILES

 PHLVISITORCENTER.COM
SCAN FOR THE LATEST HOURS, OPENINGS, AND INFO

 MUSEUM WITHOUT WALLS BY aPA
SCAN FOR AN AUDIO TOUR OF PHILLY'S COLLECTION OF PUBLIC ART

SIGN 2B

Parkway Outpost


Visitor Information & Pop-Up Shop

2500 Spring Garden St. Philadelphia, PA 19130-3537

Signs 2A & 2B – Insets

A3.4

ITEM NO.	PART NUMBER	DESCRIPTION	QTY.
1	2107_GRAPHIC_SA_01_FOR_PRINT	PROVIDED BY PRINTER	4
2	2107_GRAPHIC_SA_02_FOR_PRINT	PROVIDED BY PRINTER	4
3	72IN_x_1.1875IN_.25IN_Z_CLIP_03	MCMASTER # 1201A41	12
4	72IN_x_1.1875IN_.25IN_Z_CLIP_02	MCMASTER # 1201A41	12
5	NO8_0.5IN_ROUNDED_HEAD_SELF_TAPPING_SCREW	MCMASTER # 94060A194	146

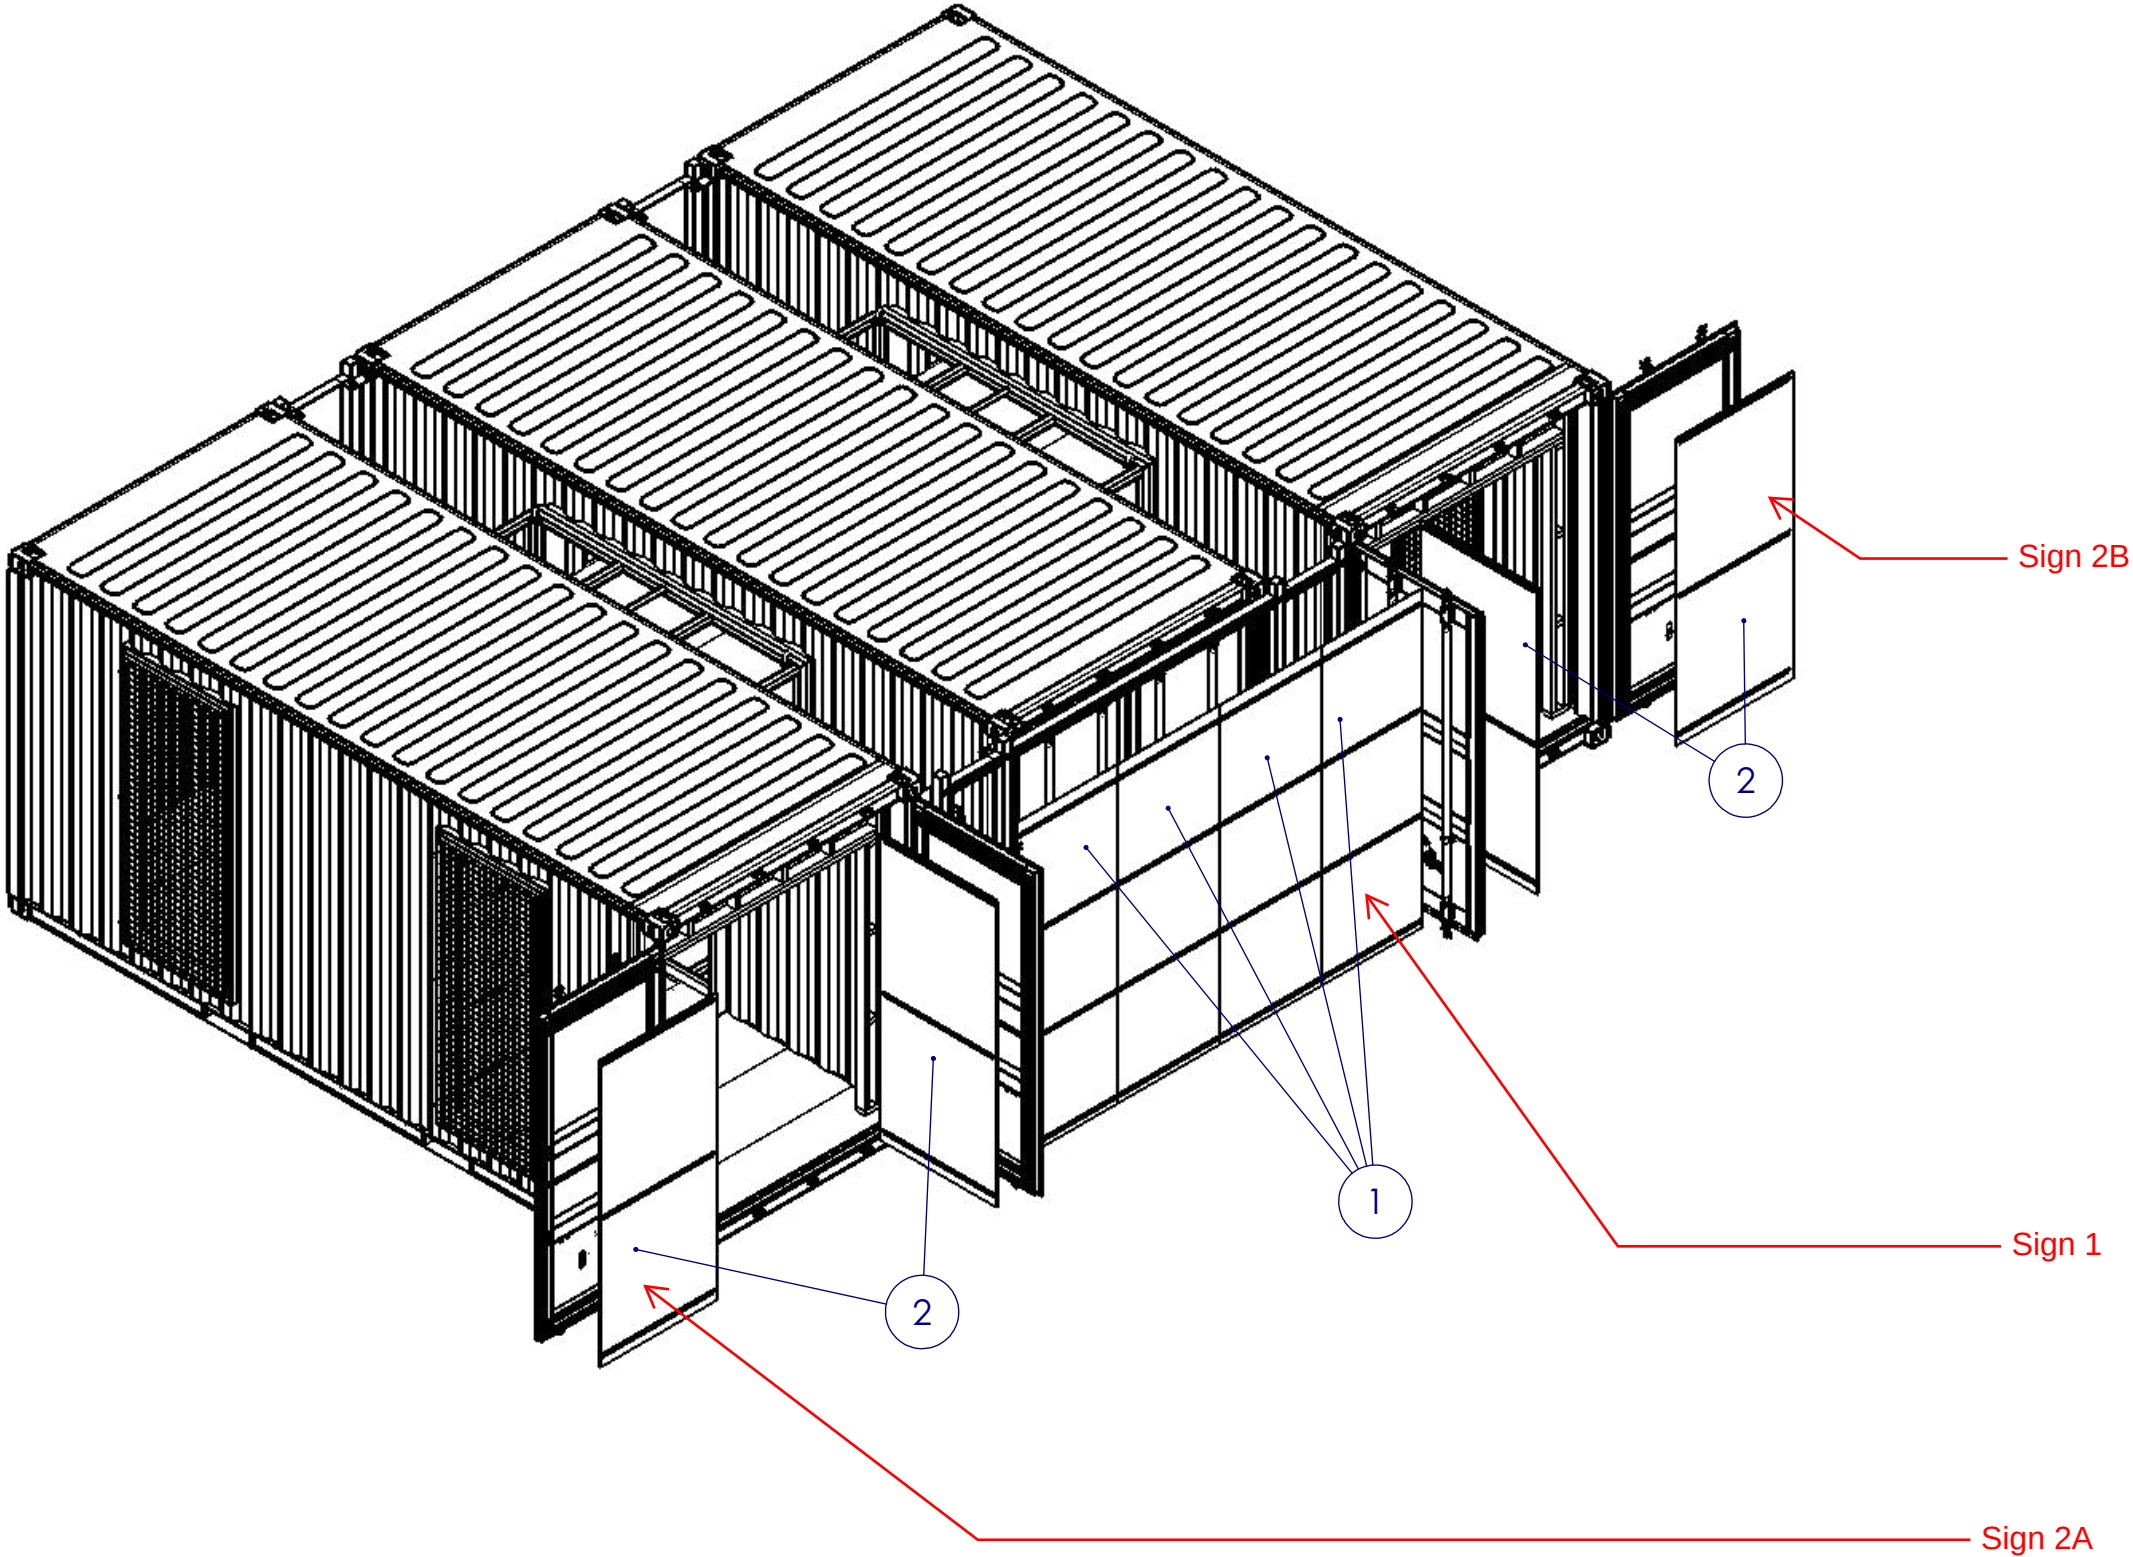

2107_01_GRAPHIC_ASSEMBLY



PROJECT: 2500 Spring Garden St. Philadelphia, PA 19130-3537
DRAWING 3


SCALE: AS NOTED
DRAWN BY: HRB

V1
12/7/2022

Z CLIP PLACEMENTS FOR FRAME FOR SIGN 1


ITEM NO.	PART NUMBER	DESCRIPTION	QTY.
1	72IN_x_1.1875IN_.25IN_Z_CLIP_03	MCMaster # 1201A41	12
2	NO8_0.5IN_ROUNDED_HEAD_SELF_TAPPING_SCREW	MCMaster # 94060A194	83

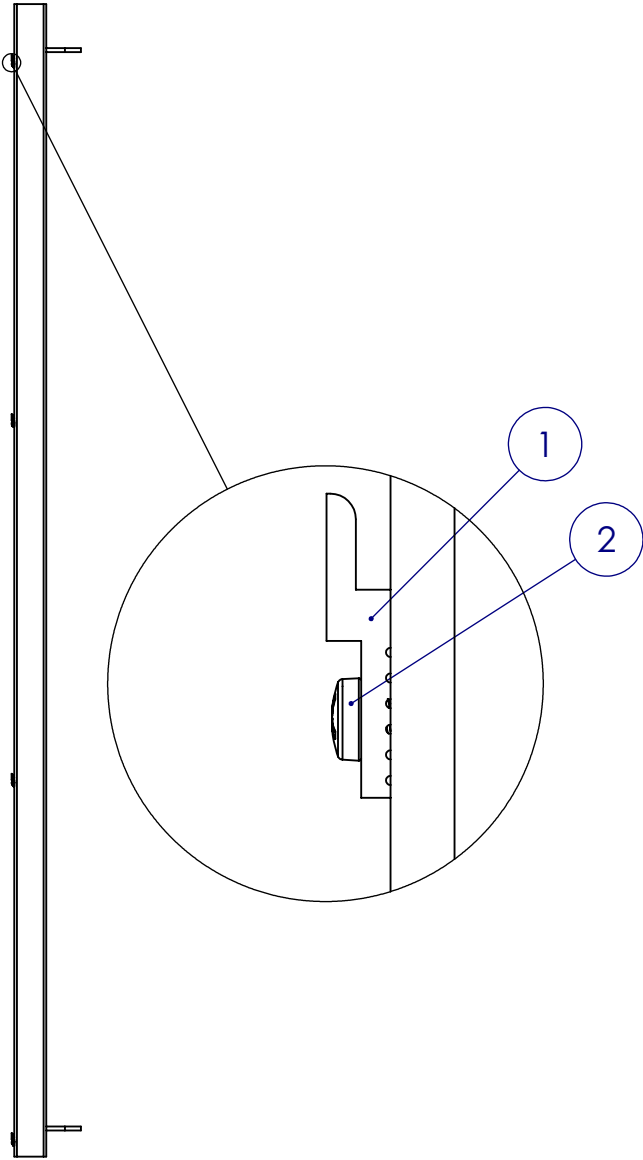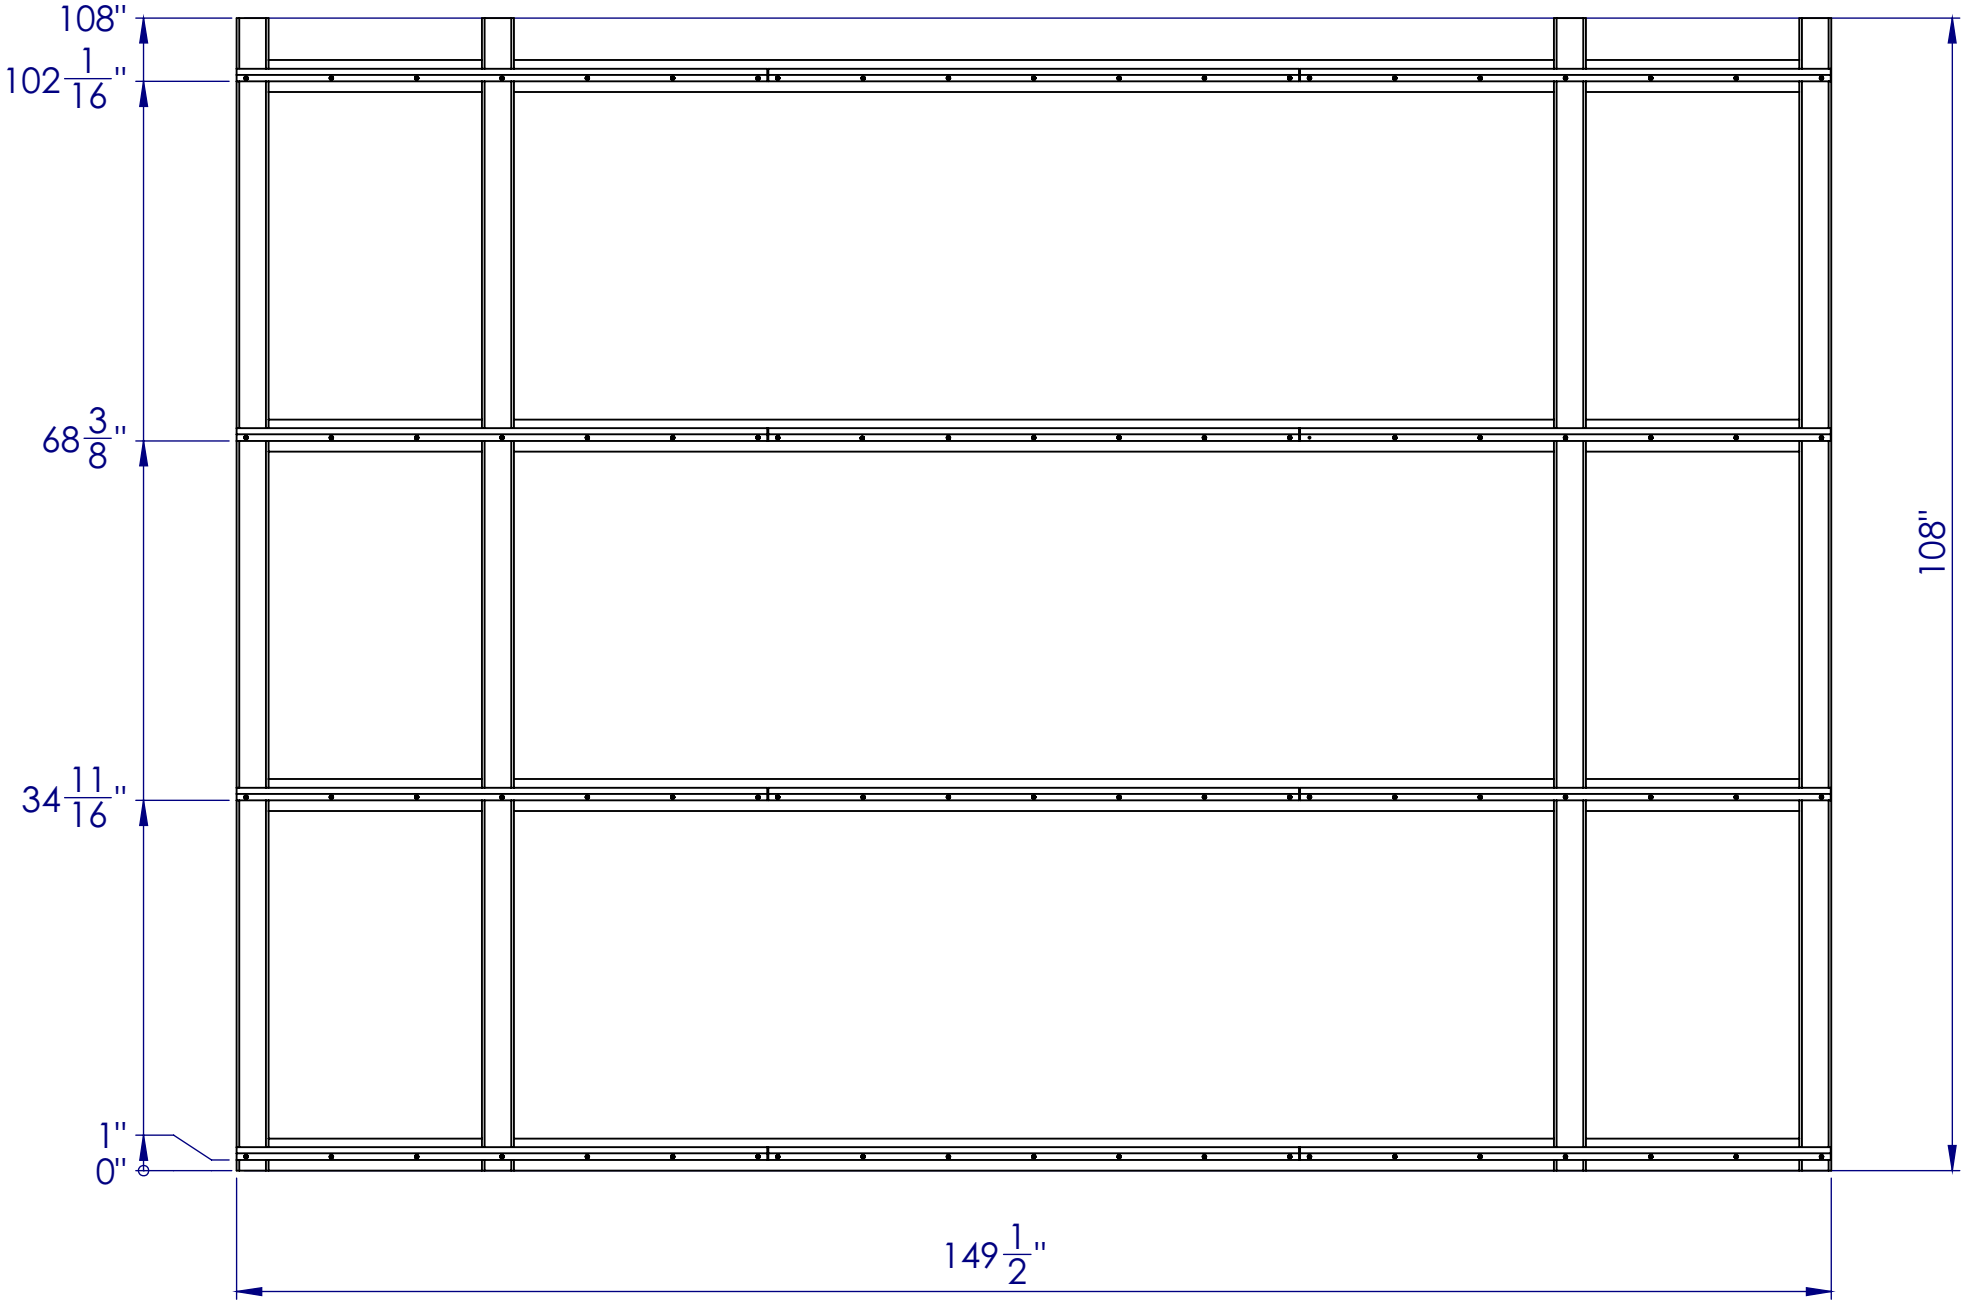

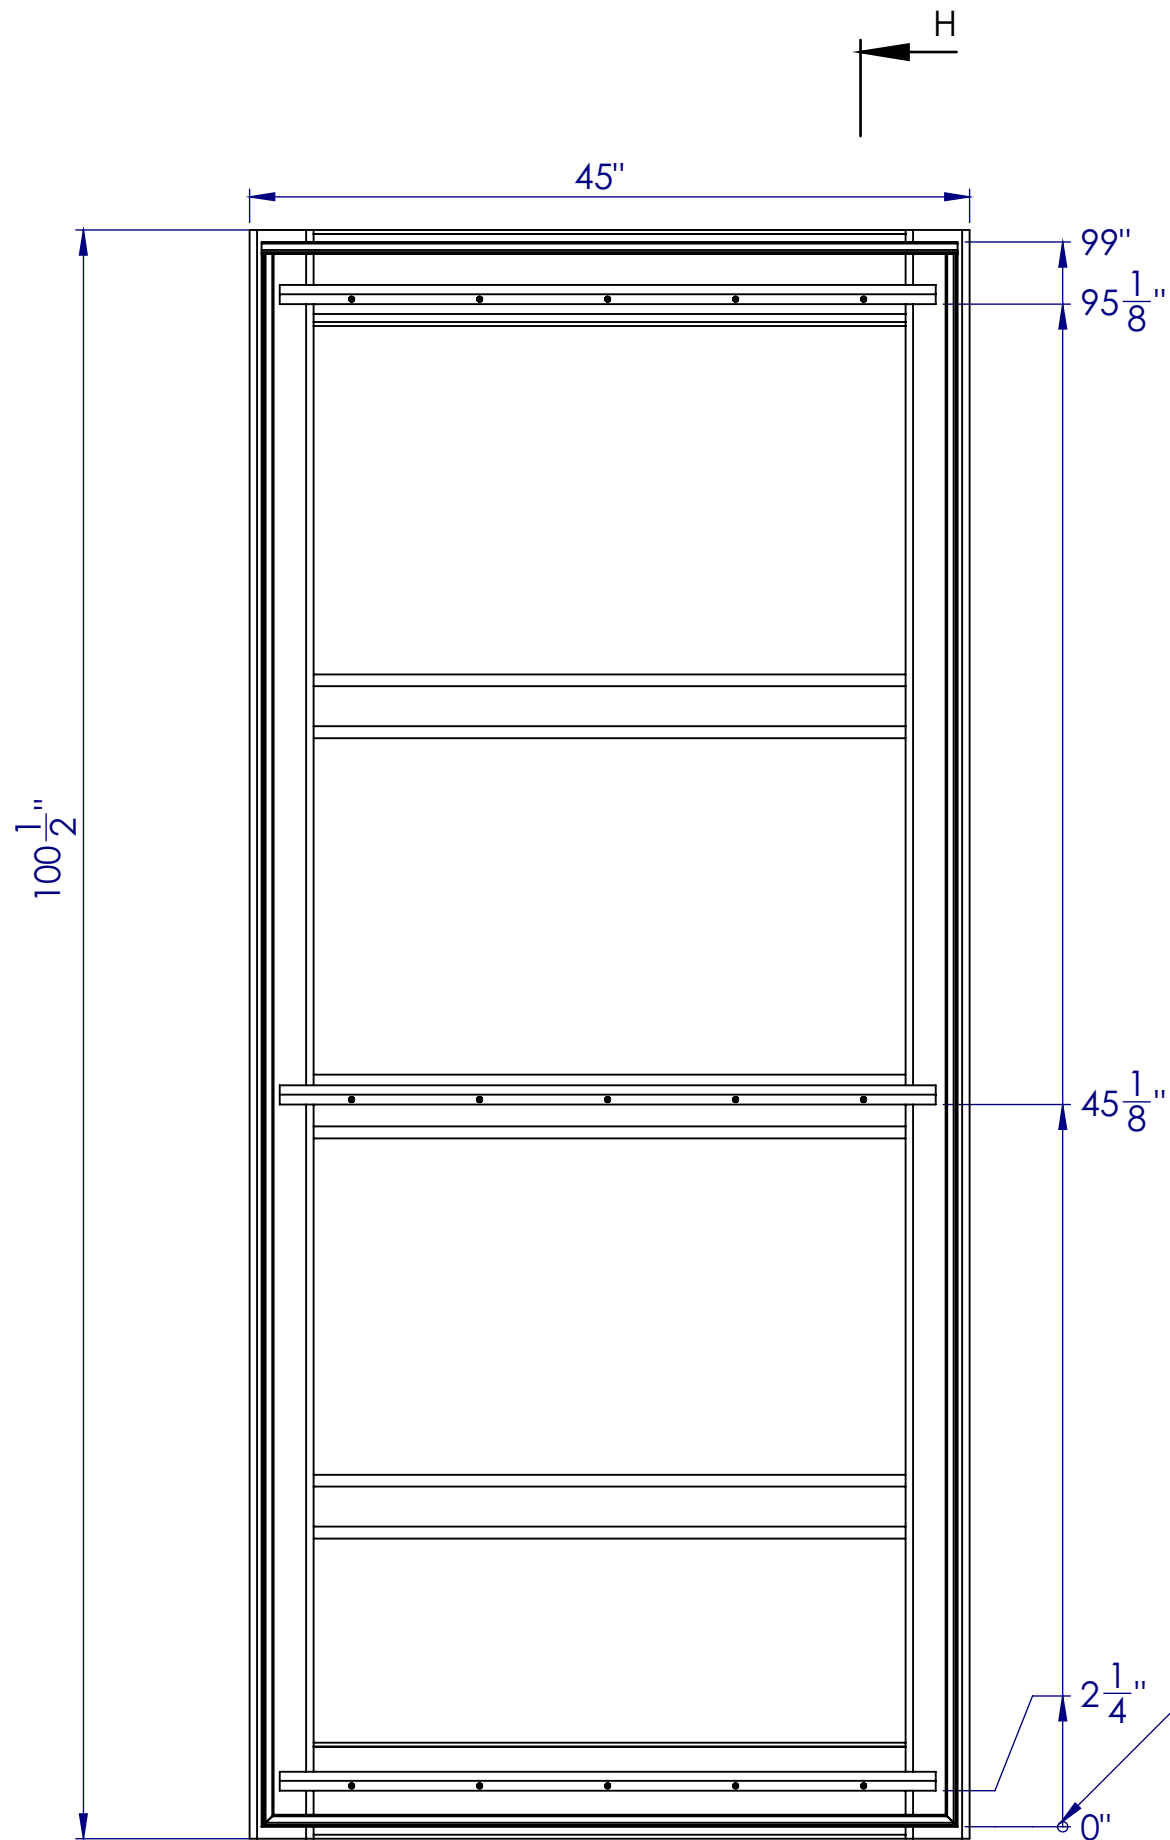

RUNNING MEASUREMENT
TAKEN FROM BOTTOM OF FRAME

Z CLIP PLACEMENTS FOR DOOR FOR SIGNS 2A, 2B

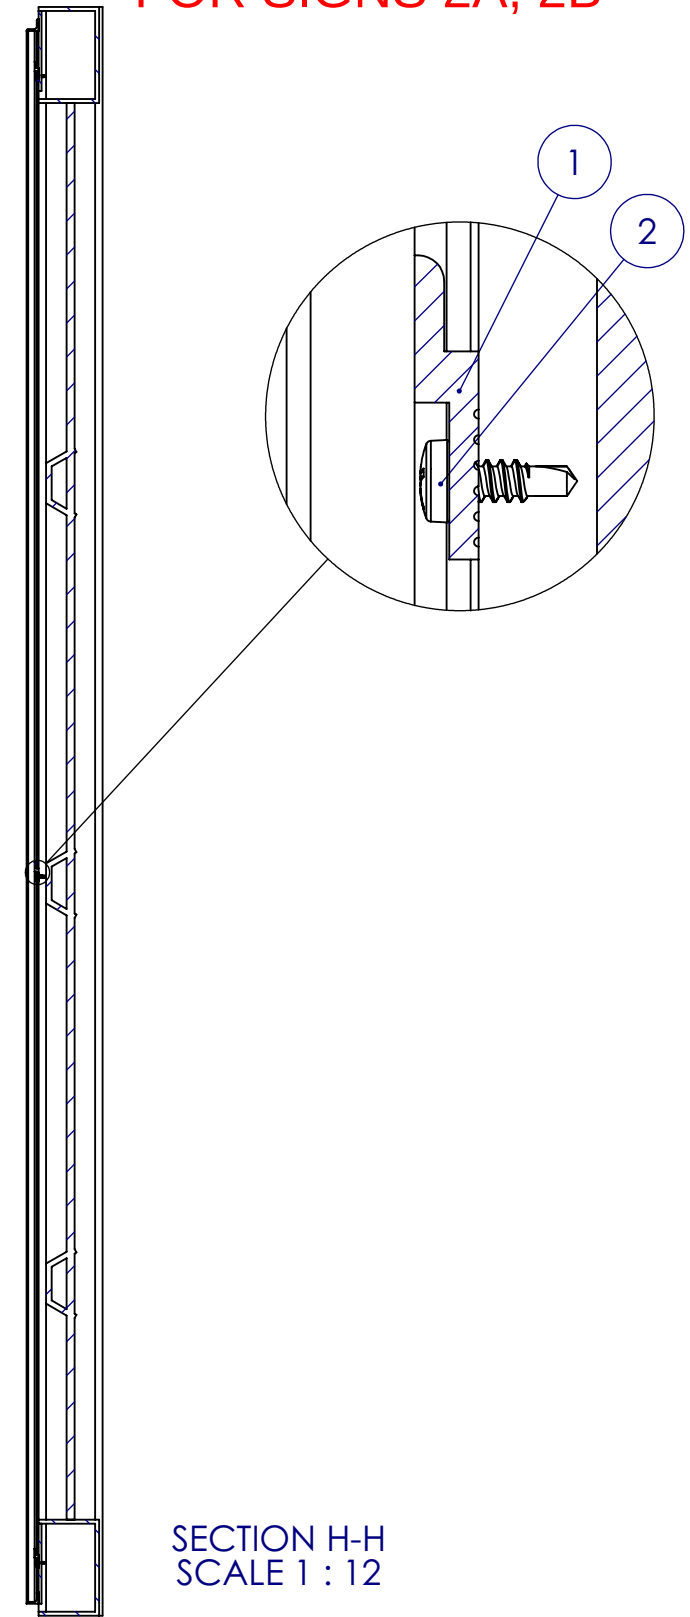

SECTION H-H
SCALE 1 : 12

ITEM NO.	PART NUMBER	DESCRIPTION	QTY.
1	72IN_x_1.1875IN_.25IN_Z_CLIP_02	MCMaster # 1201A41	4
2	NO8_0.5IN_ROUNDED_HEAD_SELF_TAPPING_SCREW	MCMaster # 94060A194	15

2107_01_GRAPHIC_SA_02_ZCLIP_FRAME

PROJECT: 2500 Spring Garden St. Philadelphia, PA 19130-3537

DRAWING 5

SCALE: AS NOTED
DRAWN BY: HRB

V1
12/7/2022



SIGN 3
TEXT READS: ROCKY SHOP AND PARKWAY OUTPOST
(SEE INSET FOR FULL TEXT)
MATERIAL: TWO VINYL APPLICATIONS, DIRECTLY AFFIXED
SIZE: 10" & 14" HIGH, 24" WIDE

SIGN 4
TEXT: WELCOME TO PHILLY
MATERIAL: LETTERFORM OUTLINES IN POWDER COATED STEEL, DIRECTLY FASTENED
SIZE: 125" WIDE, 60" HIGH


POLE FOR INCOMING
ELECTRICAL SERVICE

SECURITY CAMERA
MONITORED BY PPD

OPERABLE
CONTAINER DOOR

SIGN 5A
TEXT: ROCKY SHOP AND PARKWAY OUTPOST
VISITOR INFO
TICKETS
MAPS
SOUVENIRS
MATERIAL: POWDER-COATED STEEL, DIRECTLY FASTENED
SIZE: 70" HIGH, 36.5" WIDE

WINDOWS WITH
SECURITY GRILLES

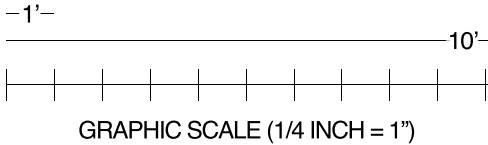

Parkway Outpost
Visitor Information & Pop-Up Shop
2500 Spring Garden St. Philadelphia, PA 19130-3537
East Elevation

A4



Sign 4

Sign 5A




Sign 4

Sign 5A


SIGN 3

TEXT: ROCKY SHOP AND PARKWAY OUTPOST
(SEE INSET FOR FULL TEXT)
MATERIAL: TWO VINYL APPLICATIONS, DIRECTLY AFFIXED
SIZE: 10" & 14" HIGH, 24" WIDE

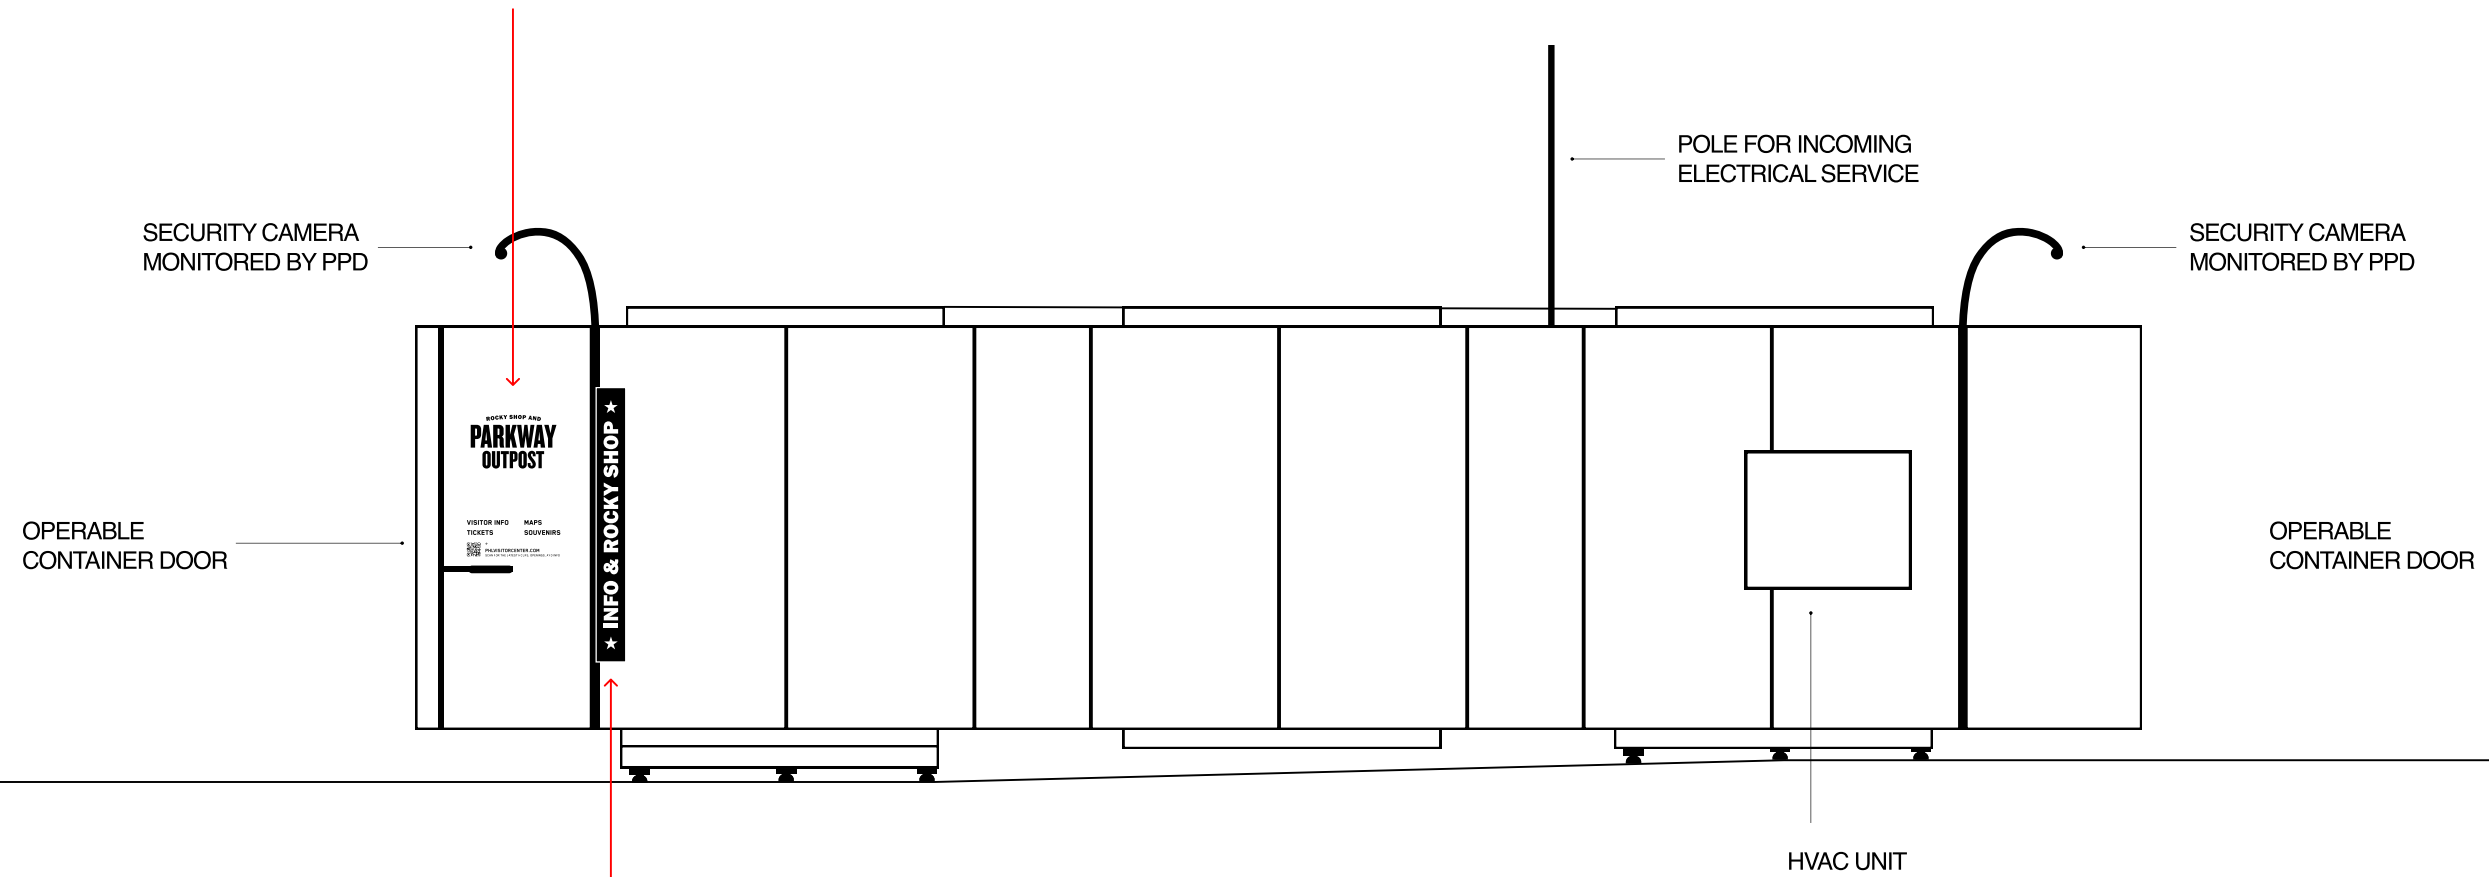

SIGN 5B

TEXT: INFO & ROCKY SHOP
MATERIAL: POWDER-COATED STEEL, DIRECTLY FASTENED
SIZE: 70" HIGH, 7.5" WIDE

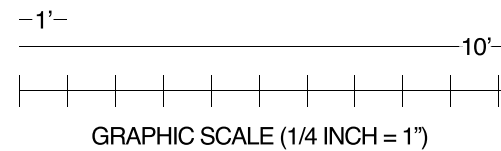


Parkway Outpost
Visitor Information & Pop-Up Shop
2500 Spring Garden St. Philadelphia, PA 19130-3537
North Elevation

A5.1

SIGN 5A

ROCKY SHOP AND
**PARKWAY
OUTPOST**

VISITOR INFO
TICKETS
MAPS
SOUVENIRS

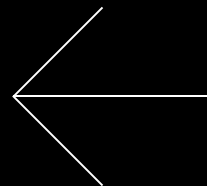

SIGN 5B

★ **INFO & ROCKY SHOP** ★

Parkway Outpost
Visitor Information & Pop-Up Shop

2500 Spring Garden St. Philadelphia, PA 19130-3537

Signs 5A & 5B – Insets

A5.2



Sign 5B