

September 24, 2025

Philadelphia Art Commission
1515 Arch Street, 13th Floor
Philadelphia PA 19102

Re: Submission Materials
Philadelphia Water Department
Proposed Effluent Pump Station at the
Northeast Water Pollution Control Plant

Dear Commissioners:

On behalf of the Philadelphia Water Department (PWD), Hazen and Sawyer (Hazen) is pleased to submit the attached submission materials to the Philadelphia Art Commission for their review with regard to the proposed Effluent Pump Station at the Northeast Water Pollution Control Plant (NEWPCP).

Please find attached our presentation for the October 8th Art Commission Meeting which includes the following information for your review and consideration:

- Site Aerial
- Color photographs of the site
- Applicable drawings and renderings, including:
 - Site plans
 - Landscape Plans
 - Floor Plans & Section Views
 - Elevations views of the proposed facility
 - Color rendering(s)

Please note that we have also provided separate PDFs of the drawings for your convenience.

Existing Condition of Property

The proposed address for the new pump station is 3899 Richmond Street. The area of the parcel is 7,068,727 square feet and the property is zoned I-3 Heavy Industrial. The proposed Effluent Pump Station will be located on a portion of the parcel along Delaware Avenue.

Purpose of Proposed Work

PWD is proposing to construct an Effluent Pump Station at the Northeast Water Pollution Control Facility, to convey treated wastewater during high water events in the Delaware River. Currently treated effluent flows by gravity to the Delaware River. With sea level rise and higher water surfaces anticipated in the Delaware River, a pump station will be needed to lift the treated wastewater to the Delaware River.

The proposed structure will contain wet wells and hydraulic structures for conveying the treated wastewater along with the ten vertical pump assemblies. Ancillary rooms include electrical rooms, an HVAC room, a control room, storage areas, and a loading area.

Contact Information

- Applicant

Philadelphia Water Department
1101 Market Street
Philadelphia, PA 19107

Attention: Maksym Szpilczak, Design and Construction Project Manager
215.685.6088
maksym.szpilczak@phila.gov

- Engineering / Architectural Consultant

Hazen and Sawyer
One South Broad Street, Suite 900
Philadelphia, PA 19107
Attention: Mark Bottin PE, Associate Vice President
215-592-4402
mbottin@hazenandsawyer.com

We look forward to your review of our project and our meeting on October 8, 2025.

Please do not hesitate to contact Maksym Szpilczak (mszpilczak@phila.gov) or myself if you have any questions or require additional information. We thank you in advance for your review and your consideration of this application.

Very truly yours,

A handwritten signature in blue ink, appearing to read 'MB', with a long horizontal flourish extending to the right.

Mark Bottin, PE
Associate Vice President

Enclosures

c: PWD: David Weld, Maksym Szpilczak



PHILADELPHIA
WATER
— DEPARTMENT —

Effluent Pumping Station at the NEWPCP

Location Plan

3950 N Delaware Avenue



Location Plan

3950 N Delaware Avenue



Existing Site Photos



Composition Photo #1:

On N Delaware Ave, Approaching Site Entrance Looking East

Existing Site Photos



Composition Photo #2:

On N Delaware Ave between Wheatsheaf Lane and Lewis Street Looking West

Existing Site Photos




Existing Buildings:
Plant Water Pumping Station

Existing Site Photos



Existing Buildings:
Chlorine Building

Proposed Site Plan

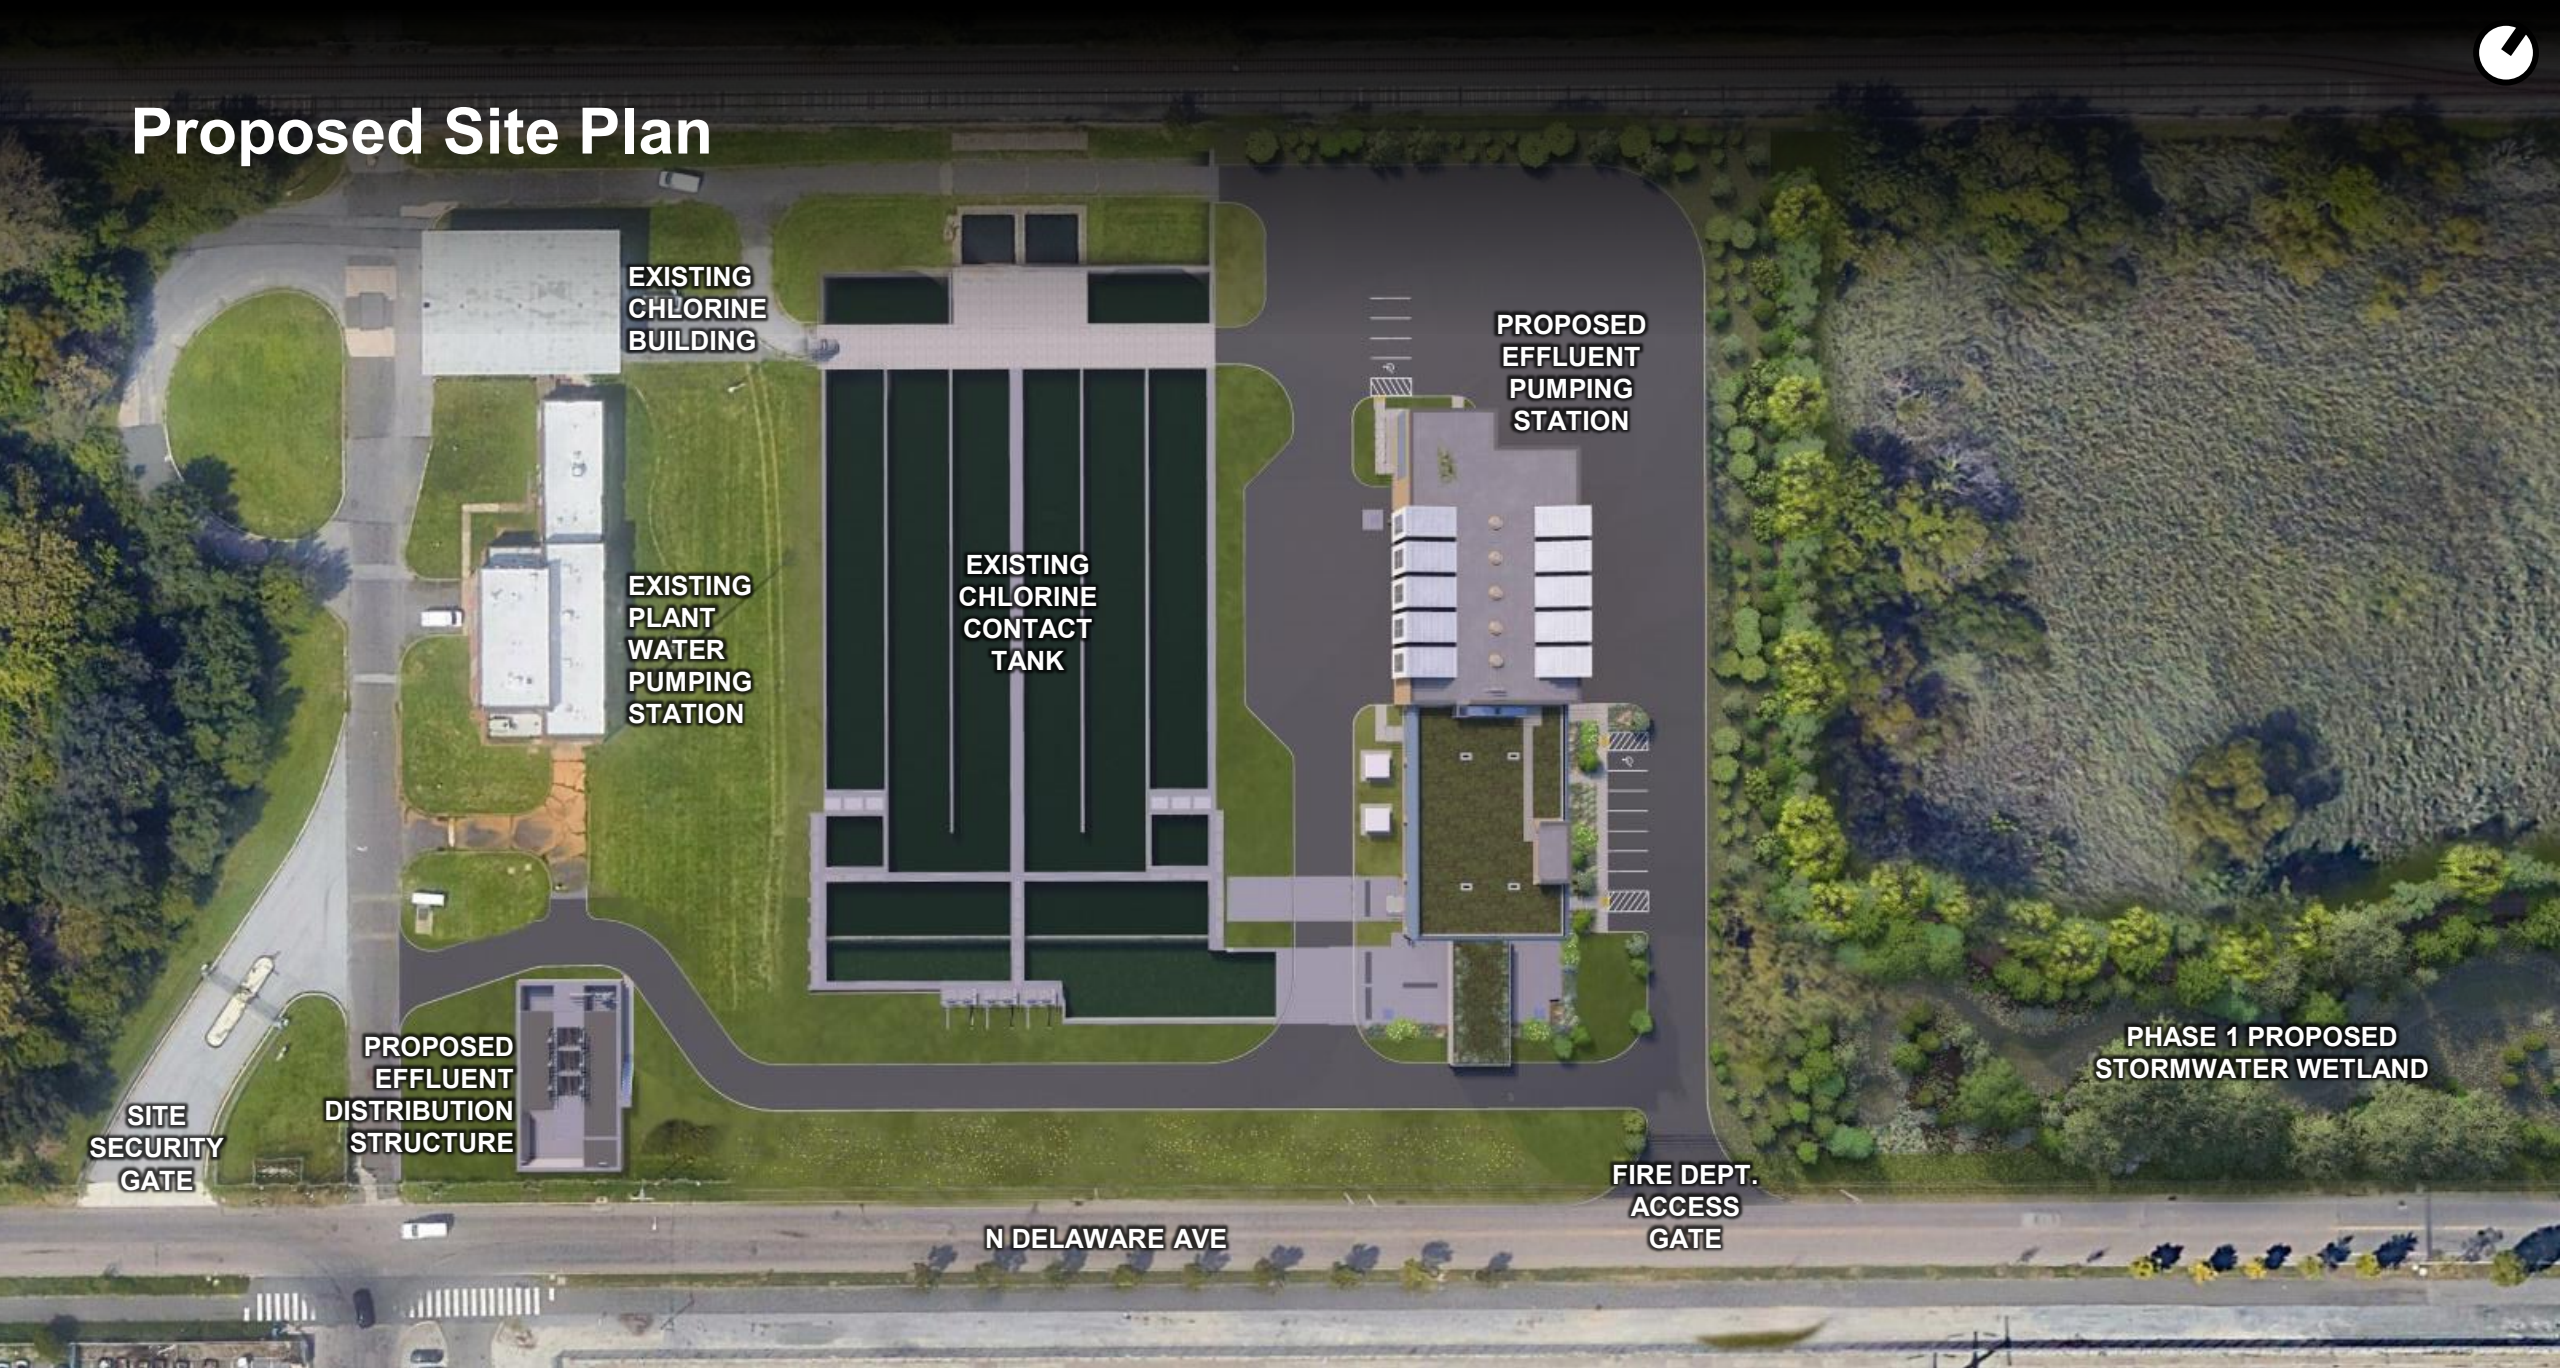

EXISTING
CHLORINE
BUILDING

EXISTING
PLANT
WATER
PUMPING
STATION

EXISTING
CHLORINE
CONTACT
TANK

PROPOSED
EFFLUENT
PUMPING
STATION

PROPOSED
EFFLUENT
DISTRIBUTION
STRUCTURE

SITE
SECURITY
GATE


N DELAWARE AVE

FIRE DEPT.
ACCESS
GATE

PHASE 1 PROPOSED
STORMWATER WETLAND


Effluent Pumping Station

1st Floor Plan

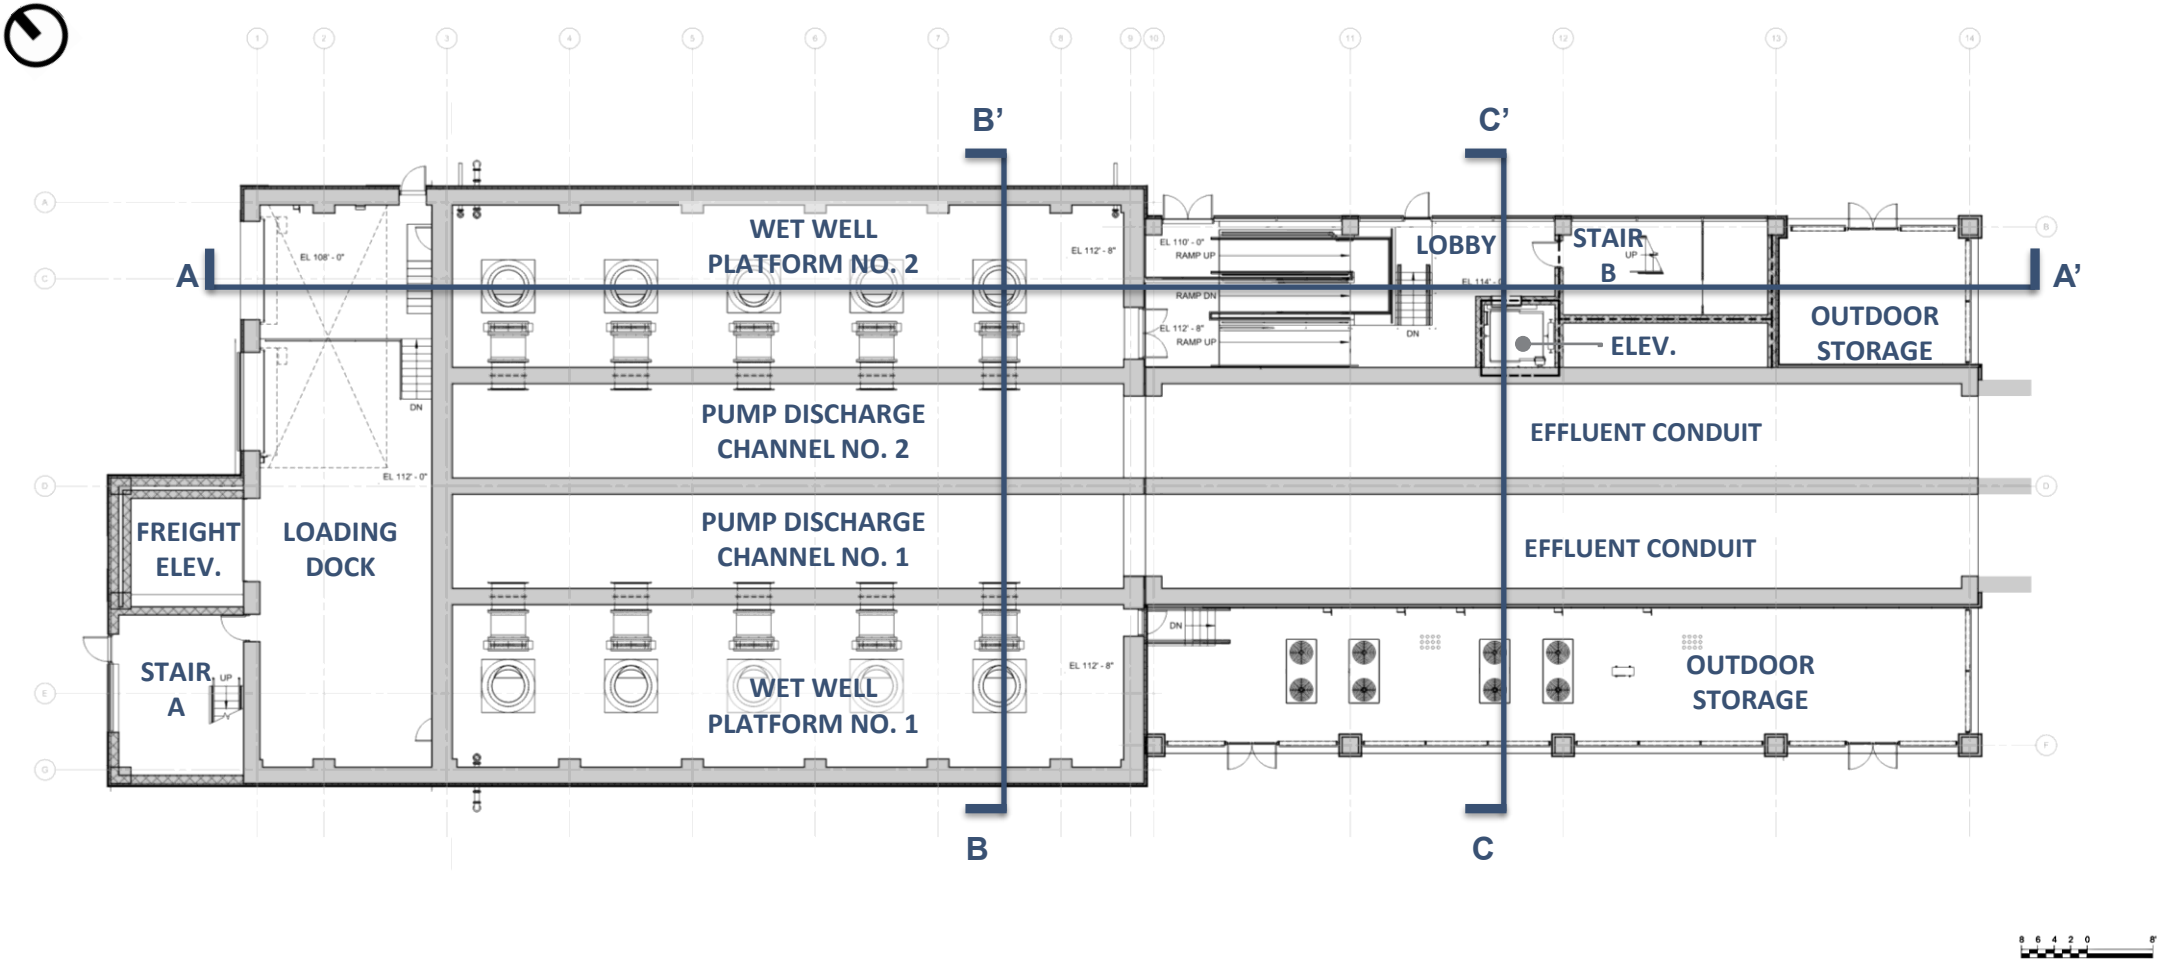


Effluent Pumping Station

2nd Floor Plan

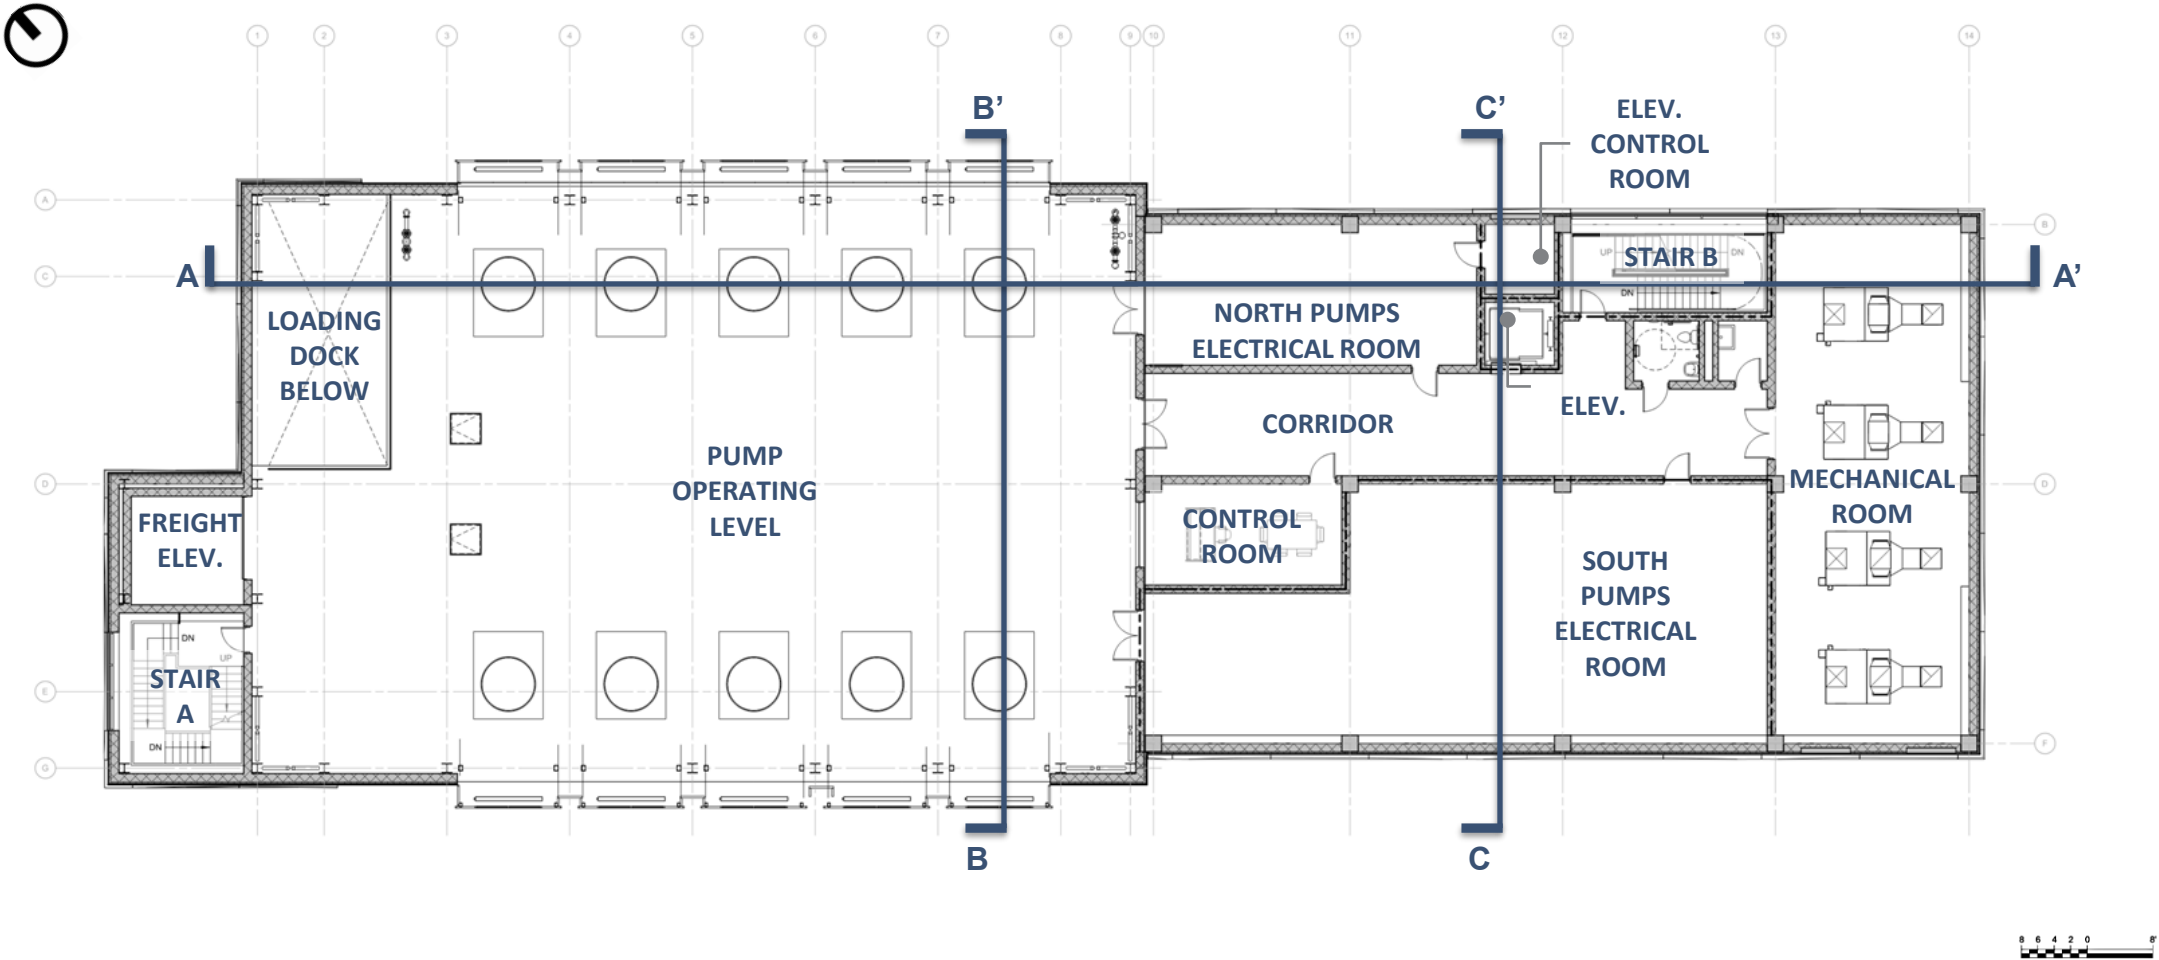


Effluent Pumping Station

Roof Plan & Stair B Bulkhead Roof Plan

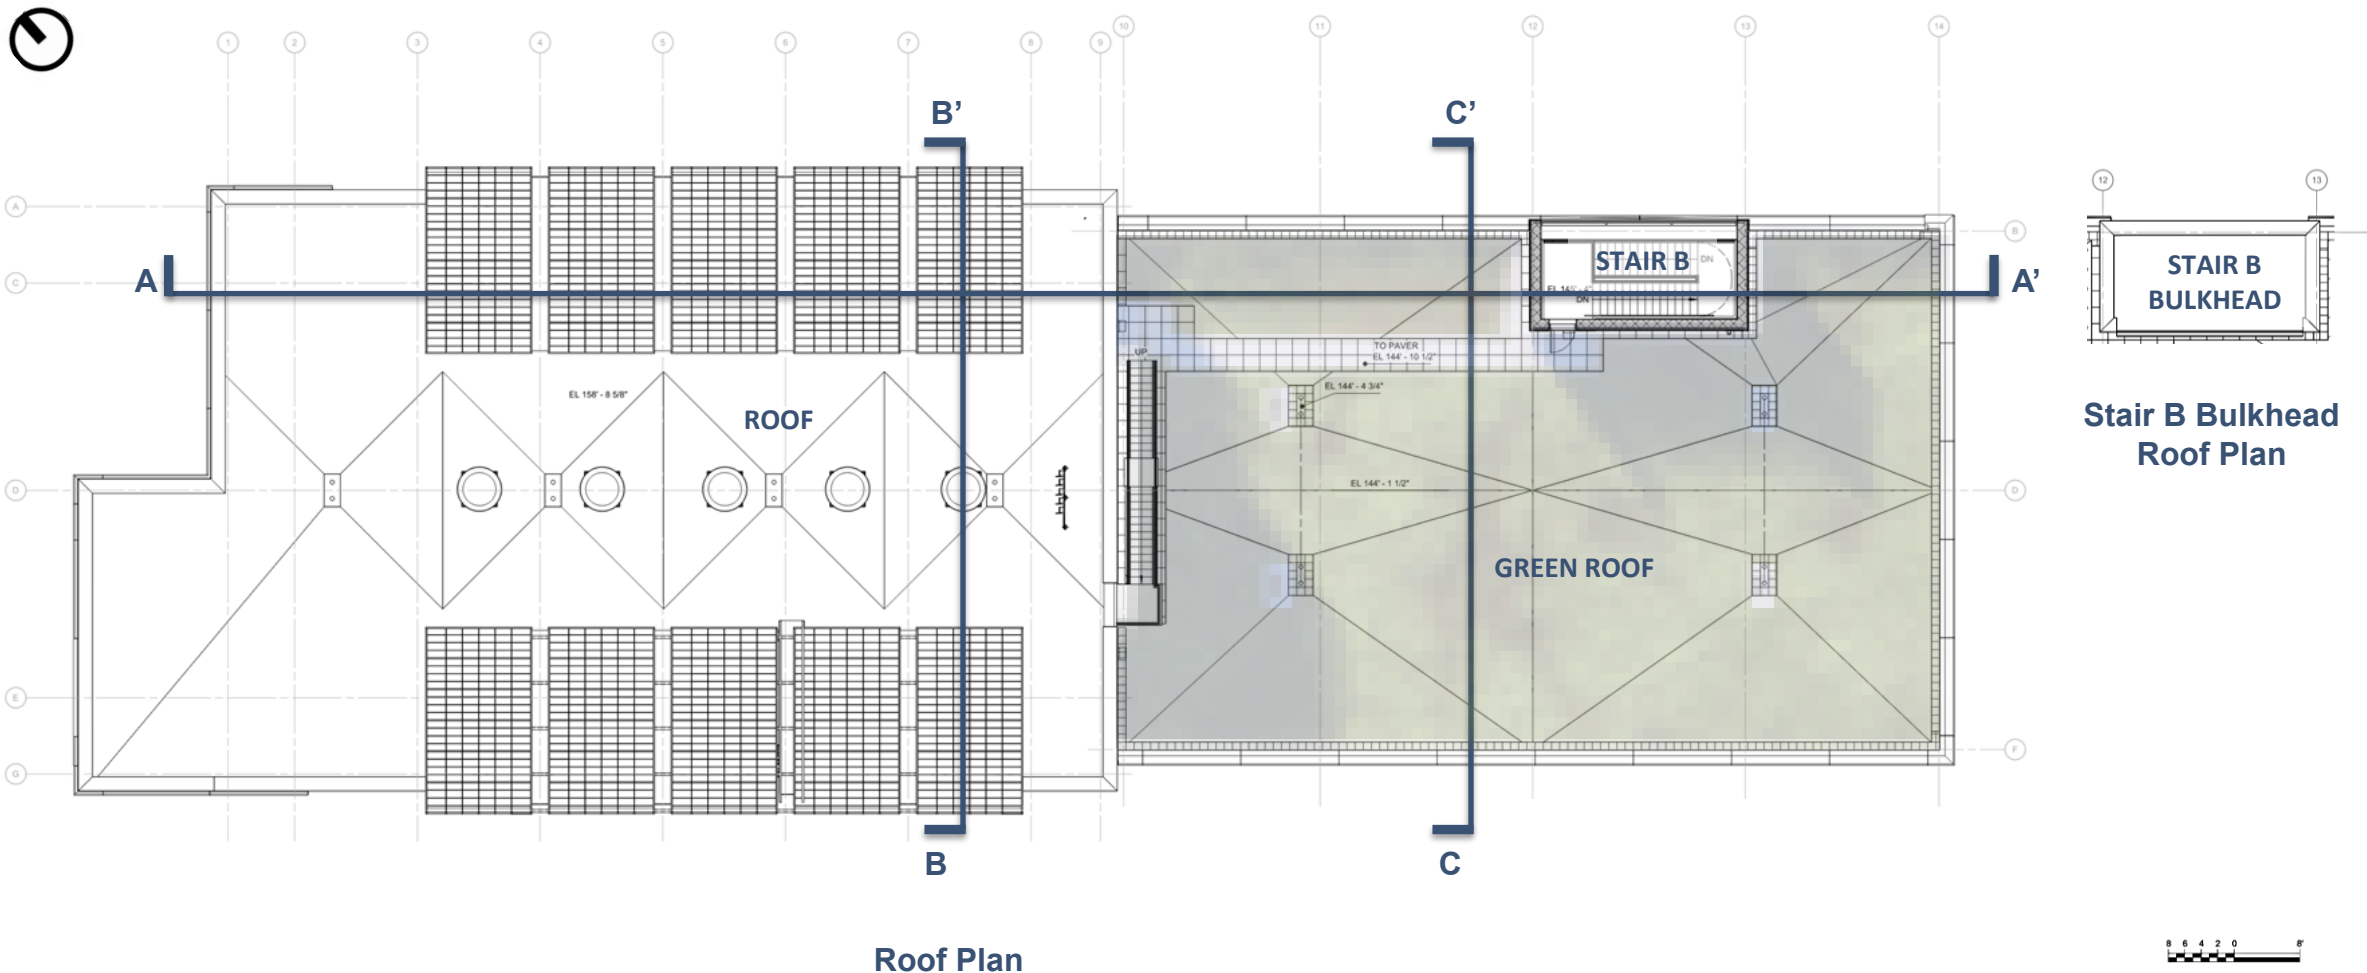


Effluent Pumping Station

Longitudinal Section A-A'

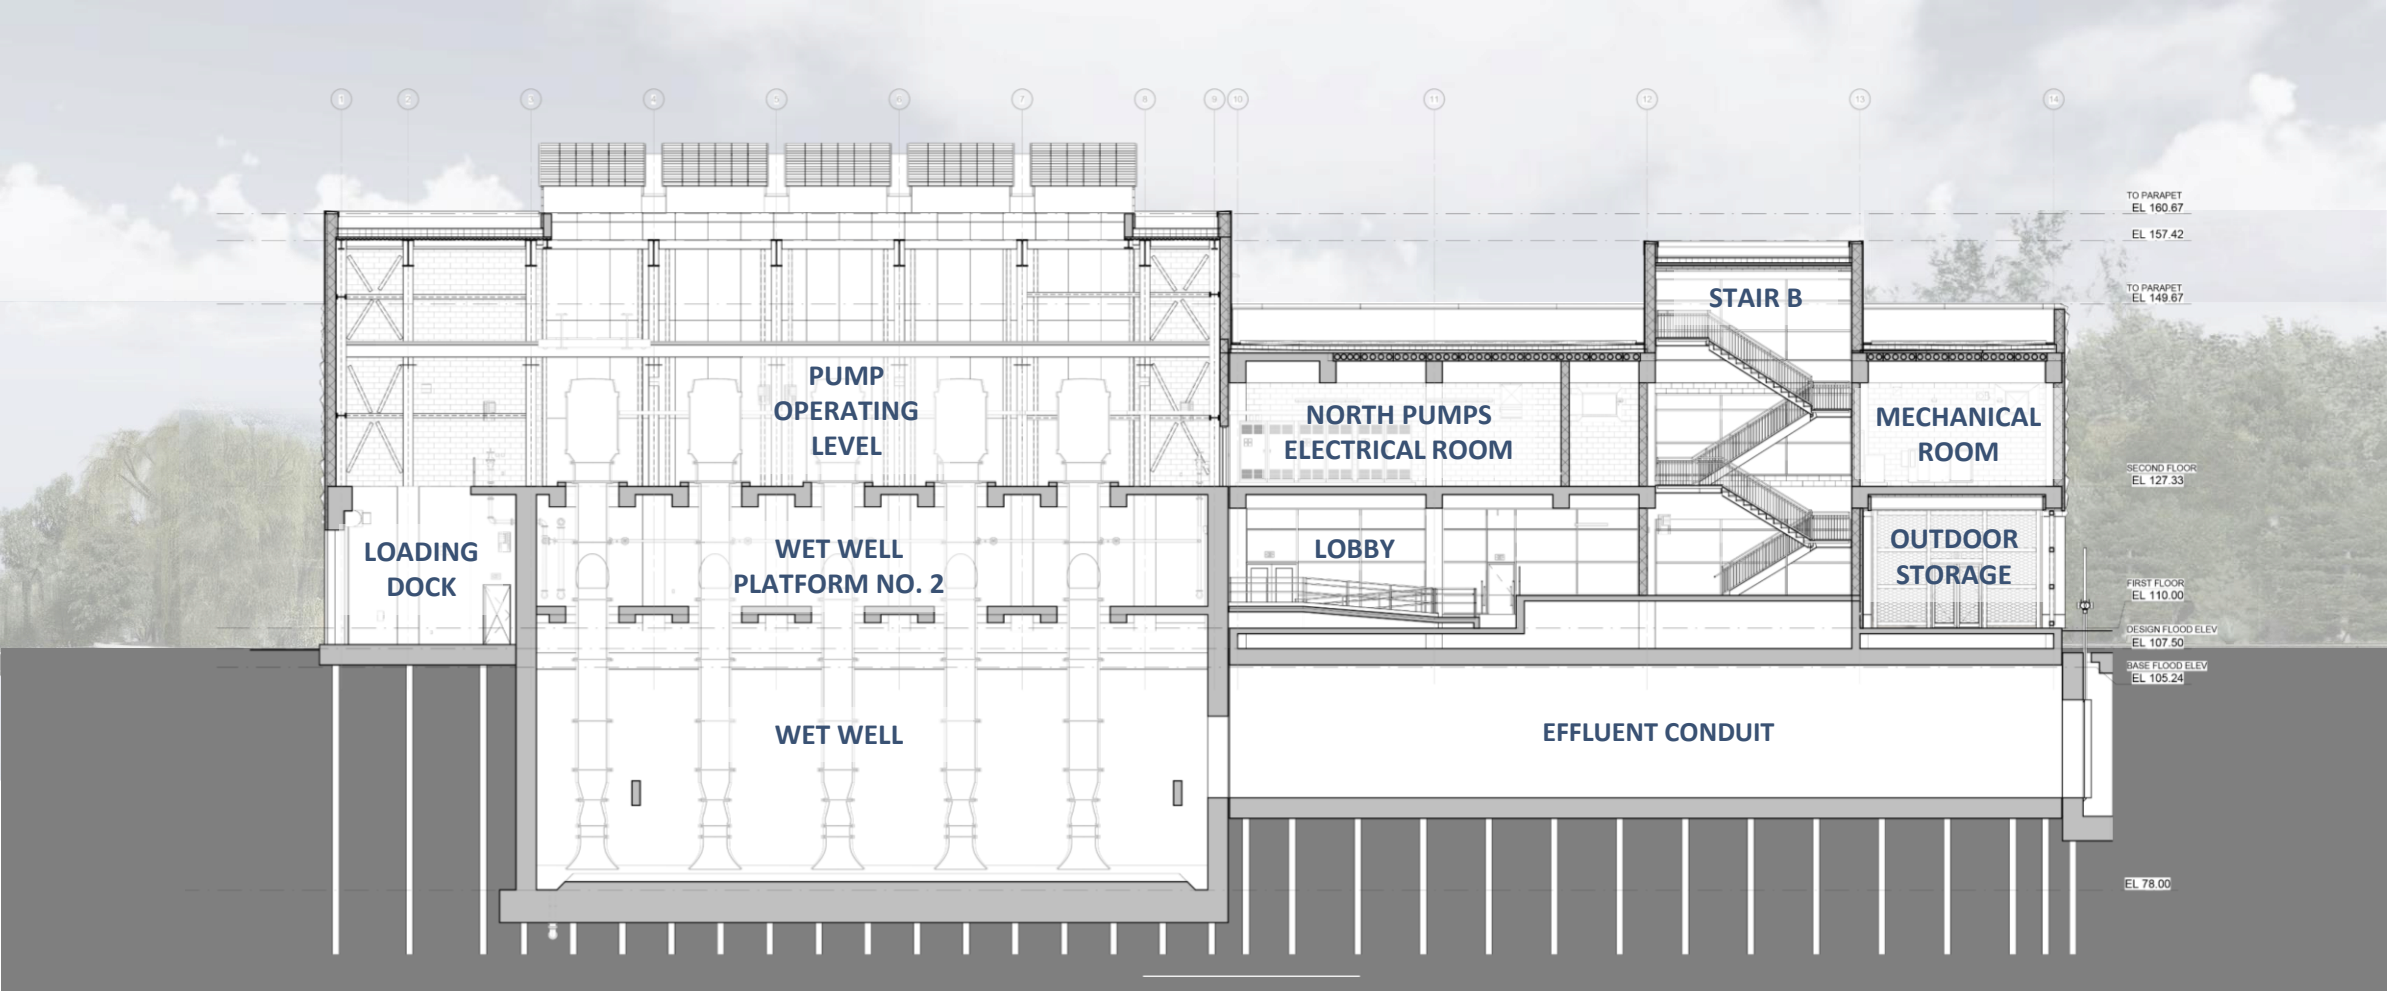


Effluent Pumping Station

Transverse Sections B-B' & C-C'

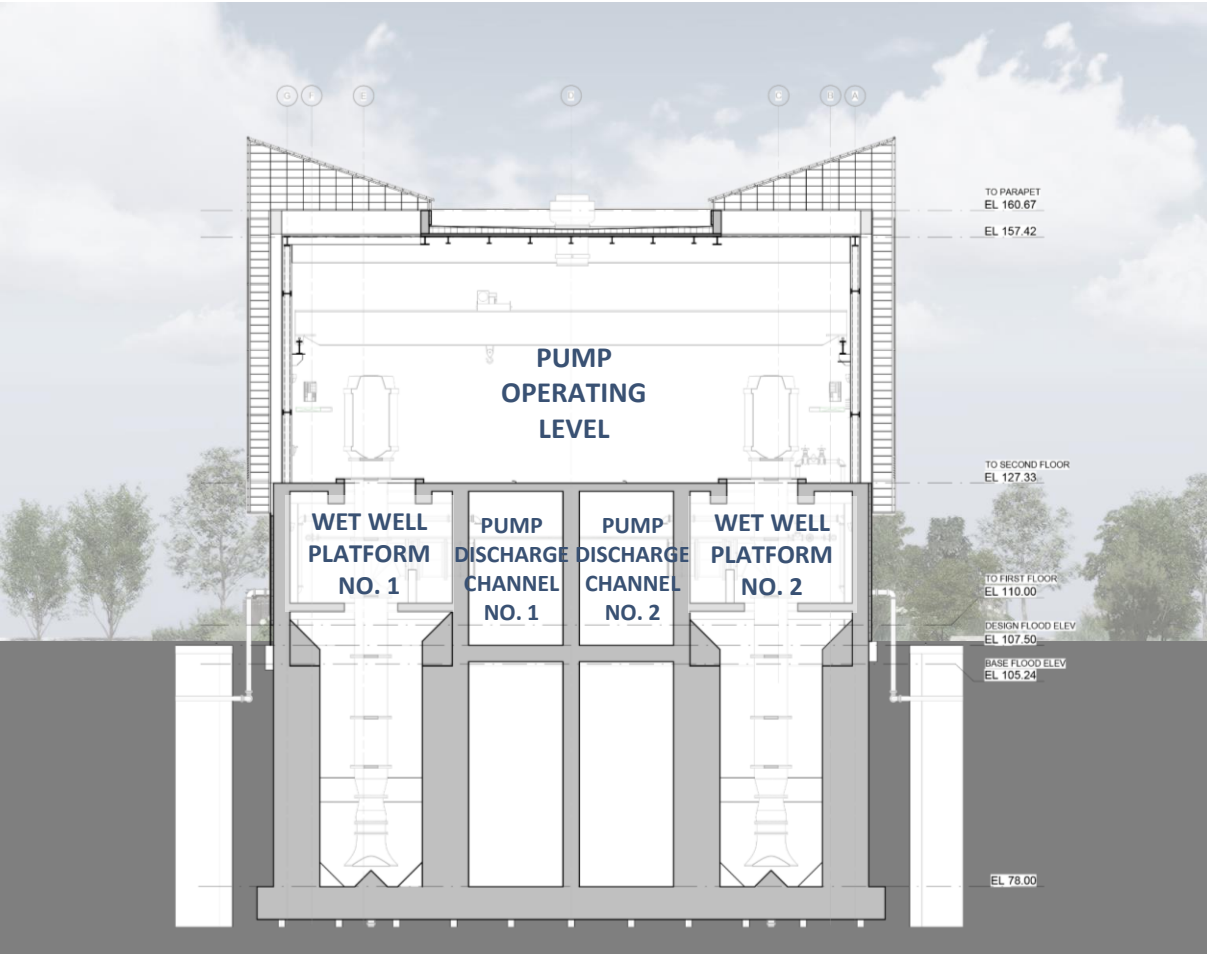

Section B-B'

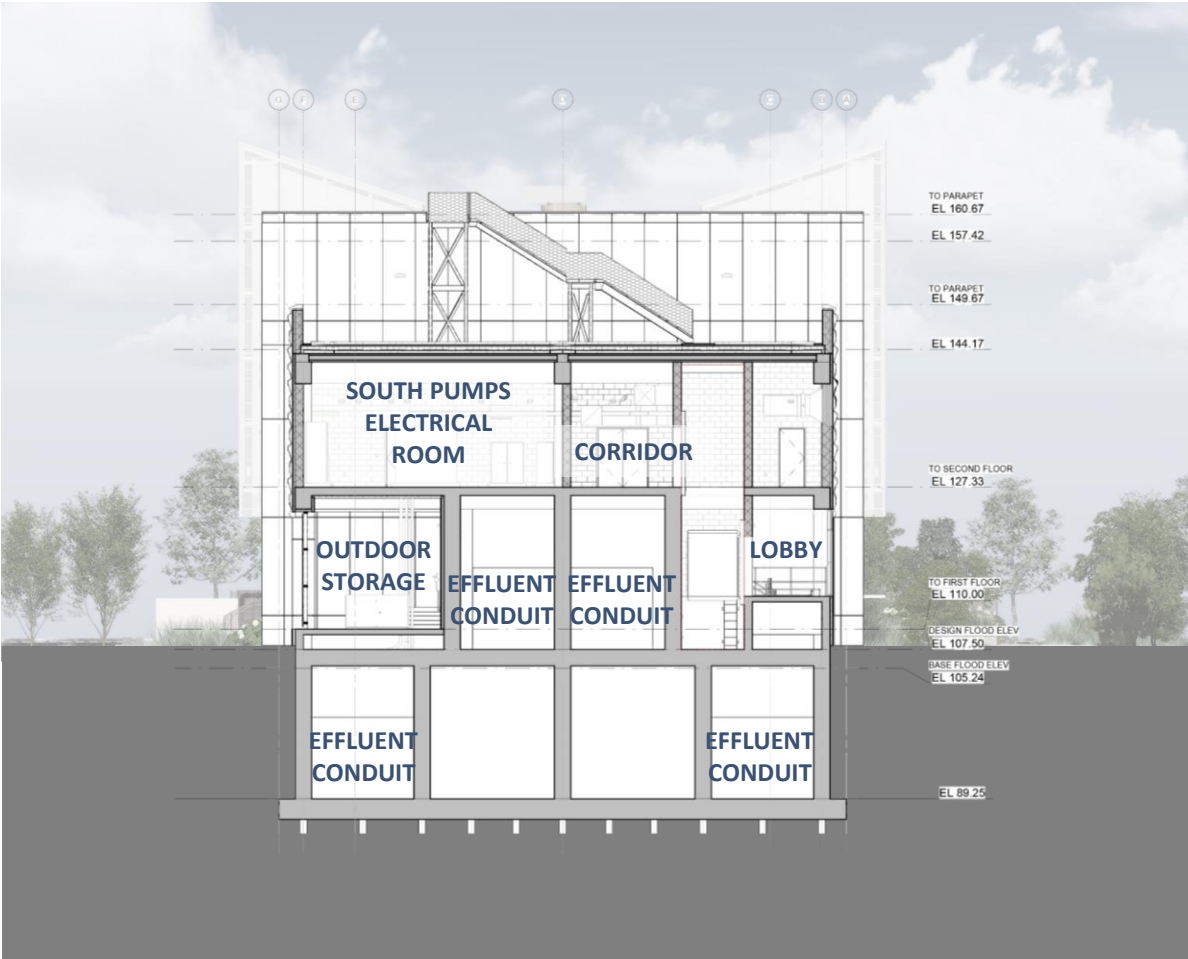

Section C-C'



Effluent Pumping Station

East Elevation



Green Wall System
on Exposed Concrete

Metal Plate
Panels

Glazed Aluminum
Framed Curtain Wall

Translucent Panel
System with Glass
and Louver

Ultra High Performance
Concrete Panels

Effluent Pumping Station

North Elevation



Effluent Pumping Station

West Elevation



Metal Plate Panels

Translucent Panel System with Glass and Louvers


Ultra High Performance Concrete Panels

Expanded Mesh Screen System

Green Wall System on Exposed Concrete

Effluent Pumping Station

South Elevation

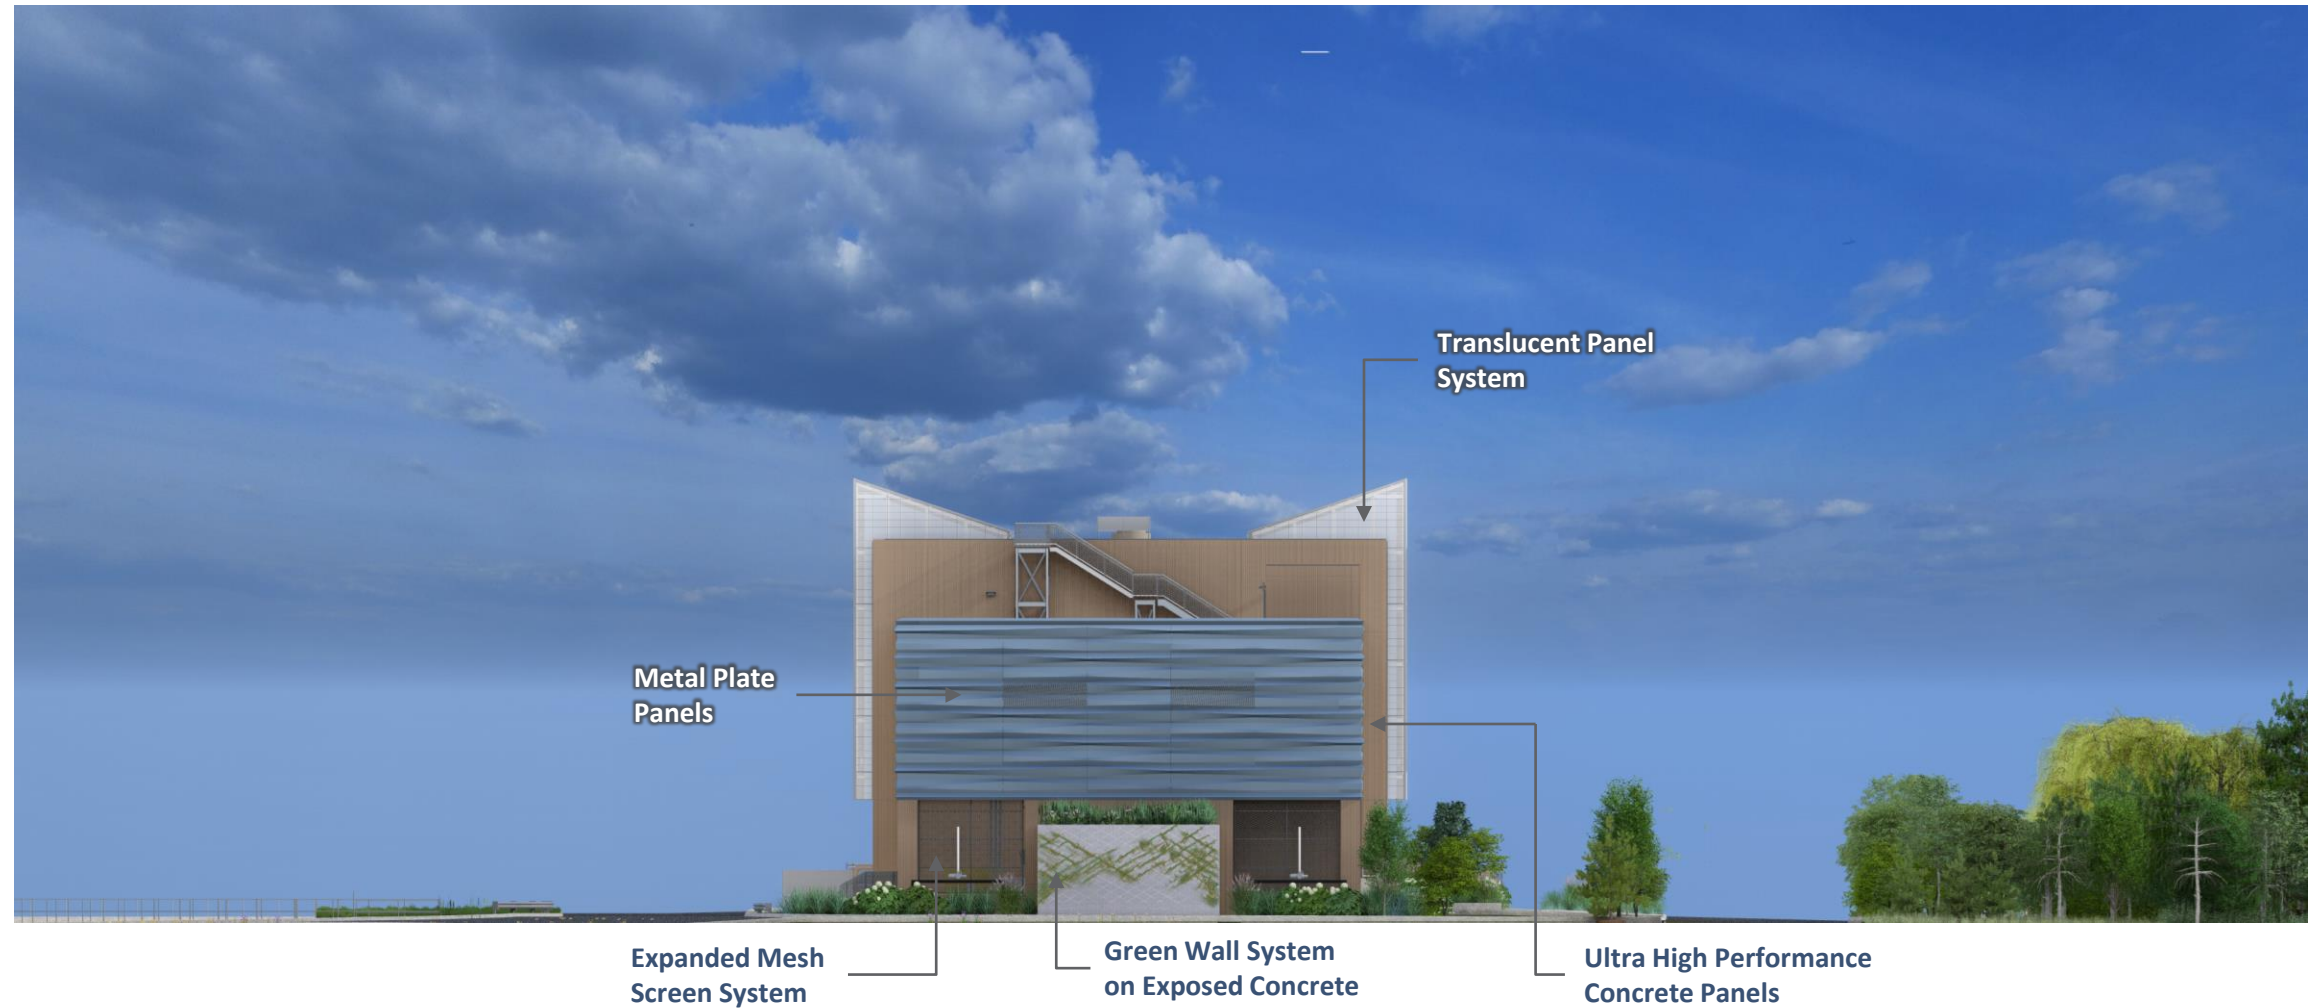

Aerial looking Northwest

PROPOSED EFFLUENT
PUMPING STATION



Aerial looking Southeast

PROPOSED
EFFLUENT
PUMPING
STATION



Site Security along N Delaware Ave



EFFLUENT
PUMPING
STATION

EXISTING
CHLORINE
BUILDING

EXISTING
CHLORINE
CONTACT
TANK

PROPOSED
EFFLUENT
DISTRIBUTION
STRUCTURE

FIRE DEPT.
ACCESS GATE

8' HIGH
SECURITY FENCE

N DELAWARE AVE

EXISTING
PLANT WATER
PUMPING STATION

SITE SECURITY GATE

View from N Delaware Ave Looking East



View from N Delaware Ave, looking West

With Constructed Stormwater Wetland from Phase One




View from Fire Department Access Gate








Exterior Architectural Materials

Natural Inspiration

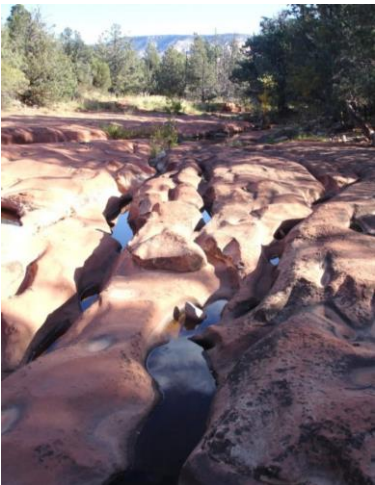




Exterior Architectural Materials

Metal Plate Panels

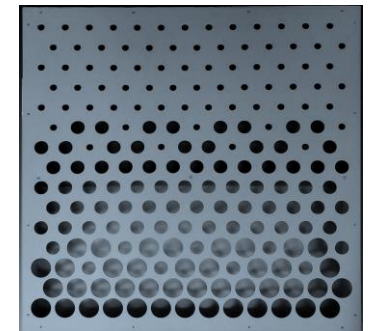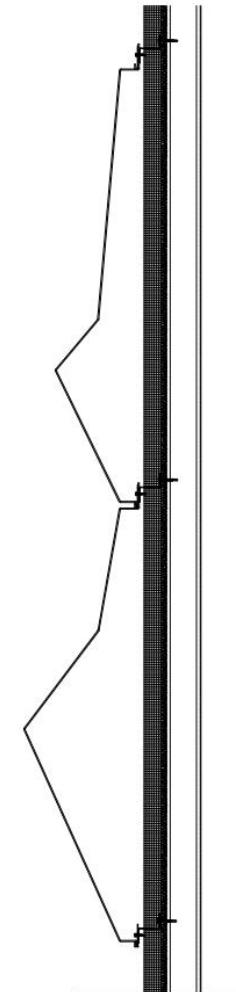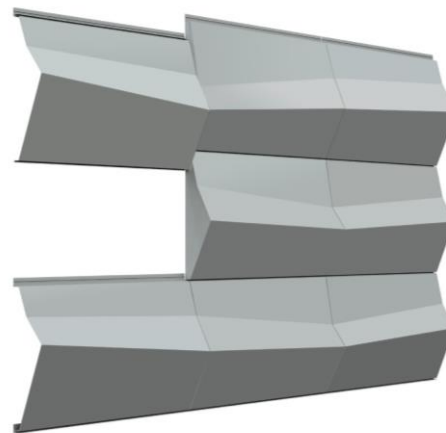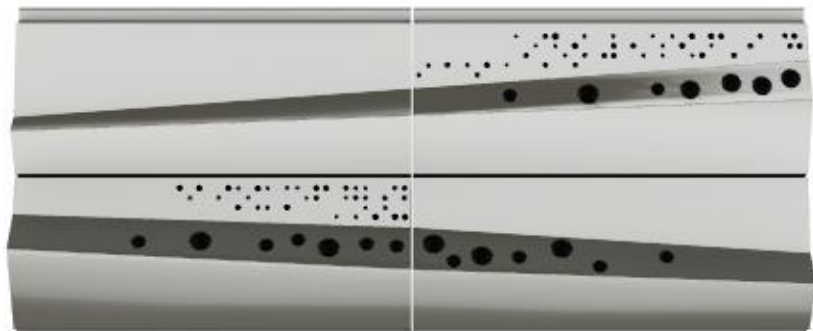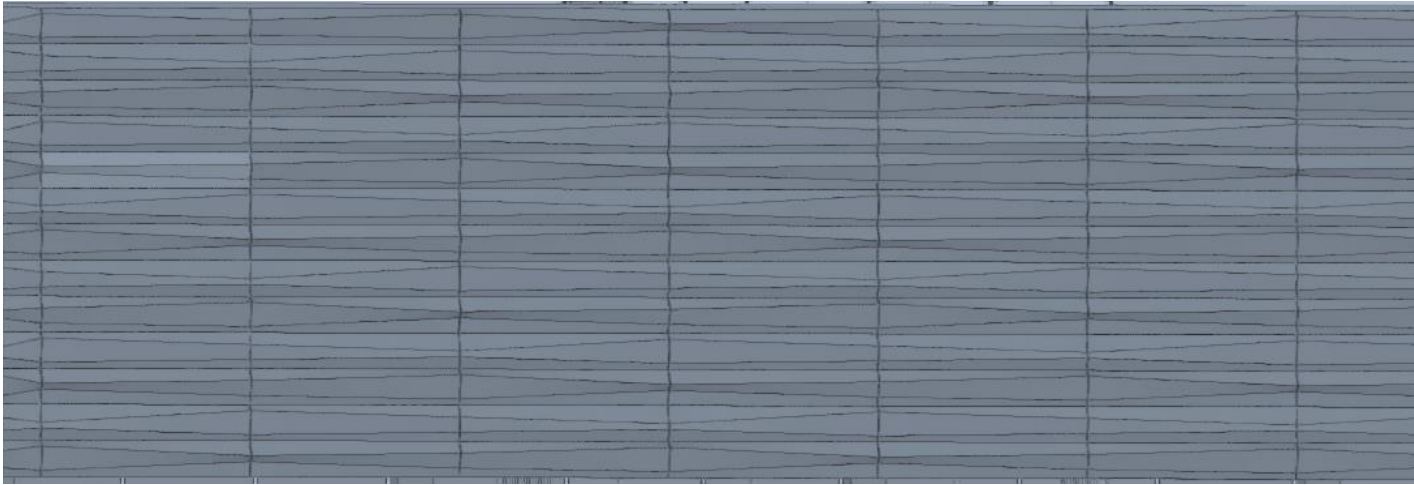


Exterior Architectural Materials

Ultra High Performance Concrete Panels

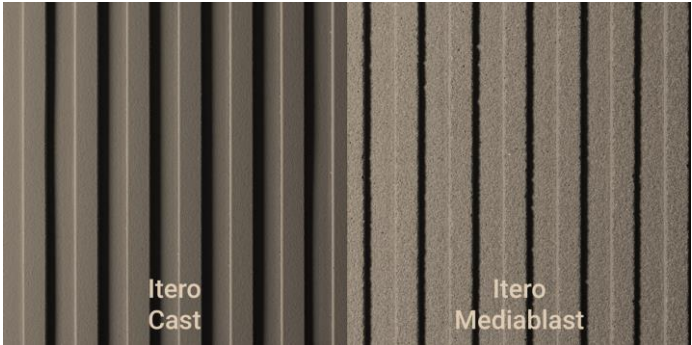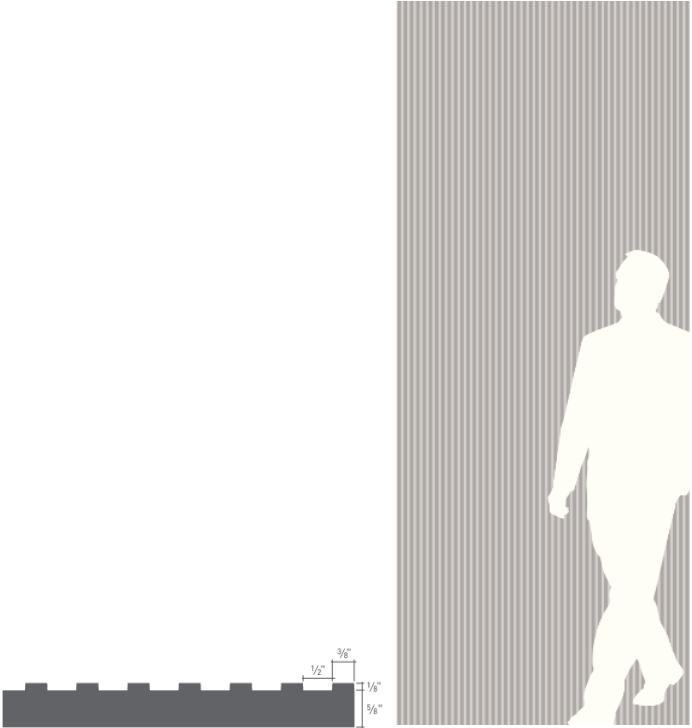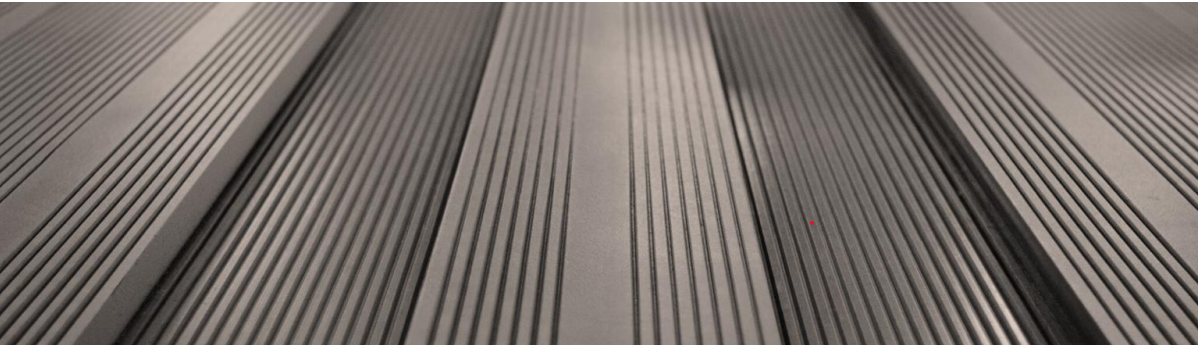

Exterior Architectural Materials


Glazed Aluminum Framed Curtain Wall and Translucent Panel System

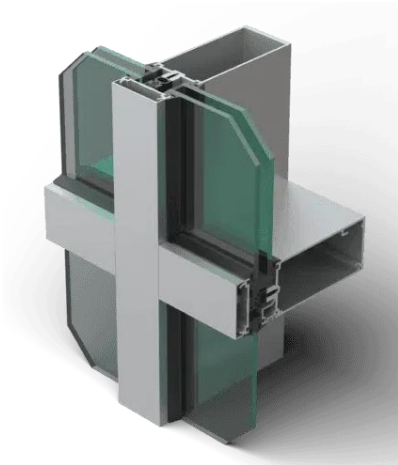

TRANSLUCENT PANEL






LOUVER

 


SOLID PANEL

Exterior Architectural Materials

Expanded Mesh Screen, Exterior Lighting and Green Wall System

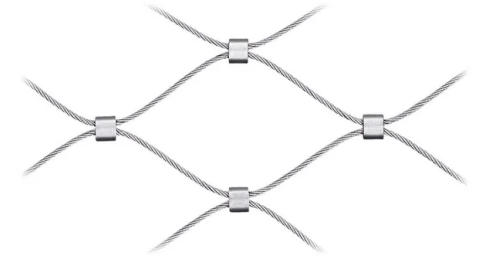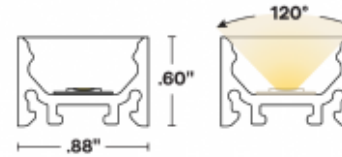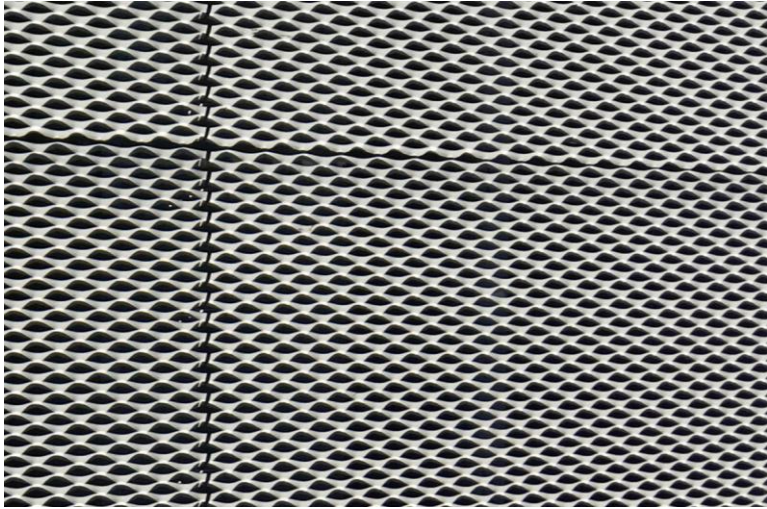

Landscape Plan

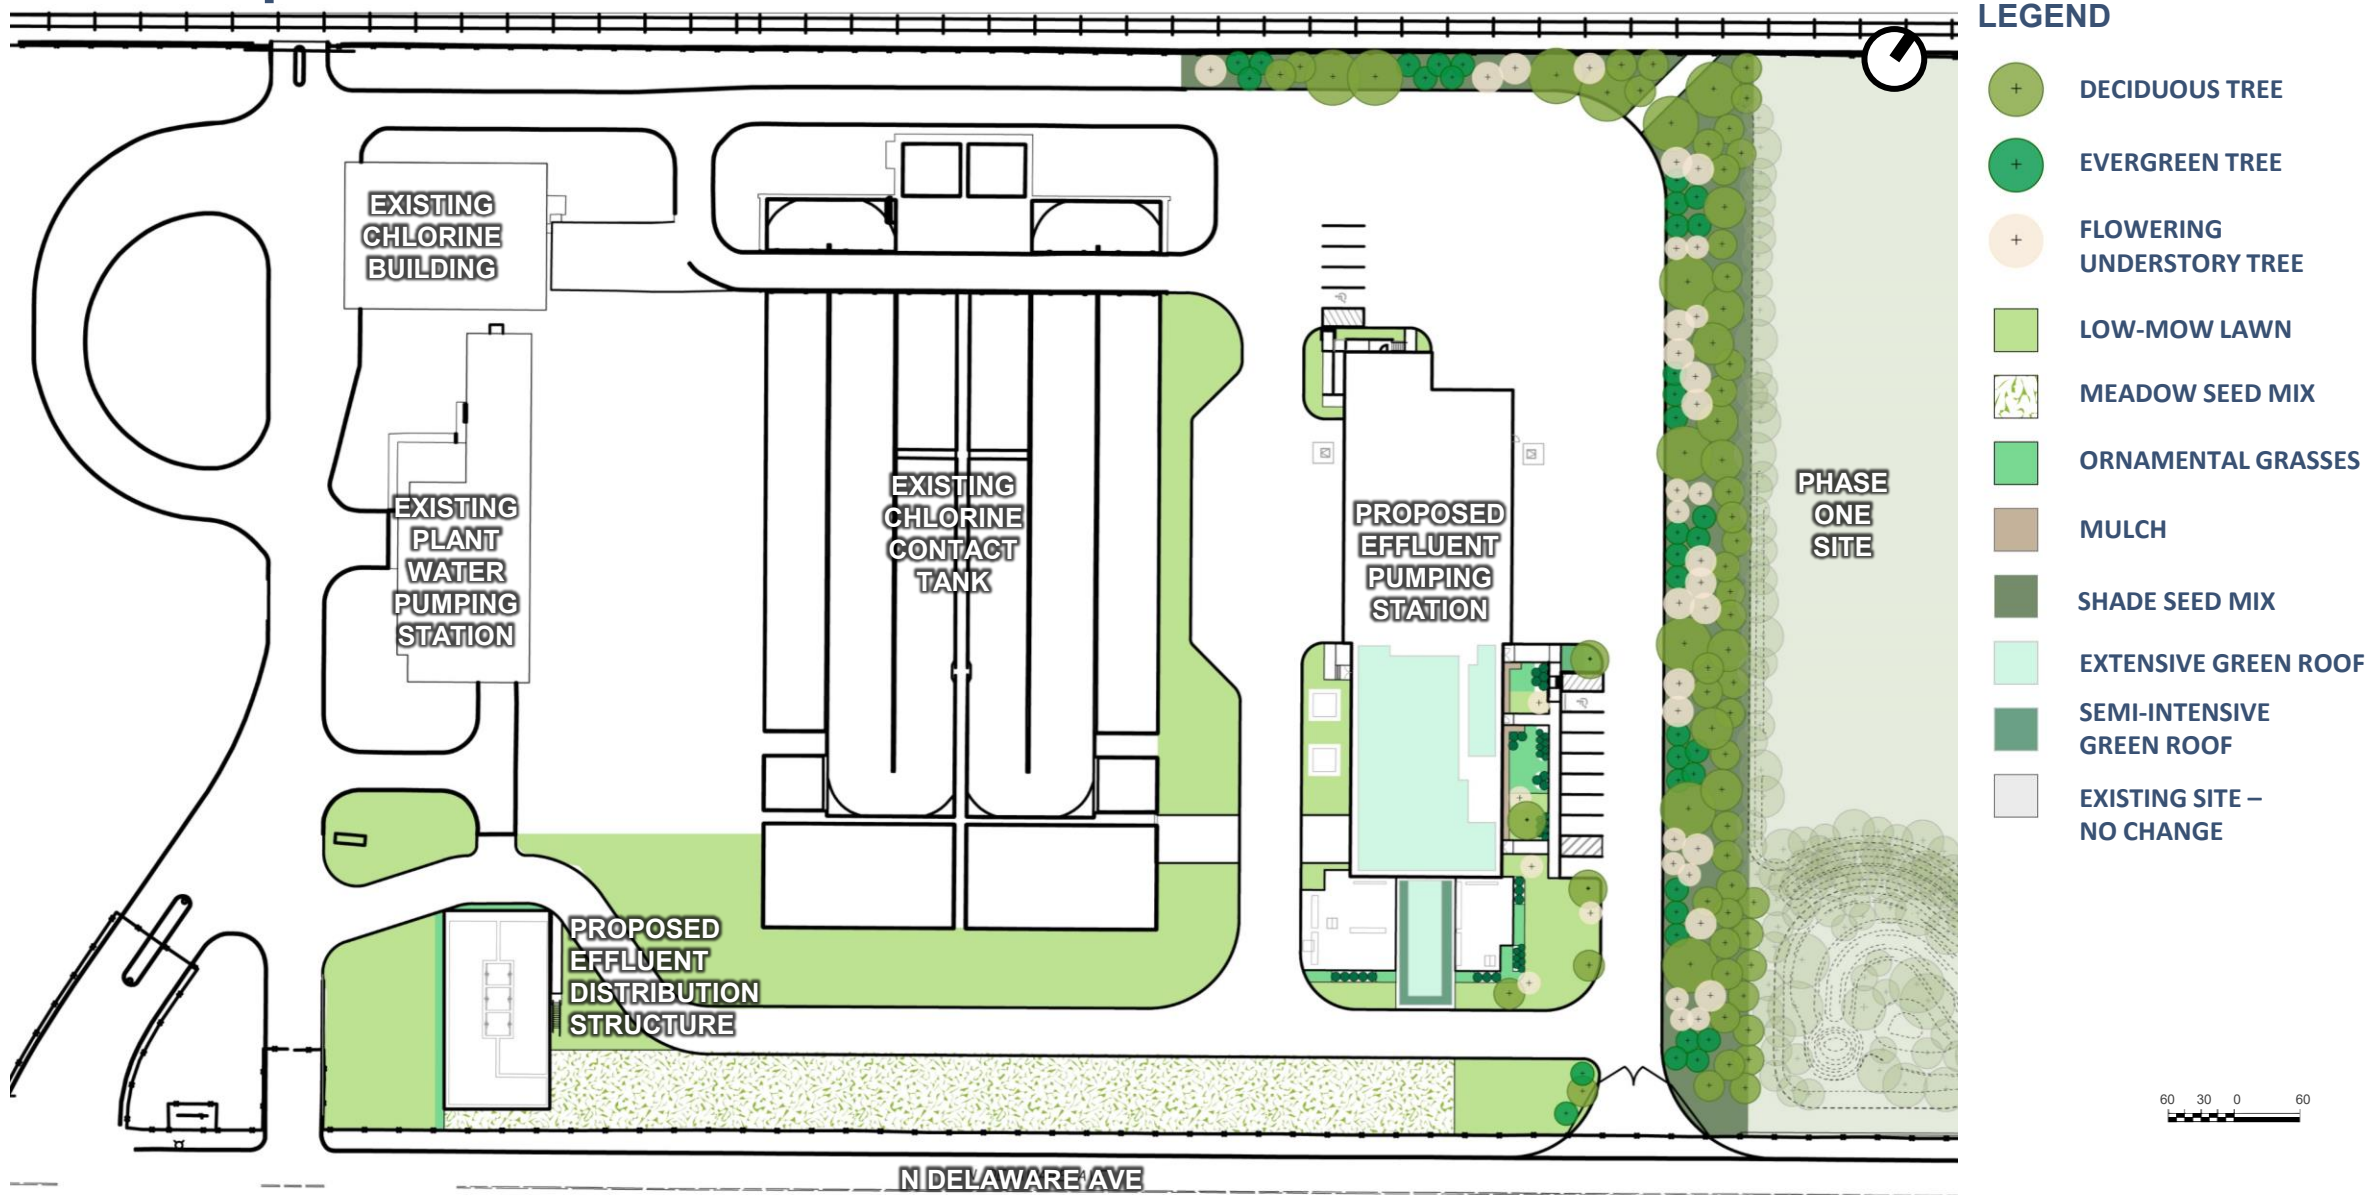

Landscape

Plant Palette – Green roofs

SEDUMS FOR EXTENSIVE GREEN ROOF ON MAIN BUILDING AND SEMI-INTENSIVE GREEN ROOF ON ABOVE GROUND CONDUIT



Caucasian stonecrop
(*Phedimus spurius* 'Fuldaglut')



John Creech sedum
(*Phedimus spurius* 'John Creech')




Kamchatka stonecrop
(*Phedimus kamtschaticum*)



Takeshima stonecrop
(*Phedimus takesimensis* 'Golden Carpet')



Aureum golden stonecrop
(*Sedum acre* 'Aureum')

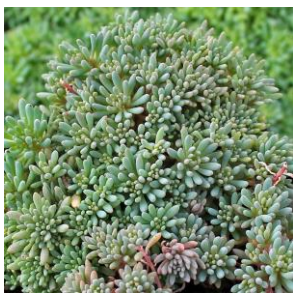

Spanish stonecrop
(*Sedum hispanicum*)



Creeping sedum 'Angelina'
(*Sedum rupestre* 'Angelina')

INTERPLANTED PLUGS FOR SEMI-INTENSIVE GREEN ROOF ON ABOVE GROUND CONDUIT

GRASSES



Little blue stem
(*Schizachyrium scoparium*)



Prairie dropseed
(*Sporobolus heterolepis*)



Blue gamma grass
(*Bouteloua gracilis*)

FORBS



Nodding onion
(*Allium cernuum*)



Prairie smoke
(*Geum triflorum*)



'Hubricht's bluestar
(*Amsonia hubrichtii*)



'Pincusion flower
(*Scabiosa coulmbaria* 'Pink Mist')

Landscape

Plant Palette – Facility Planting

GROUNDCOVER



Low-mow grass



Meadow mix (1-5' high)

ORNAMENTAL GRASSES



Prairie dropseed
(*Sporobolus heterolepis*)



Little bluestem
(*Schizachyrium scoparium*)



Switch grass
(*Panicum virgatum*)

SHRUBS



Wild hydrangea
(*Hydrangea arborescens*)



Virginia sweetspire
'Henry's Garnet'
(*Itea virginica* 'Henry's Garnet')

TREES



Swamp white oak
(*Quercus bicolor*)



Black cherry
(*Prunus serotina*)



Flowering Dogwood
(*Cornus florida*)




Black gum
(*Nyssa sylvatica*)



River birch
(*Betula nigra*)




White pine
(*Pinus strobus*)

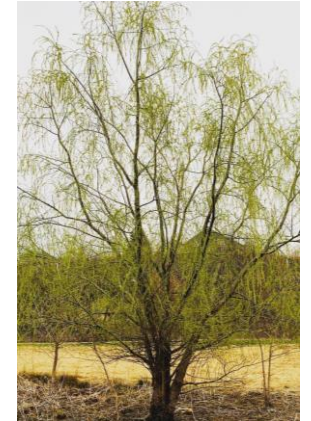

Black willow
(*Salix nigra*)


File: C:\USERS\KAMPO\Documents\HAZEN AND SAWYER\60000-022_EFFLUENT PUMPING STATION AT THE NEWPCP\PROJECT FILES\CP2\CIVIL\C04-001 Saved by J.DOZIER Save date: 9/24/2025 10:31 AM
PLOT DATE: 9/24/2025 10:46 AM BY: KCR00KS

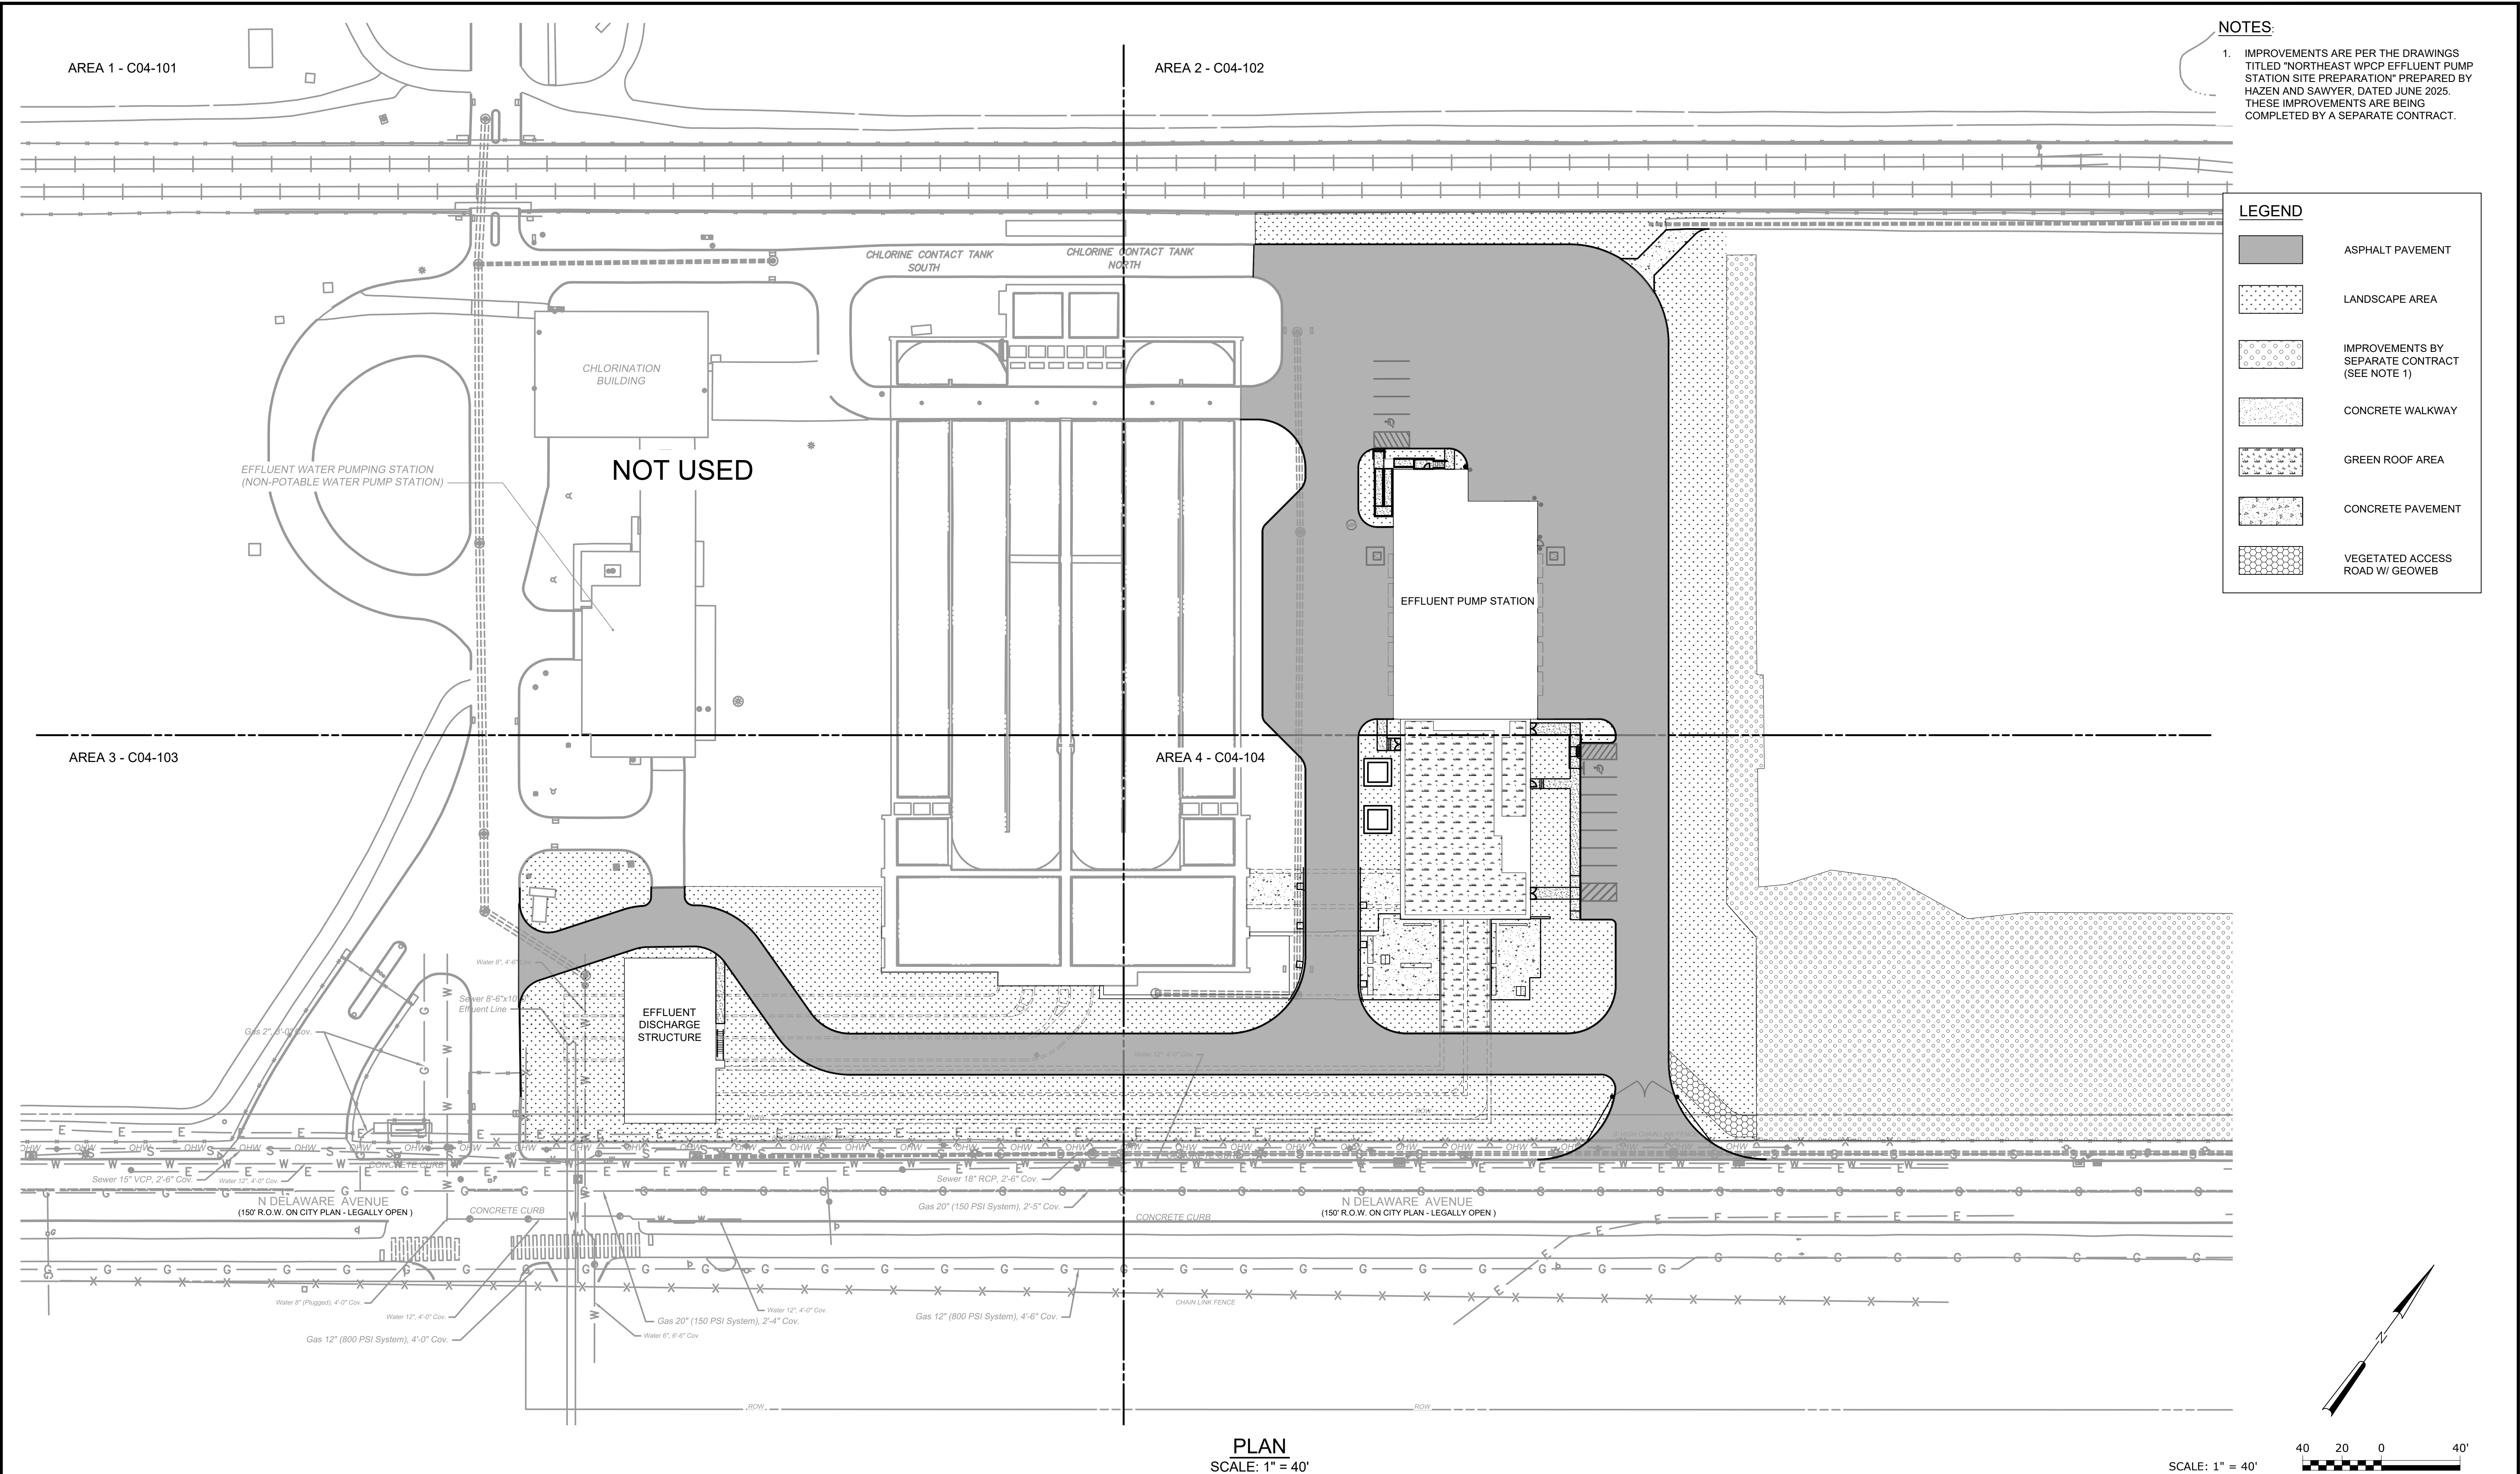

--	--	



C04-001

File: C:\DC\ACDC\HAZEN AND SAWYER\90000-022_EFFLUENT PUMPING STATION AT THE NEWPCP\PROJECT FILES\CP2\CIVIL\C04-102 Saved by JDOZIER Save date: 9/24/2025 6:32 AM
PLOT DATE: 9/24/2025 9:29 AM BY: JDOZIER

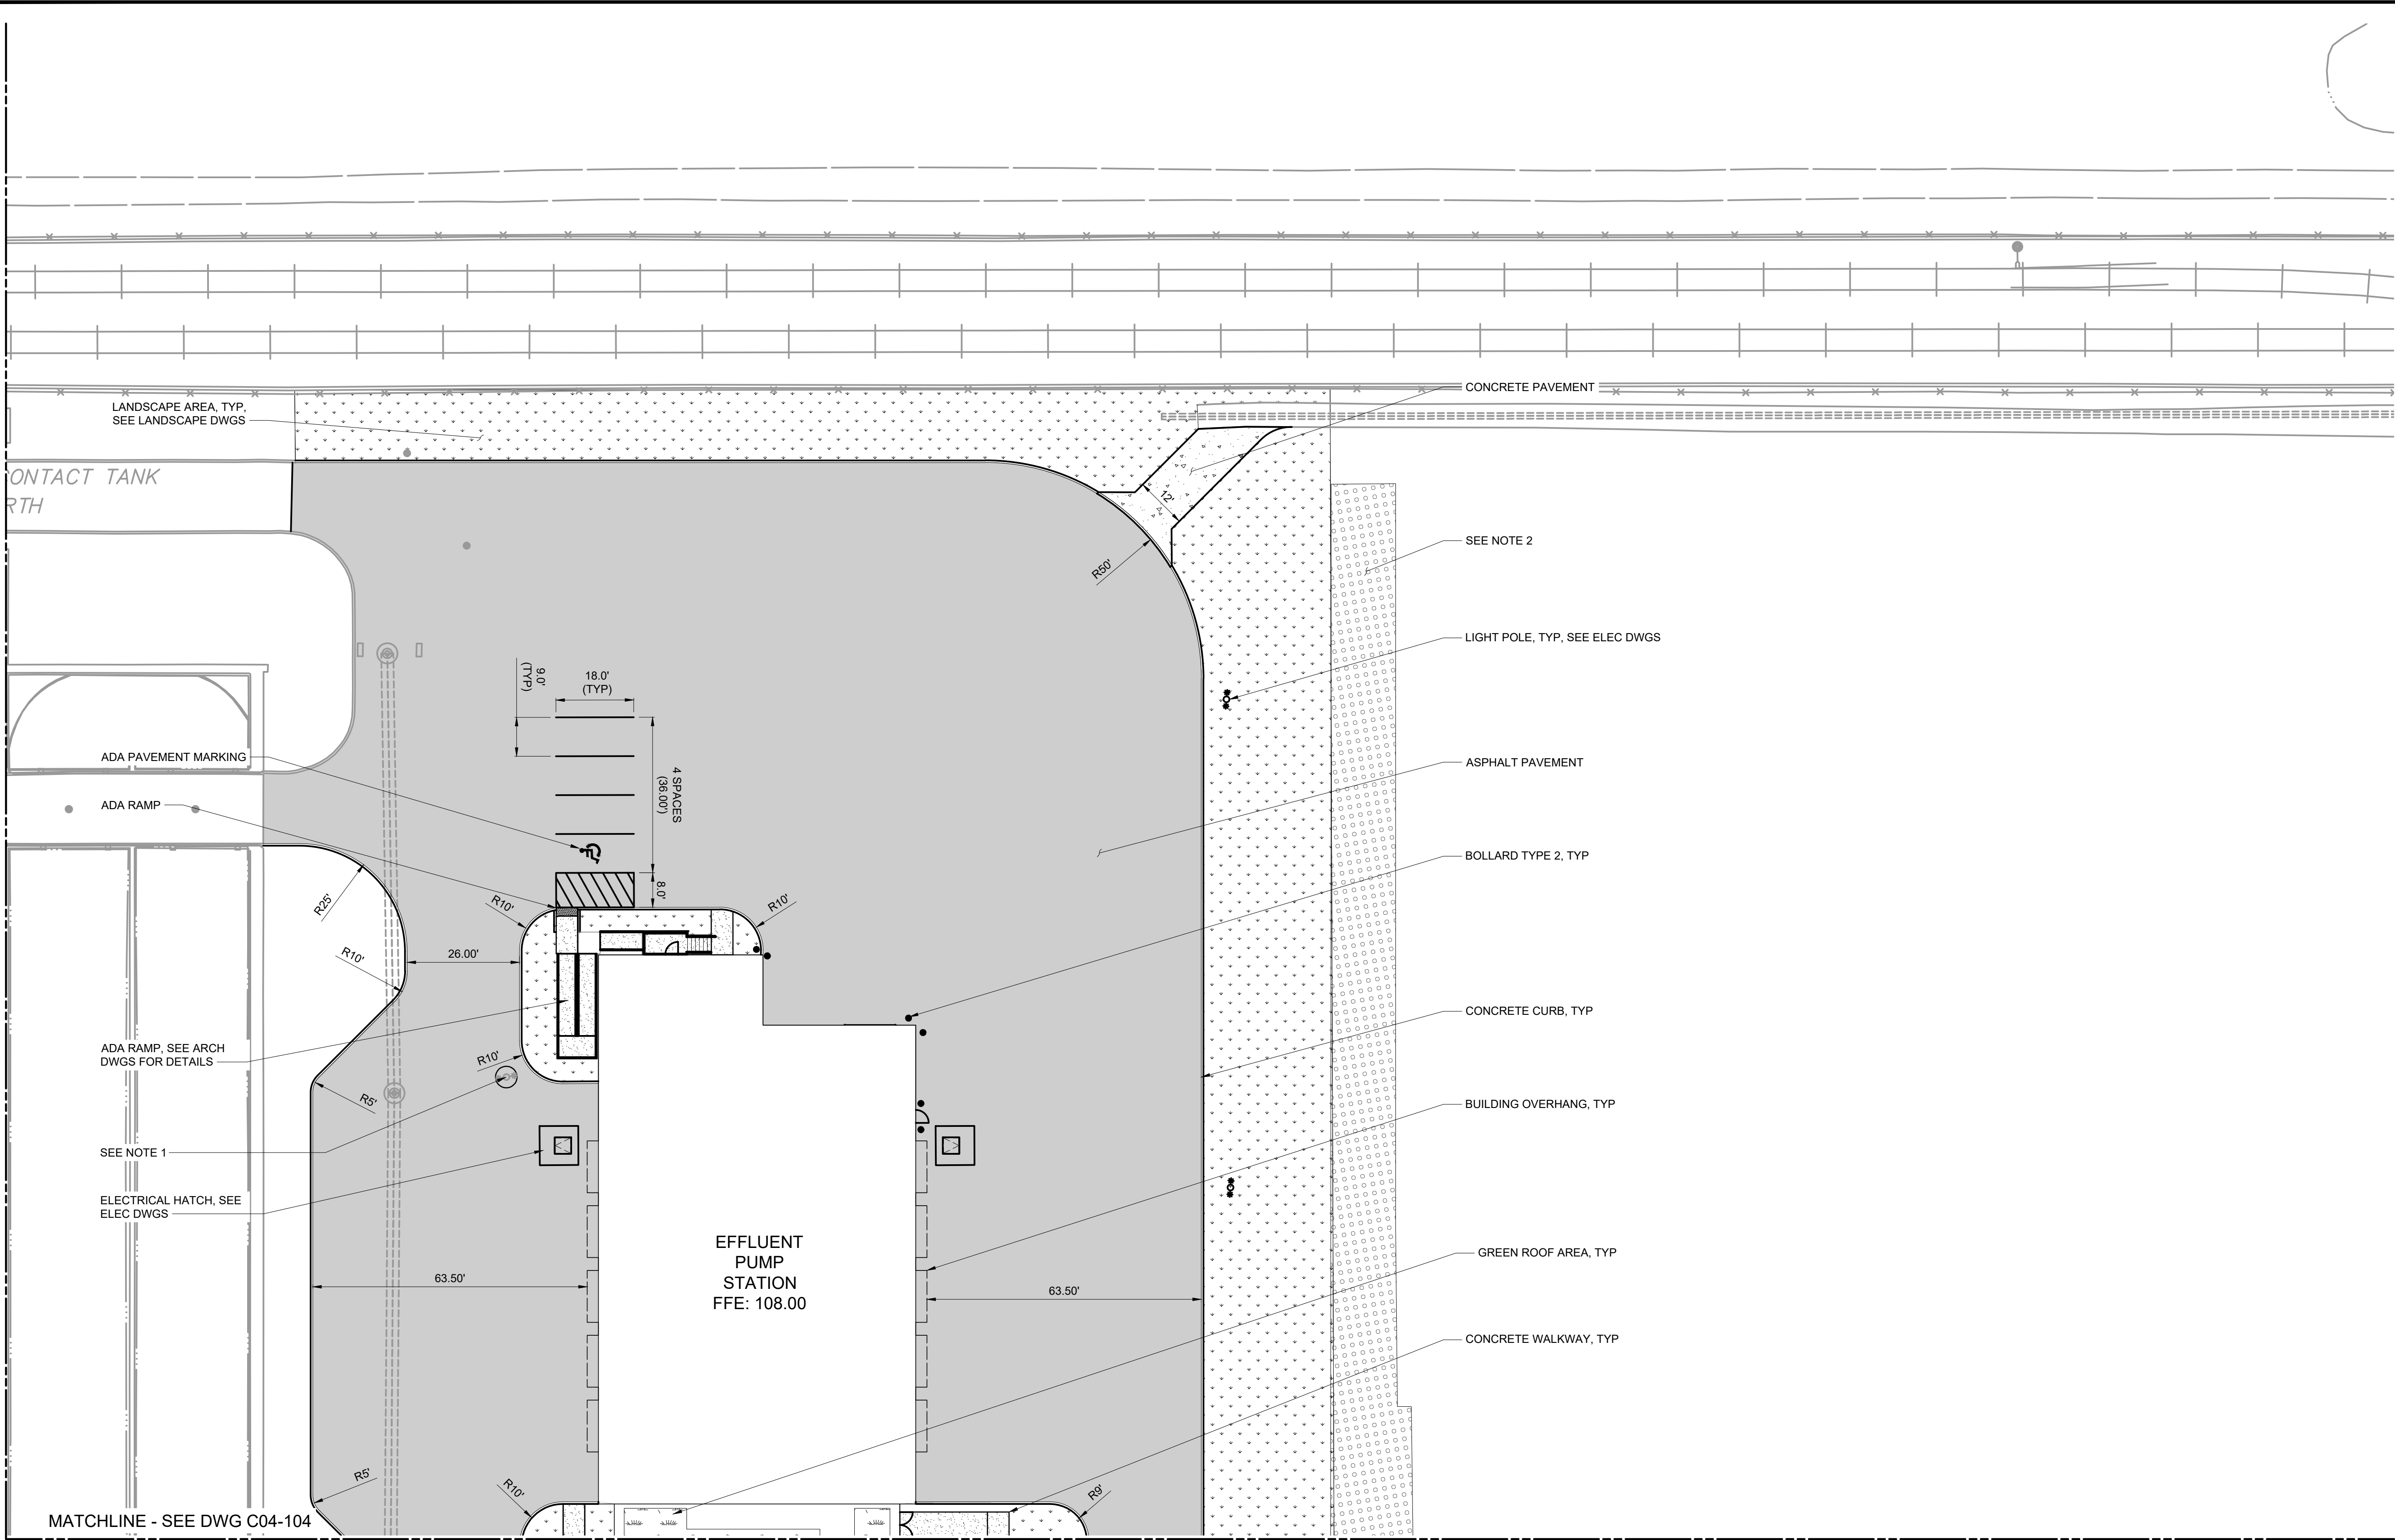

- NOTES:**
- EXISTING EXTERIOR LIGHTING AND RELATED DUCT BANKS TO BE RELOCATED.
 - IMPROVEMENTS ARE PER THE DRAWINGS TITLED "NORTHEAST WPCP EFFLUENT PUMP STATION SITE PREPARATION" PREPARED BY HAZEN AND SAWYER, DATED JUNE 2025. THESE IMPROVEMENTS ARE BEING COMPLETED BY A SEPARATE CONTRACT.

LEGEND	
	ASPHALT PAVEMENT
	LANDSCAPE AREA
	IMPROVEMENTS BY SEPARATE CONTRACT (SEE NOTE 2)
	CONCRETE WALKWAY
	GREEN ROOF AREA
	CONCRETE PAVEMENT

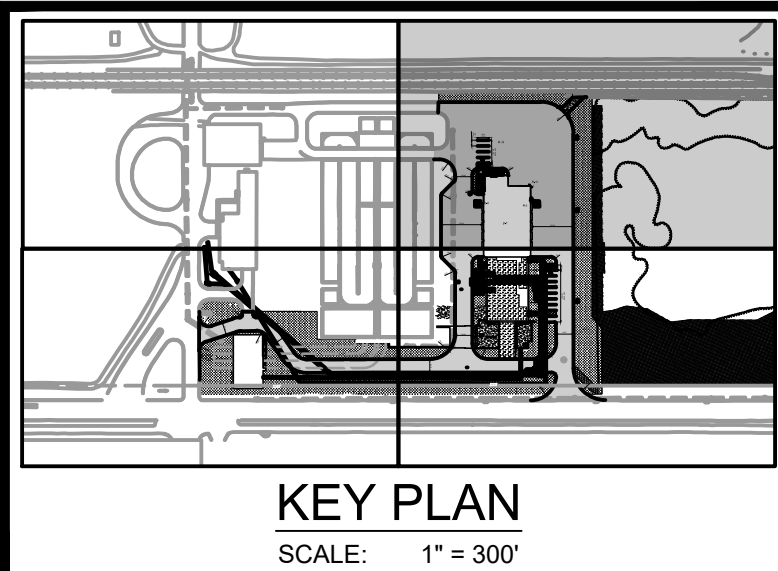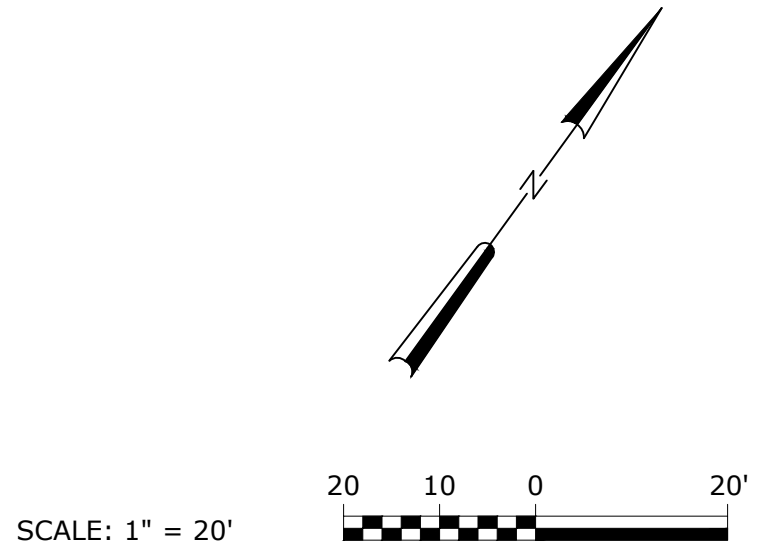

REV	ISSUED FOR	DATE	BY	PROJECT ENGINEER: M. BOTTIN
				DESIGNED BY: A. ANDERSON
				DRAWN BY: J. DOZIER
				CHECKED BY: M. SANTOWASSO
				IF THIS BAR DOES NOT MEASURE 1" THEN DRAWING IS NOT TO FULL SCALE

PRELIMINARY
DRAWING
DO NOT USE FOR
CONSTRUCTION

Hazen
HAZEN AND SAWYER
ONE SOUTH BROAD STREET, SUITE 900
PHILADELPHIA, PA 19107


PHILADELPHIA WATER DEPARTMENT
PHILADELPHIA, PA

NORTHEAST WPCP
EFFLUENT PUMPING STATION

CIVIL
SITE LAYOUT PLAN
AREA 2

DATE: SEPTEMBER 2025
HAZEN NO.: 90000-022
CONTRACT NO.: 71131
DRAWING NUMBER:
C04-102



File: C:\DCACDC\HAZEN AND SAWYER\90000-022_EFFLUENT PUMPING STATION AT THE NEWPCP\PROJECT FILES\PCP\CIVIL\C04-103_Saved by JDOZIER.dwg Date: 9/24/2025 9:24 AM
PLOT DATE: 9/24/2025 9:25 AM BY: JDOZIER

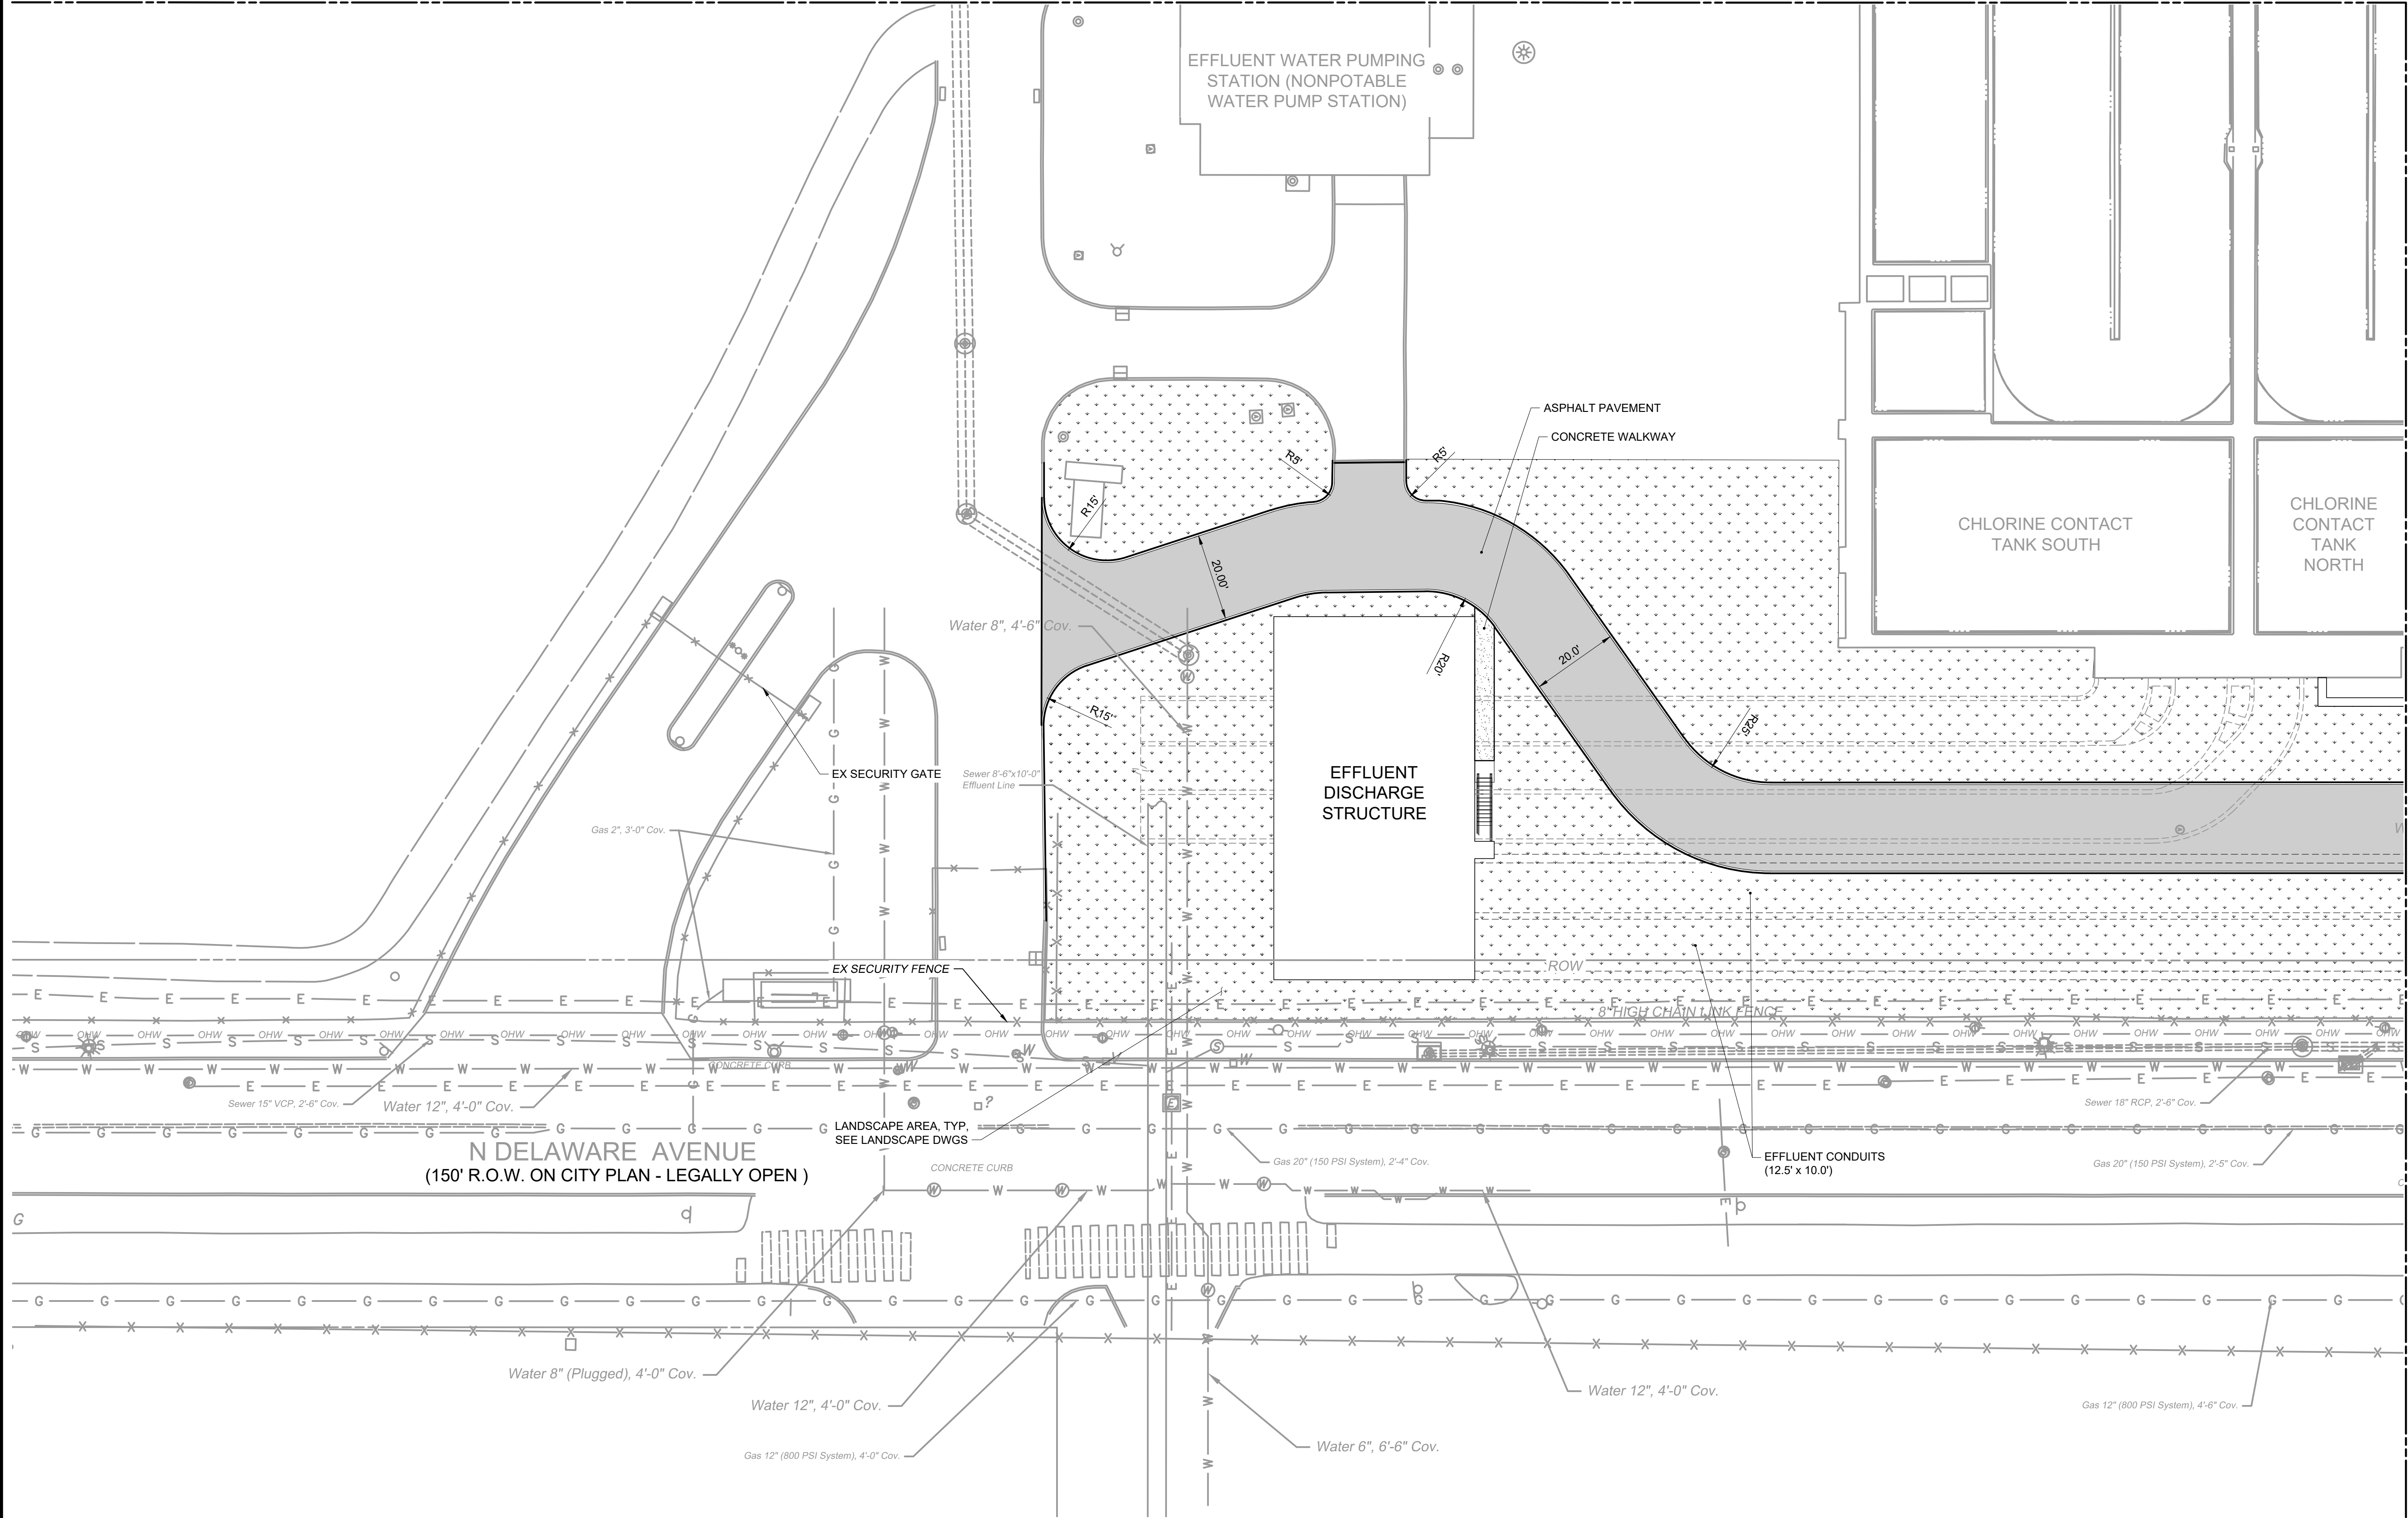


LEGEND

	ASPHALT PAVEMENT
	LANDSCAPE AREA
	CONCRETE WALKWAY
	GREEN ROOF AREA
	CONCRETE PAVEMENT

MATCHLINE - SEE DWG C04-104

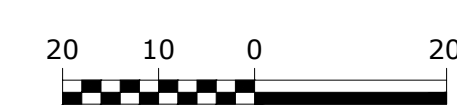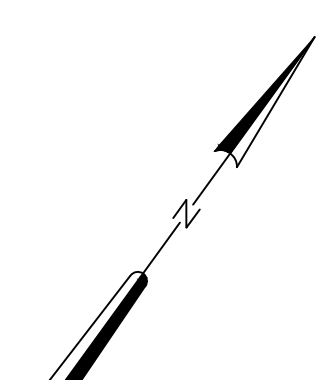

SCALE: 1" = 20'

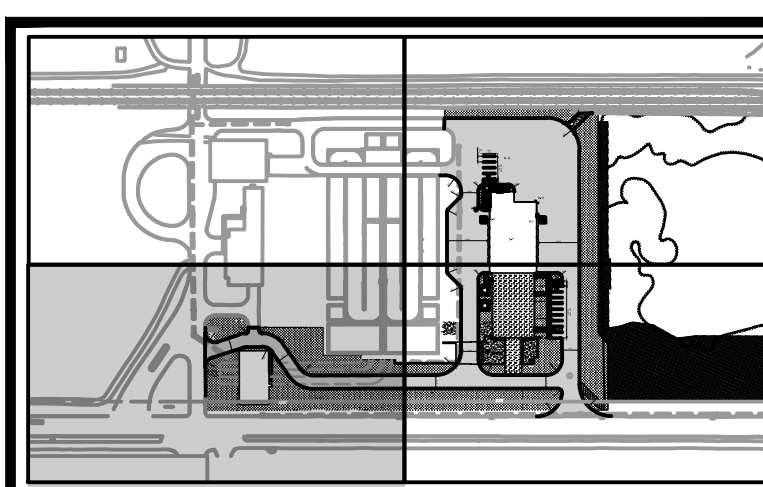

KEY PLAN

SCALE: 1" = 300'

PLAN
SCALE: 1" = 20'

REV	ISSUED FOR	DATE	BY

PROJECT ENGINEER:	M. BOTTIN
DESIGNED BY:	A. ANDERSON
DRAWN BY:	J. DOZIER
CHECKED BY:	M. SANTOWASSO
IF THIS BAR DOES NOT MEASURE 1" THEN DRAWING IS NOT TO FULL SCALE	0 1/2" 1"

PRELIMINARY
DRAWING
DO NOT USE FOR
CONSTRUCTION

Hazen

HAZEN AND SAWYER
ONE SOUTH BROAD STREET, SUITE 900
PHILADELPHIA, PA 19107

PHILADELPHIA WATER DEPARTMENT
PHILADELPHIA, PA

NORTHEAST WPCP
EFFLUENT PUMPING STATION

CIVIL

SITE LAYOUT PLAN
AREA 3

DATE:	SEPTEMBER 2025
HAZEN NO.:	90000-022
CONTRACT NO.:	
DRAWING NUMBER:	C04-103

L01-101

LAGOON ENHANCEMENT:



QUANTITY	SYMBOL	SCIENTIFIC NAME	COMMON NAME	SIZE	FORM	SPACING	COMMENTS
Lagoon Enhancement							
Trees							
12	BN	<i>Betula nigra</i>	river birch	#25	cont	as shown	clumping form
11	CC	<i>Carpinus caroliniana</i>	American hornbeam	#25	cont	as shown	
13	CF	<i>Cornus florida</i>	flowering dogwood	#25	cont	as shown	
9	NS	<i>Nyssa sylvatica</i>	black gum	#25	cont	as shown	
34	PT	<i>Pinus strobus</i>	white pine	6-7' H	cont	as shown	
21	PS	<i>Prunus serotina</i>	black cherry	#25	cont	as shown	
11	QA	<i>Quercus alba</i>	white oak	4-5" cal.	B&B	as shown	
10	QB	<i>Quercus bicolor</i>	swamp white oak	#25	cont	as shown	
8	SN	<i>Salix nigra</i>	black willow	#25	cont	as shown	

SITE PLANTINGS


QUANTITY	SYMBOL	SCIENTIFIC NAME	COMMON NAME	SIZE	FORM	SPACING	COMMENTS
Grasses							
240	PVH	<i>Panicum virgatum</i> 'Heavy Metal'	heavy metal switch-grass	#1	cont	1.5' oc	plant in naturalistic clusters of 3, 5, and 7
290	SZP	<i>Schizachyrium scoparium</i>	little blue stem	#1	cont	1.5 oc	plant in naturalistic clusters of 3, 5, and 7
100	SPH	<i>Sporobolus heterolepis</i>	prairie dropseed	#3	cont	3' oc	plant in naturalistic clusters of 3, 5, and 7
Shrubs							
22	HAB	<i>Hydrangea arborescens</i> 'Abetwo'	incrediball smooth hydrangea	#3	cont	as shown	
17	IVG	<i>Itea virginica</i> 'Henry's Garnet'	Virginia sweetspire Henry's Garnet	#1	cont	as shown	
Trees							
2	CC	<i>Carpinus caroliniana</i>	American hornbeam	#25	cont	as shown	
5	CF	<i>Cornus florida</i>	flowering dogwood	#25	cont	as shown	
3	MV	<i>Magnolia virginiana</i>	sweet bay magnolia	#15	cont	as shown	Multistem
1	NS	<i>Nyssa sylvatica</i>	black gum	#25	cont	as shown	
2	PT	<i>Pinus strobus</i>	white pine	6-7' H	cont	as shown	

SEMI-INTENSIVE GREEN ROOF - INTERSPERSED PLANTINGS

QUANTITY	SYMBOL	SCIENTIFIC NAME	COMMON NAME	SIZE	FORM	SPACING	COMMENTS
Herbaceous							
90	ACM	<i>Allium cernuum</i>	nodding onion	2"	plug	1' oc	plant in naturalistic clusters of 3, 5, and 7
90	AHB	<i>Amonia hubrichtii</i>	Hubricht's bluestar	2"	plug	1' oc	plant in naturalistic clusters of 3, 5, and 7
90	GTF	<i>Geum triflorum</i>	prairie smoke	2"	plug	1' oc	plant in naturalistic clusters of 3, 5, and 7
90	SCP	<i>Scabiosa coulmbaria</i> 'Pink Mist'	pincusion flower	2"	plug	1.5 oc	plant in naturalistic clusters of 3, 5, and 7
Grasses							
90	SZP	<i>Schizachyrium scoparium</i>	little blue stem	#1	cont	1.5 oc	plant in naturalistic clusters of 3, 5, and 7
90	SPHS	<i>Sporobolus heterolepis</i>	prairie dropseed	#1	cont	1.5 oc	plant in naturalistic clusters of 3, 5, and 7
90	BGC	<i>Bouteloua gracilis</i>	blue gamma grass	#1	cont	1.5 oc	plant in naturalistic clusters of 3, 5, and 7

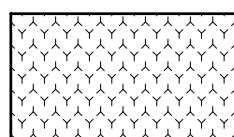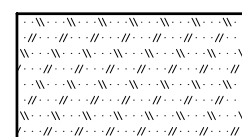


SEDUM MAT FOR EXTENSIVE AND
SEMI-INTENSIVE GREEN ROOFS
(6,635 SF)

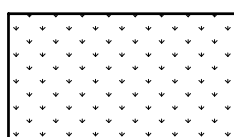


LOW-MOW LAWN SEED MIX (27,930 SF)

SCIENTIFIC NAME	COMMON NAME	% by wt.
<i>Festuca brevipila</i>	hard fescue	20
<i>Festuca longifolia</i>	blue fescue	15
<i>Festuca ovina</i>	sheep fescue	15
<i>Festuca commutata</i>	chewings fescue	15
<i>Festuca rubra</i>	red fescue	20
<i>Festuca rubra s. rubra</i>	creeping red fescue	15
Seed Lawn Mix at a rate of 260 lbs/acre.		

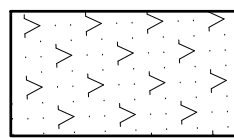



SHADED SEED MIX FOR LAGOON ENHANCEMENT(15,080 SF)

SCIENTIFIC NAME	COMMON NAME	% by wt.
<i>Elymus virginicus</i>	Virginia wild rye	15
<i>Andropogon virginicus</i>	broom sedge	15
<i>Chasmanthium lativolum</i>	river oats	15
<i>Carex pensylvanica</i>	Pennsylvania sedge	5
<i>Carex scoparia</i>	broom sedge	5
<i>Eurybia divaricata</i>	white wood aster	5
<i>Geranium maculatum</i>	wild geranium	5
<i>Lobelia cardinalis</i>	cardinal flower	5
<i>Maianthemum racemosum</i>	false-Solomon's Seal	5
<i>Rudbeckia laciniata</i>	tall coneflower	5
<i>Solidago bicolor</i>	silver-rod	5
<i>Solidago rugosa</i>	wrinkle-leaf goldenrod	5
<i>Symphyotrichum novae-angliae</i>	New England aster	5
<i>Tiarella cordifolia</i>	foamflower	5
	Total	100
Seed Shaded Seed Mix at a rate of 15 lbs/acre and overseed with Cover Crop Seed Mix at a rate of 15 lbs/acre.		

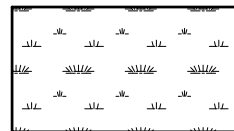


MEADOW SEED MIX (14,240 SF)

SCIENTIFIC NAME	COMMON NAME	% by wt.
<i>Elymus canadensis</i>	Canada wild rye	15
<i>Sporobolus heterolepis</i>	prairie dropseed	15
<i>Schizachyrium scoparium</i>	little bluestem	10
<i>Bouteloua gracilis</i>	blue gamma grass	10
<i>Allium cernuum</i>	nodding pink onion	5
<i>Asclepias incarnata</i>	red milkweed	5
<i>Echinacea purpurea</i>	eastern purple coneflower	5
<i>Eupatorium purpureum</i>	sweet joe pye weed	5
<i>Liatris spicata</i>	dense blazing star	5
<i>Monarda fistulosa</i>	bergamot	5
<i>Rudbeckia hirta</i>	black eyed susan	5
<i>Solidago rugosa</i>	wrinkle-leaf goldenrod	5
<i>Tradescantia virginiana</i>	spiderwort	5
<i>Verbena hastata</i>	blue vervain	5
	Total	100
Seed Meadow Seed Mix at a rate of 15 lbs/acre and overseed with Cover Crop Seed Mix at a rate of 15 lbs/acre.		

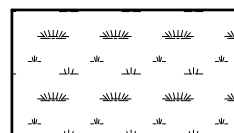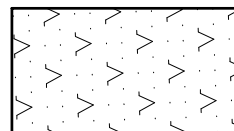

COVER CROP FOR SHADED AND MEADOW SEED MIX (29,320 SF)

SCIENTIFIC NAME	COMMON NAME
<i>Avena sativa</i>	oats
<i>Seed Cover Crop at a rate of 15 lbs/acre.</i>	

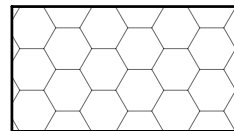


LAWN SEED MIX (540 SF)

SCIENTIFIC NAME	COMMON NAME	% by wt.
<i>Festuca rubra</i>	creeping red fescue	25
<i>Lolium multiflorum</i>	annual ryegrass	25
<i>Lolium perenne</i> , 'Blackstone'	perennial ryegrass, 'Blackstone'	25
<i>Lolium perenne</i> 'Confetti III'	Perennial ryegrass, Confetti III' turf type	25
Seed Lawn Mix at a rate of 150 lbs./acre.		


				PROJECT ENGINEER:	M. BOTTIN	PRELIMINARY DRAWING DO NOT USE FOR CONSTRUCTION	Hazen HAZEN AND SAWYER ONE SOUTH BROAD STREET, SUITE 900 PHILADELPHIA, PA 19107	PHILADELPHIA WATER DEPARTMENT PHILADELPHIA, PA	LANDSCAPE		DATE: SEPTEMBER 2025
				DESIGNED BY:	K.CROOKS				PLANTING AND SEEDING SCHEDULE	HAZEN NO.: 90000-022	
				DRAWN BY:	K.CROOKS			CONTRACT NO.:			
				CHECKED BY:	A.STEIN			DRAWING NUMBER:			
				IF THIS BAR DOES NOT MEASURE 1" THEN DRAWING IS NOT TO FULL SCALE							
REV	ISSUED FOR	DATE	BY								

1. REFER TO SHEETS A00-005, A00-006, & A00-007 IN ARCHITECTURAL DRAWING SET FOR TEXT ASSOCIATED WITH ALL NOTE TAGS.

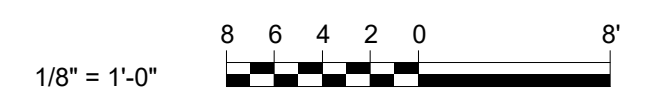


2:28:40 2/23/2024 PM					PROJECT ENGINEER: M. BOTTIN	90% SUBMITTAL PRELIMINARY DRAWING DO NOT USE FOR CONSTRUCTION	 HAZEN AND SAWYER ONE SOUTH BROAD STREET, SUITE 900 PHILADELPHIA, PA 19107	PHILADELPHIA WATER DEPARTMENT PHILADELPHIA, PA	NORTHEAST WPCP EFFLUENT PUMPING STATION	ARCHITECTURE			DATE: SEPTEMBER 2025
					DESIGNED BY: J. WOJCIESKI					HAZEN NO.: 90000-022			
					DRAWN BY: J. MARTINEZ / J.LEE					CONTRACT NO.: 71131			
					CHECKED BY: M. STALLONE					DRAWING NUMBER: A20-101			
					IF THIS BAR DOES NOT MEASURE 1" THEN DRAWING IS NOT TO FULL SCALE								
					0 1/2" 1" 								
REV	ISSUED FOR	DATE	BY										

Autodesk Docs://90000-022_Effluent Pumping Station at the NEWPCP/90000-022-20-EPS-A.rvt

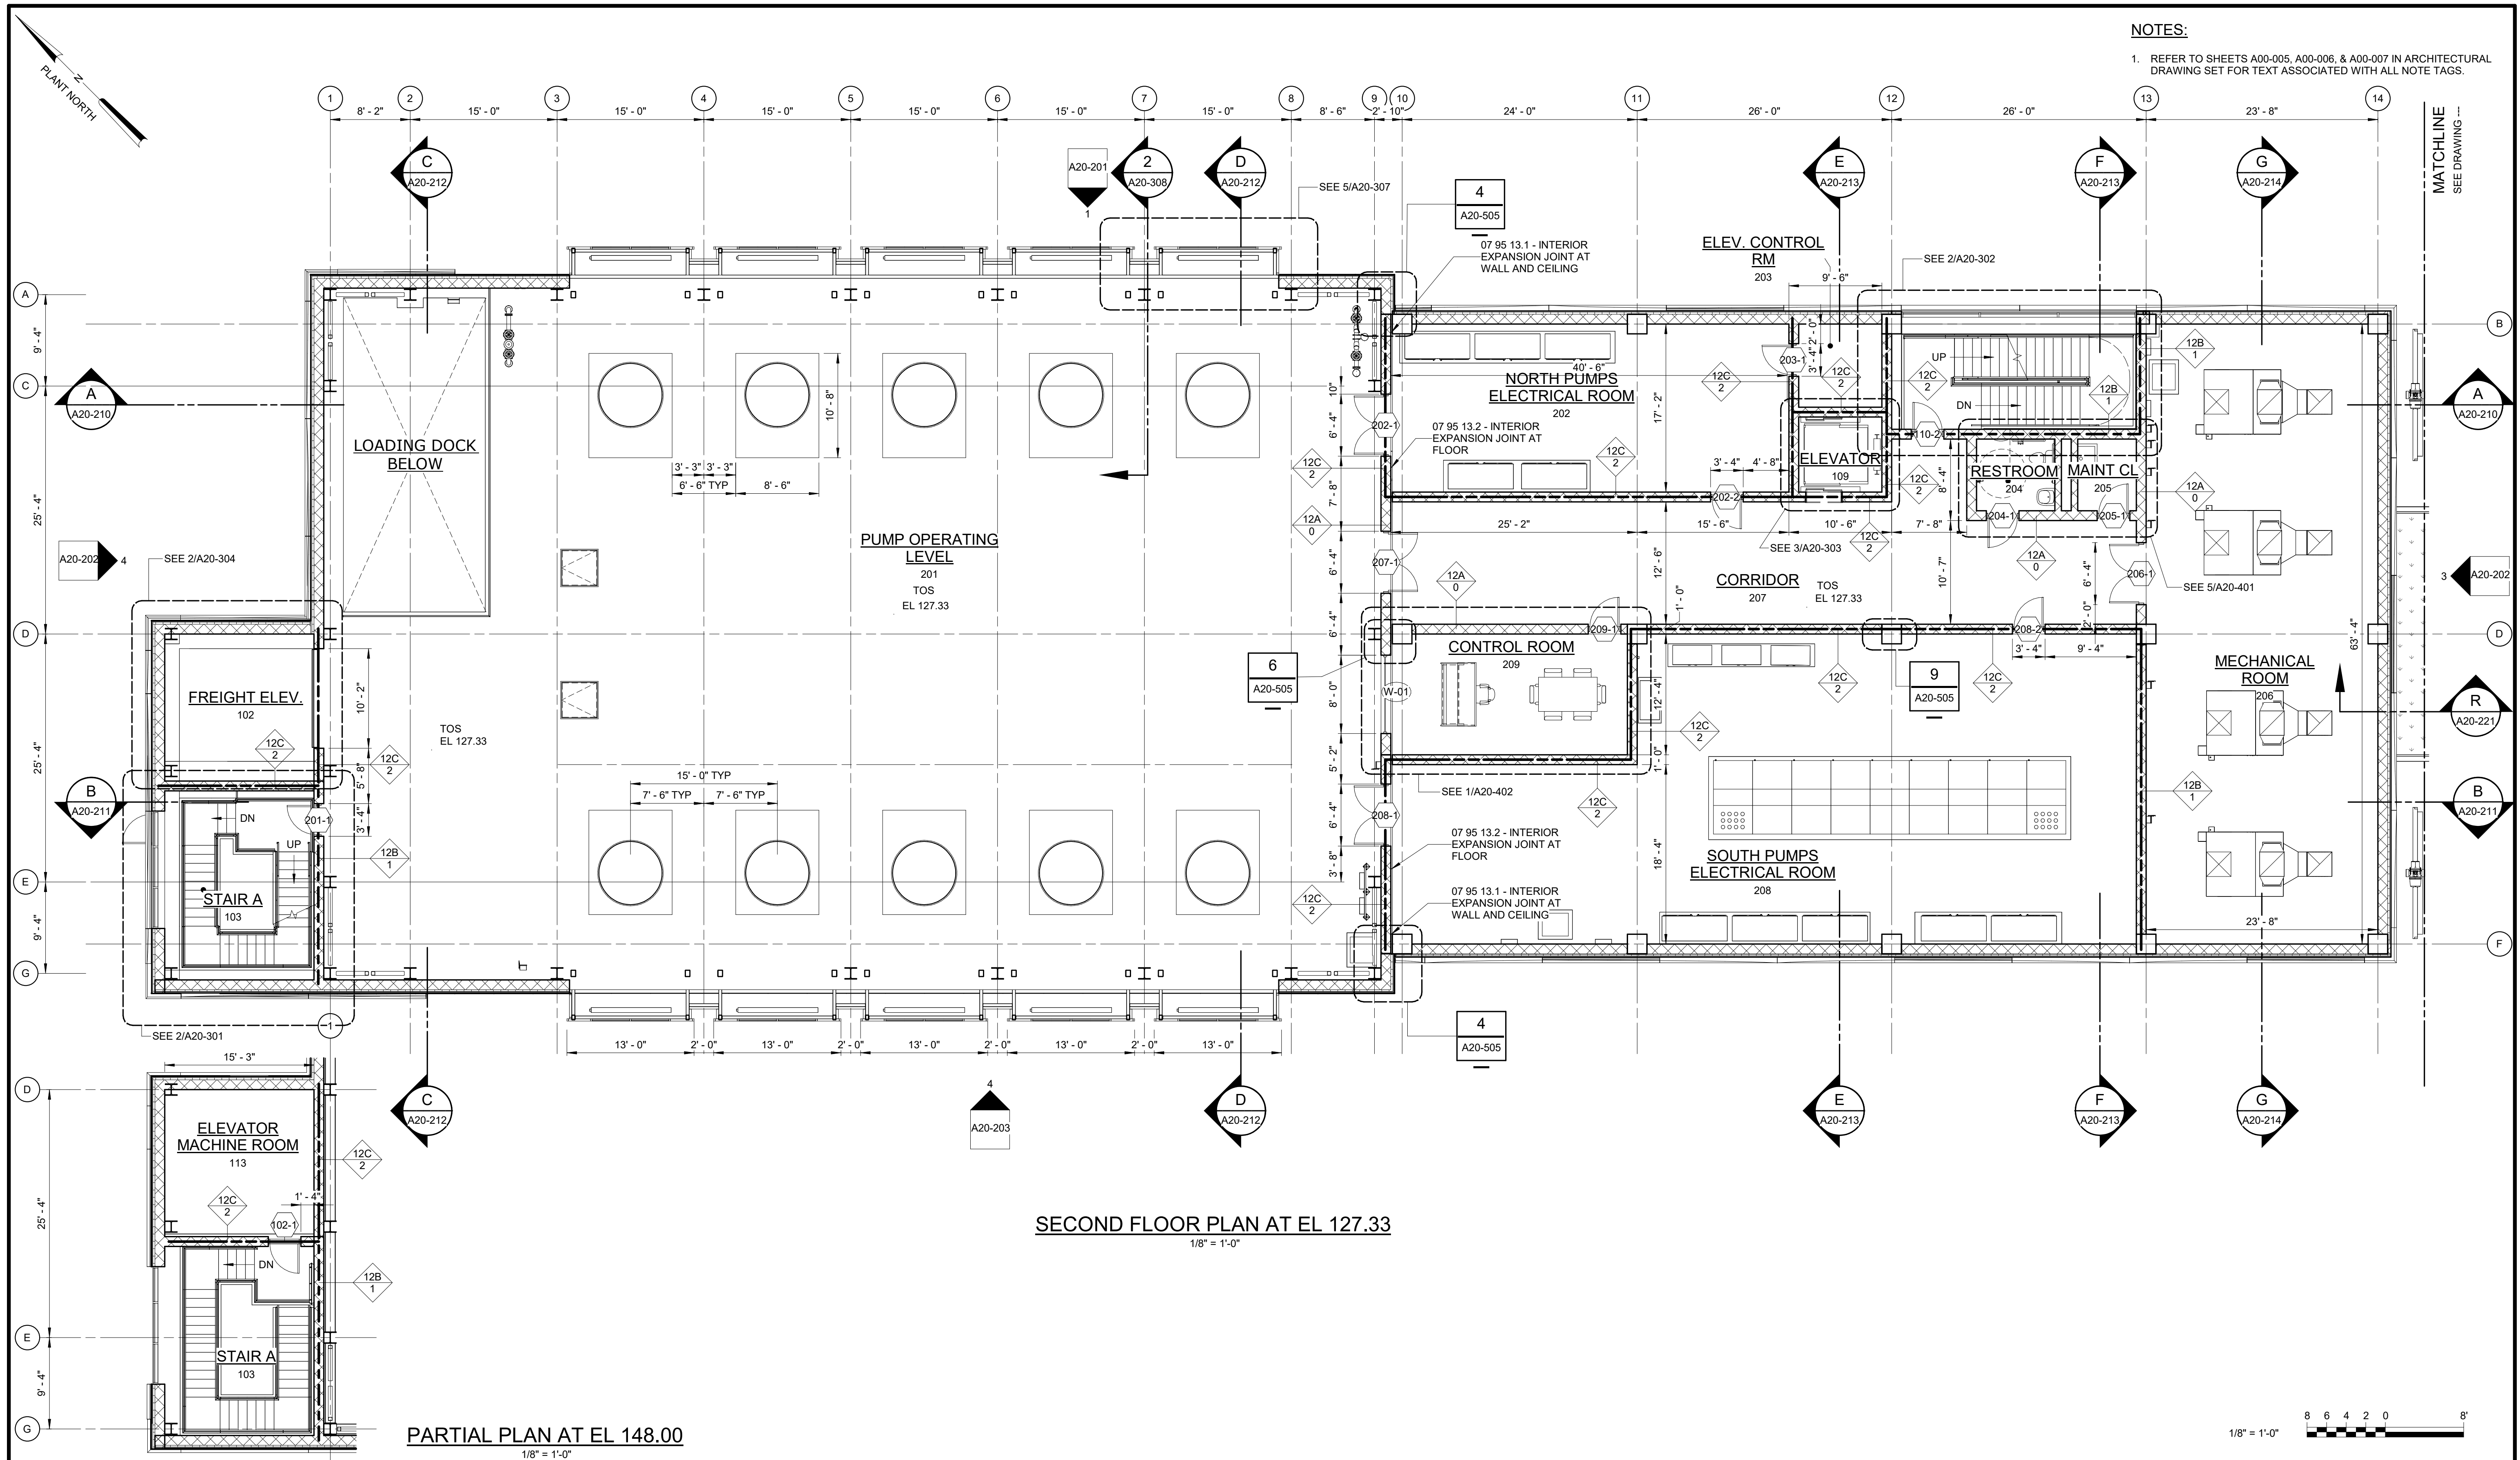[illegible]

1. REFER TO SHEETS A00-005, A00-006, & A00-007 IN ARCHITECTURAL DRAWING SET FOR TEXT ASSOCIATED WITH ALL NOTE TAGS.

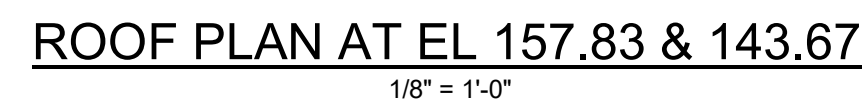

1/8" = 1'-0"




8 6 4 2 0 8'

12/26/2025 2:00:01 PM	</
-----------------------	--	--	----

Autodesk Docs://90000-022_Effluent Pumping Station at the NEWPCP/90000-022-20-EPS-A.rvt

- NOTES:
1. REFER TO SHEETS A00-005, A00-006, & A00-007 IN ARCHITECTURAL DRAWING SET FOR TEXT ASSOCIATED WITH ALL NOTE TAGS.

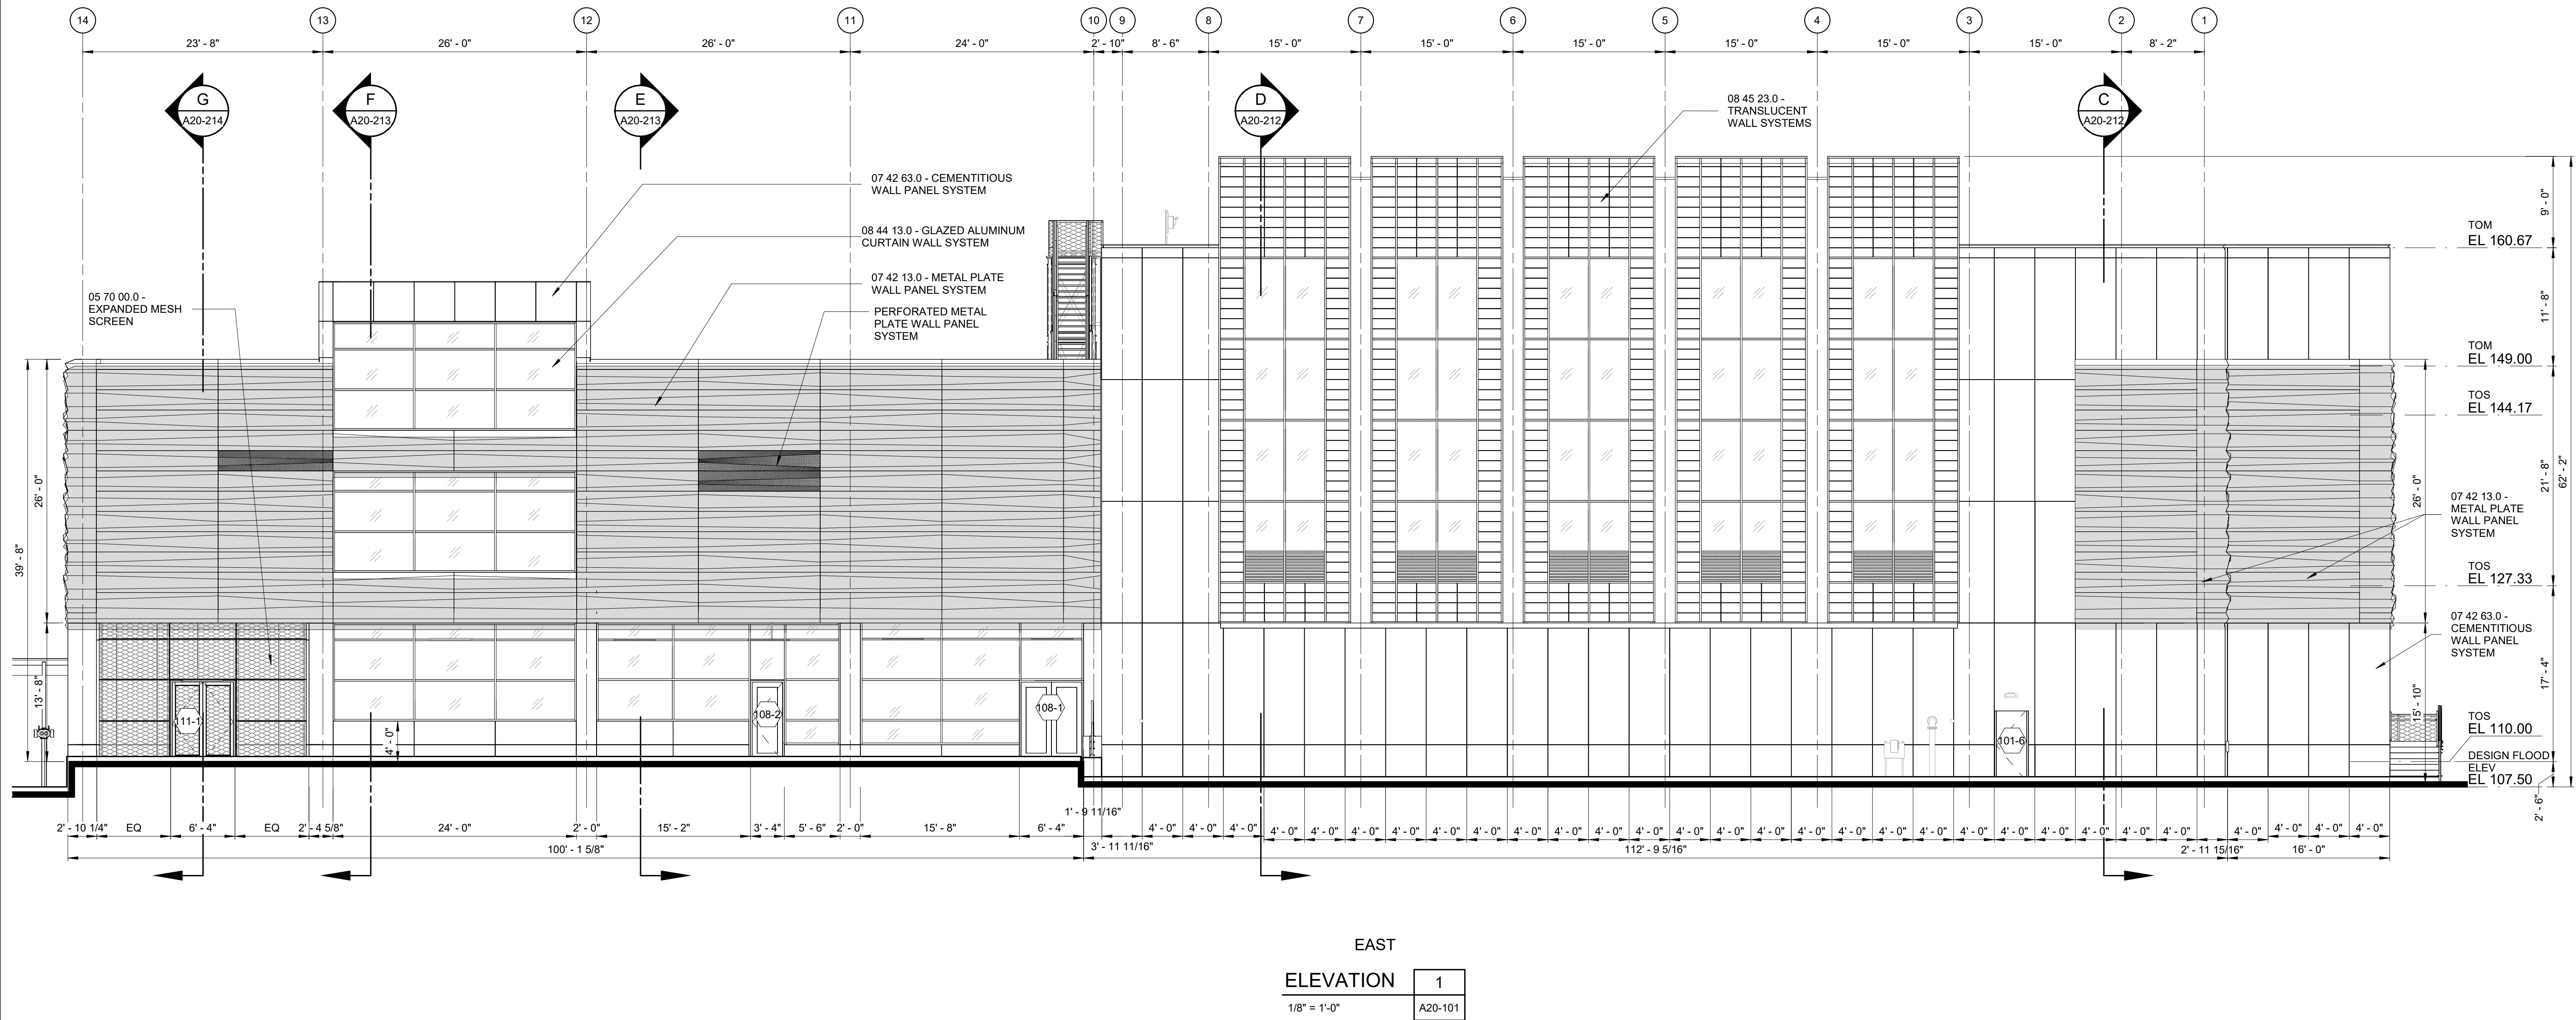

Hazen

HAZEN AND SAWYER
ONE SOUTH BROAD STREET, SUITE 900
PHILADELPHIA, PA 19107

PHILADELPHIA WATER DEPARTMENT
PHILADELPHIA, PA

NORTHEAST WPCP
EFFLUENT PUMPING STATION

ARCHITECTURE

EFFLUENT PUMP STATION
EXTERIOR ELEVATIONS - SHEET 1

DATE: SEPTEMBER 2025

HAZEN NO.: 90000-022

CONTRACT NO.: 71131


DRAWING NUMBER: A20-201

1. REFER TO SHEETS A00-005, A00-006, & A00-007 IN ARCHITECTURAL DRAWING SET FOR TEXT ASSOCIATED WITH ALL NOTE TAGS.



2024/07/15 00:35 PM					PROJECT ENGINEER: M. BOTTIN	90% SUBMITTAL PRELIMINARY DRAWING DO NOT USE FOR CONSTRUCTION	 HAZEN AND SAWYER ONE SOUTH BROAD STREET, SUITE 900 PHILADELPHIA, PA 19107	PHILADELPHIA WATER DEPARTMENT PHILADELPHIA, PA	ARCHITECTURE	DATE: SEPTEMBER 2025
					DESIGNED BY: J. WOJCIESKI					HAZEN NO.: 90000-022
					DRAWN BY: J. MARTINEZ / J.LEE			CONTRACT NO.: 71131		
					CHECKED BY: M. STALLONE			DRAWING NUMBER: A20-202		
					IF THIS BAR DOES NOT MEASURE 1" THEN DRAWING IS NOT TO FULL SCALE			01/2"1" 		
	REV	ISSUED FOR	DATE	BY						

- NOTES:
- REFER TO SHEETS A00-005, A00-006, & A00-007 IN ARCHITECTURAL DRAWING SET FOR TEXT ASSOCIATED WITH ALL NOTE TAGS.

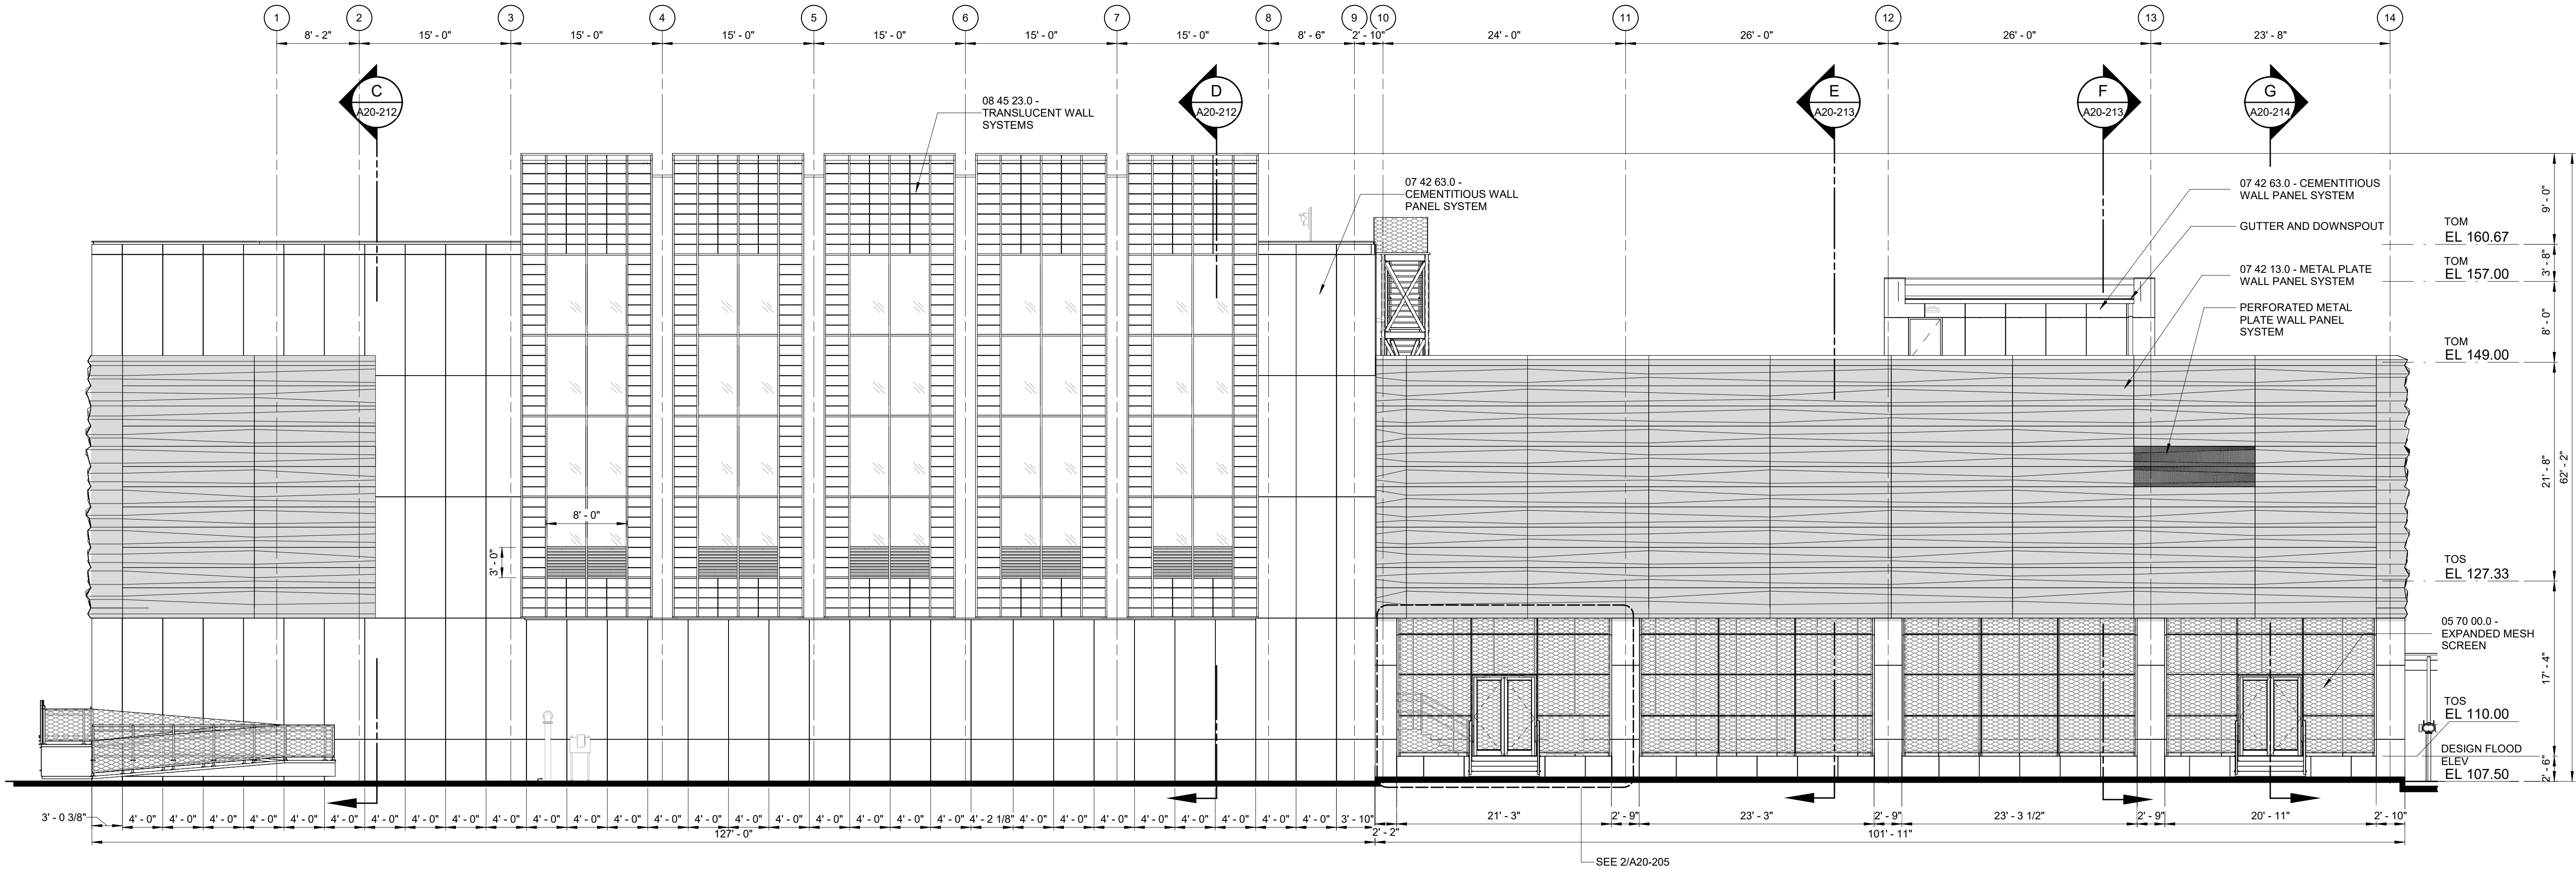

WEST
ELEVATION 4
1/8" = 1'-0"
A20-101

Autodesk Docx/0000-022_Effluent Pumping Station at the NEWPCP/0000-022-20-EPS-A.rvt
9/23/2025 2:06:03 PM

REV	ISSUED FOR	DATE	BY

PROJECT ENGINEER:	M. BOTTIN
DESIGNED BY:	J. WOJCIESKI
DRAWN BY:	J. MARTINEZ / J.LEE
CHECKED BY:	M. STALLONE
IF THIS BAR DOES NOT MEASURE 1" THEN DRAWING IS NOT TO FULL SCALE	0 1/2" 1"

90% SUBMITTAL
PRELIMINARY DRAWING
DO NOT USE FOR
CONSTRUCTION

Hazen
HAZEN AND SAWYER
ONE SOUTH BROAD STREET, SUITE 900
PHILADELPHIA, PA 19107


PHILADELPHIA WATER DEPARTMENT
PHILADELPHIA, PA

NORTHEAST WPCP
EFFLUENT PUMPING STATION

ARCHITECTURE
EFFLUENT PUMP STATION
EXTERIOR ELEVATIONS - SHEET 3

DATE:	SEPTEMBER 2025
HAZEN NO.:	90000-022
CONTRACT NO.:	71131
DRAWING NUMBER:	A20-203

1. REFER TO SHEETS A00-005, A00-006, & A00-007 IN ARCHITECTURAL DRAWING SET FOR TEXT ASSOCIATED WITH ALL NOTE TAGS.

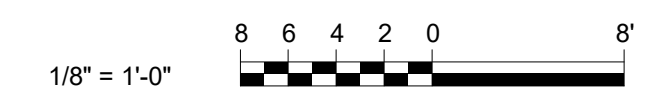


23/02/25 2:08:05 PM	</
---------------------	--	--	----

Autodesk Docs://90000-022_Effluent Pumping Station at the NEWPCP/90000-022-20-EPS-A.rvt

NOTES:

1. REFER TO SHEETS A00-005, A00-006, & A00-007 IN ARCHITECTURAL DRAWING SET FOR TEXT ASSOCIATED WITH ALL NOTE TAGS.

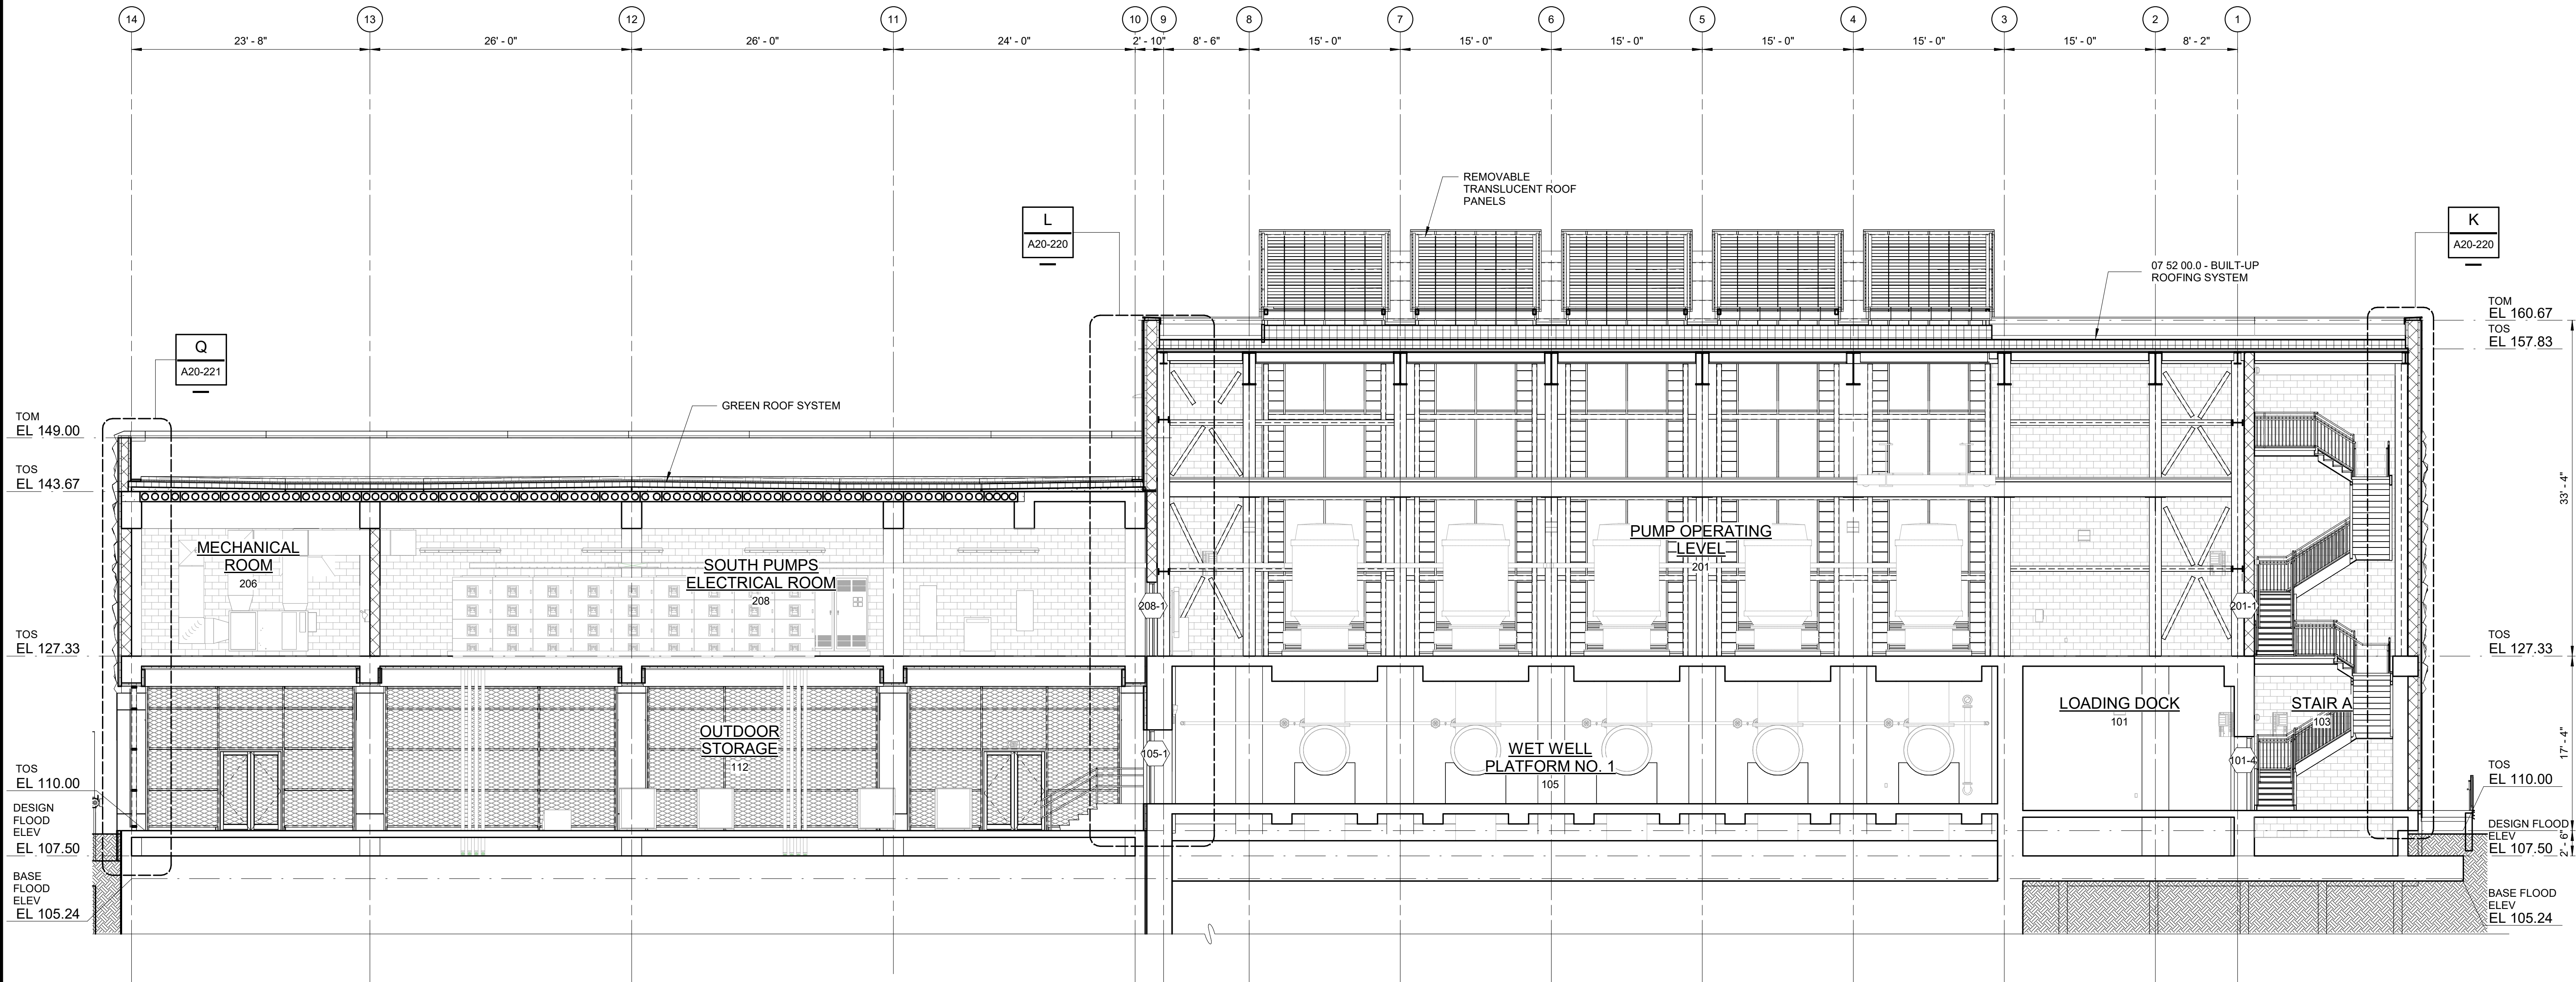

SECTION B
1/8" = 1'-0"
A20-101

1/8" = 1'-0"
8 6 4 2 0 8'

REV	ISSUED FOR	DATE	BY

PROJECT ENGINEER:	M. BOTTIN
DESIGNED BY:	J. WOJCIESKI
DRAWN BY:	J. MARTINEZ / J.LEE
CHECKED BY:	M. STALLONE
IF THIS BAR DOES NOT MEASURE 1" THEN DRAWING IS NOT TO FULL SCALE	0 1/2" 1"

90% SUBMITTAL
PRELIMINARY DRAWING
DO NOT USE FOR
CONSTRUCTION

Hazen
HAZEN AND SAWYER
ONE SOUTH BROAD STREET, SUITE 900
PHILADELPHIA, PA 19107

PHILADELPHIA WATER DEPARTMENT
PHILADELPHIA, PA


NORTHEAST WPCP
EFFLUENT PUMPING STATION

ARCHITECTURE

EFFLUENT PUMP STATION
BUILDING SECTIONS - SHEET 2

DATE:	SEPTEMBER 2025
HAZEN NO.:	90000-022
CONTRACT NO.:	71131
DRAWING NUMBER:	A20-211

1. REFER TO SHEETS A00-005, A00-006, & A00-007 IN ARCHITECTURAL DRAWING SET FOR TEXT ASSOCIATED WITH ALL NOTE TAGS.

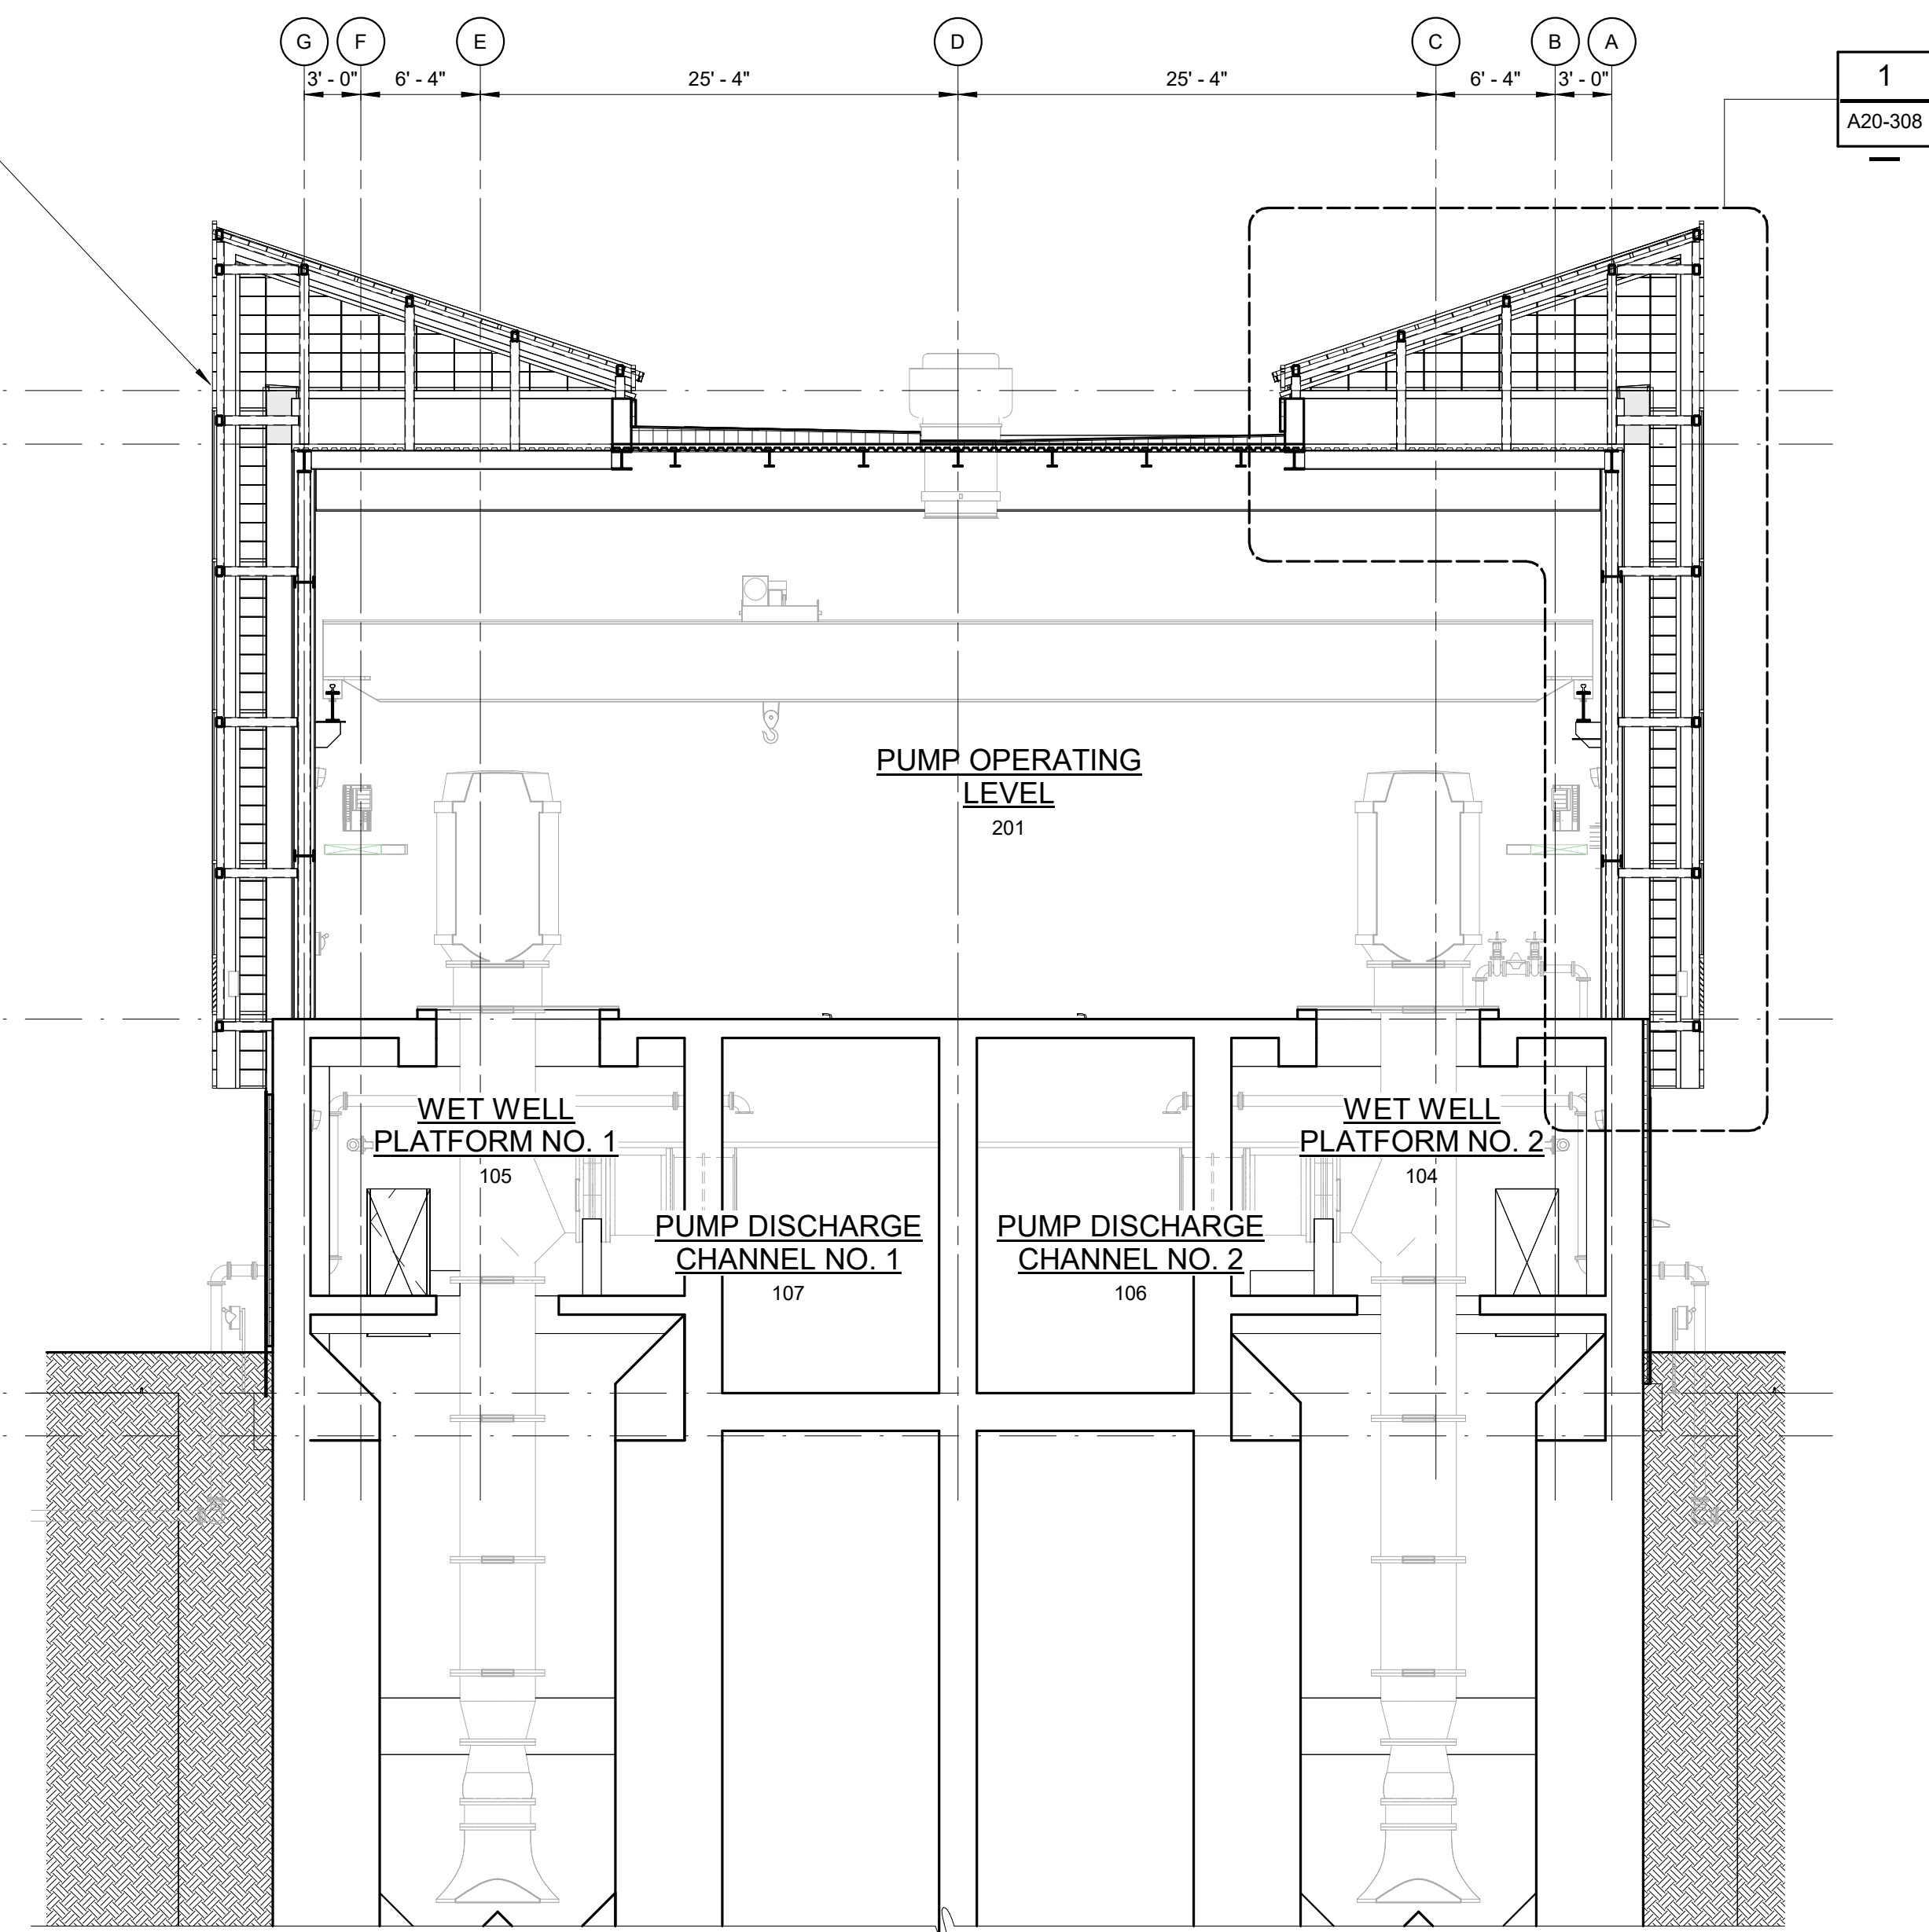

SECTION D
1/8" = 1'-0" A20-101


$1/8" = 1'-0"$



23/02/25 2:06:13 PM						PROJECT ENGINEER: M. BOTTIN	90% SUBMITTAL PRELIMINARY DRAWING DO NOT USE FOR CONSTRUCTION	 HAZEN AND SAWYER ONE SOUTH BROAD STREET, SUITE 900 PHILADELPHIA, PA 19107	PHILADELPHIA WATER DEPARTMENT PHILADELPHIA, PA	NORTHEAST WPCP EFFLUENT PUMPING STATION	ARCHITECTURE		DATE: SEPTEMBER 2025
						DESIGNED BY: J. WOJCIESKI					HAZEN NO.: 90000-022		
						DRAWN BY: J. MARTINEZ / J. LEE					CONTRACT NO.: 71131		
						CHECKED BY: M. STALLONE					DRAWING NUMBER: A20-212		
						IF THIS BAR DOES NOT MEASURE 1" THEN DRAWING IS NOT TO FULL SCALE							
	REV	ISSUED FOR	DATE	BY									

Autodesk Docs://90000-022_Effluent Pumping Station at the NEWPCP/90000-022-20-EPS-A.rvt

- NOTES:
1. REFER TO SHEETS A00-005, A00-006, & A00-007 IN ARCHITECTURAL DRAWING SET FOR TEXT ASSOCIATED WITH ALL NOTE TAGS.

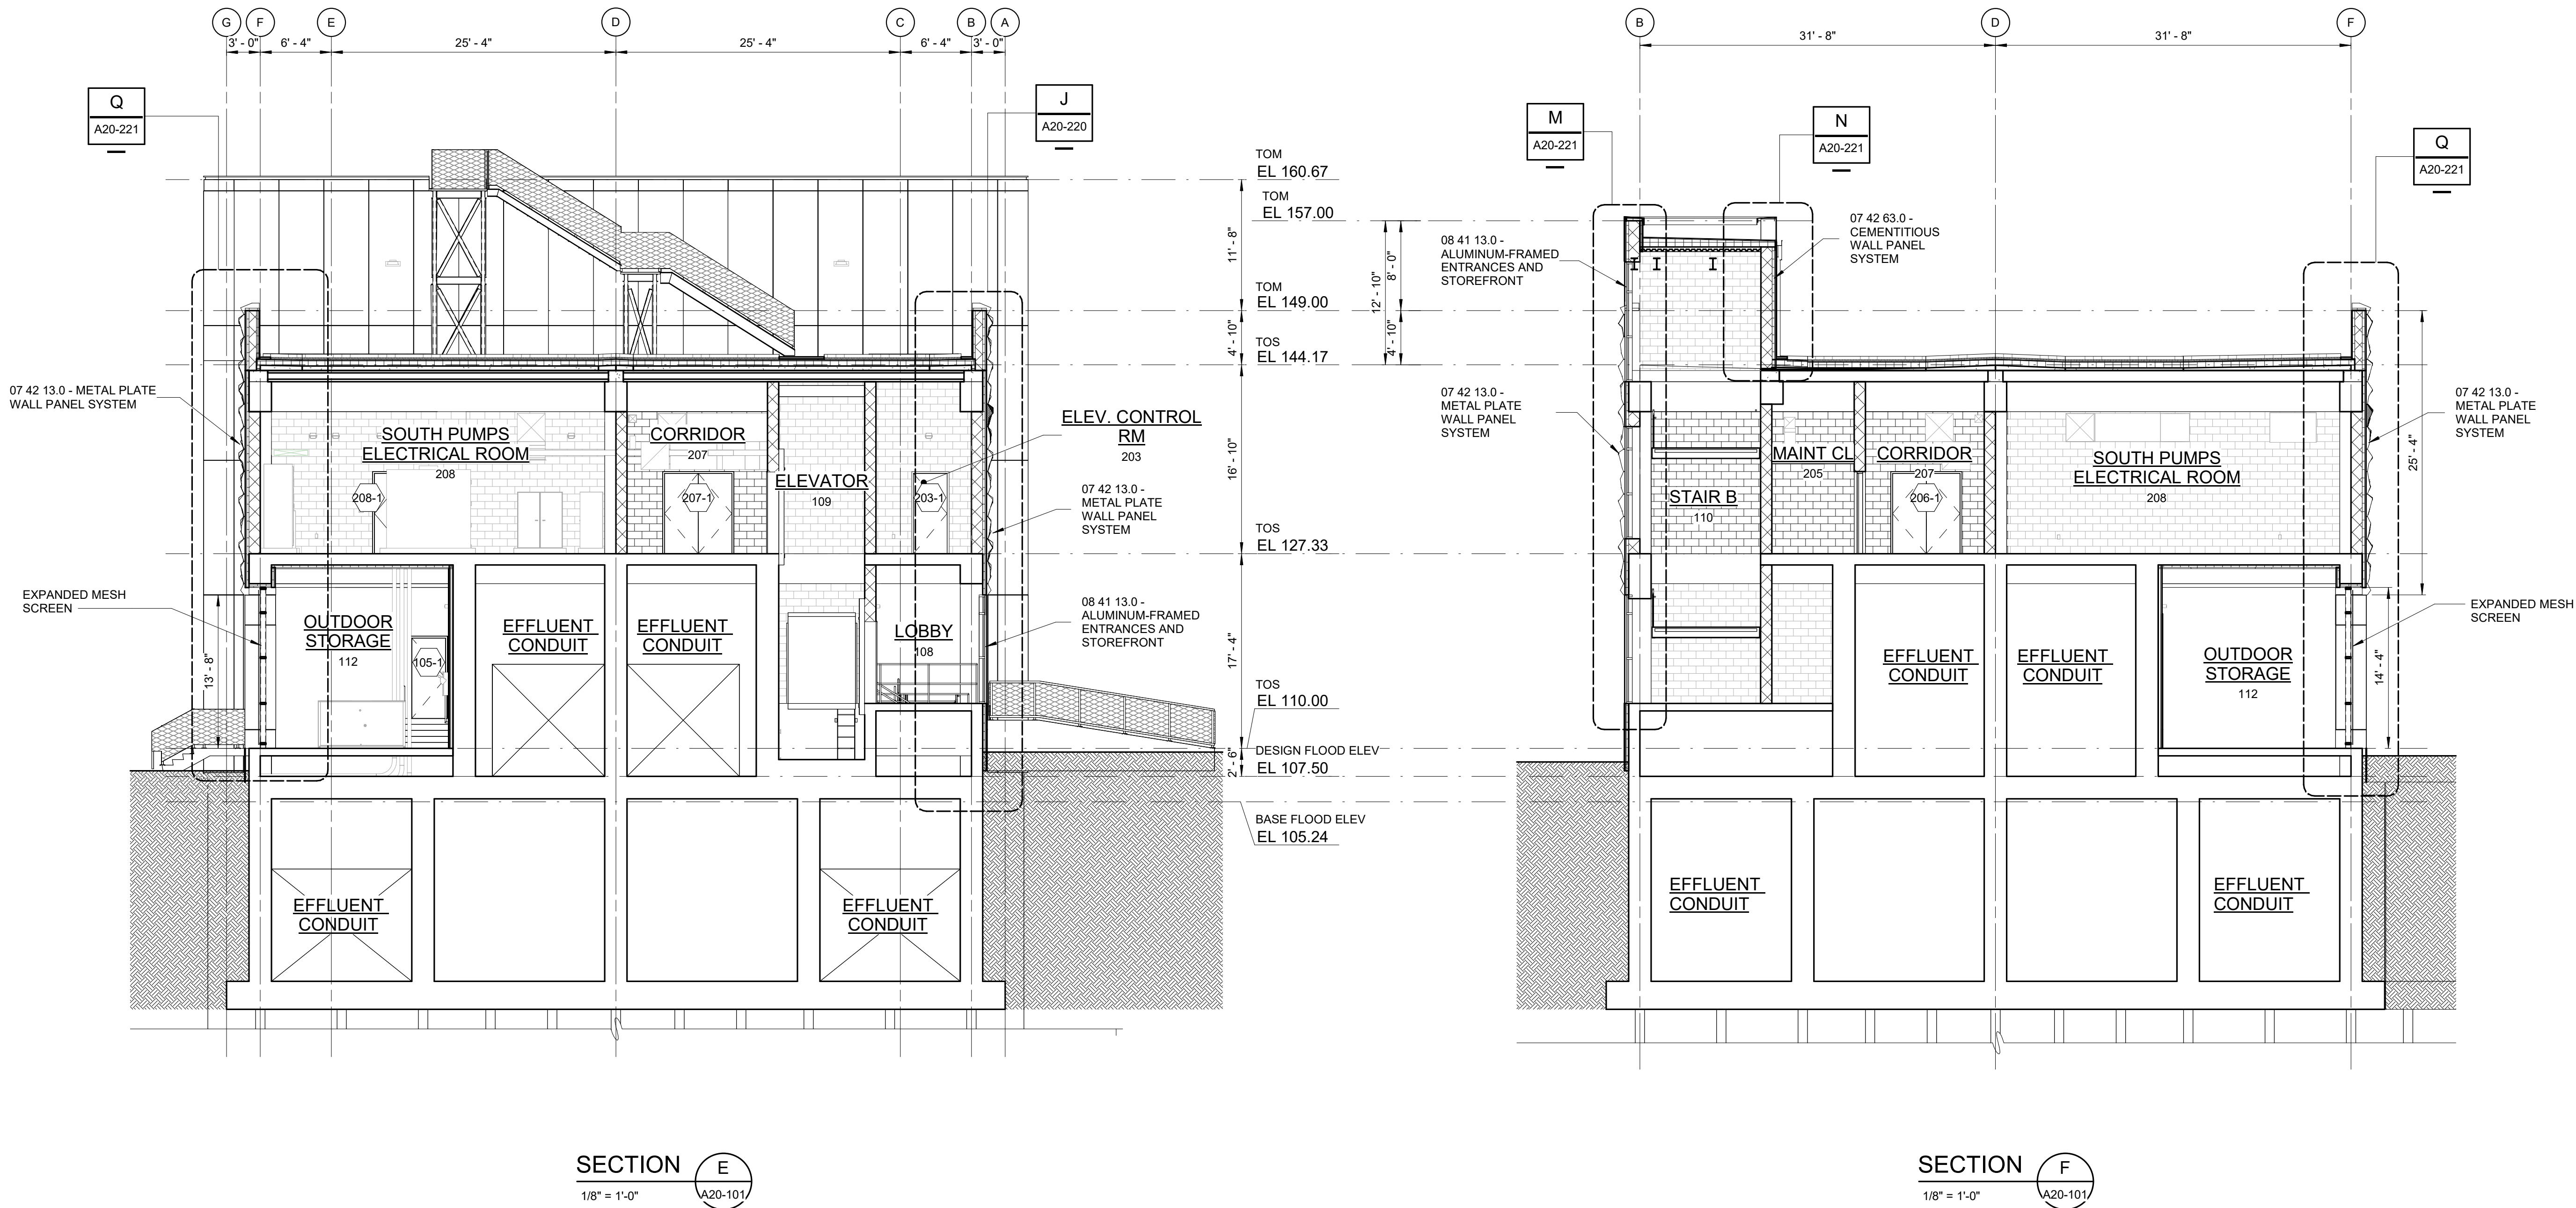

Autodesk Desc/00000-022_Effluent Pumping Station at the NEWPCP/00000-022-20-EPS-A.rvt
9/23/2025 2:06:14 PM

REV	ISSUED FOR	DATE	BY

PROJECT ENGINEER:	M. BOTTIN
DESIGNED BY:	J. WOJCIESKI
DRAWN BY:	J. MARTINEZ / J. LEE
CHECKED BY:	M. STALLONE
IF THIS BAR DOES NOT MEASURE 1" THEN DRAWING IS NOT TO FULL SCALE	0 1/2" 1"

90% SUBMITTAL
PRELIMINARY DRAWING
DO NOT USE FOR
CONSTRUCTION

Hazen

HAZEN AND SAWYER
ONE SOUTH BROAD STREET, SUITE 900
PHILADELPHIA, PA 19107


PHILADELPHIA WATER DEPARTMENT
PHILADELPHIA, PA

NORTHEAST WPCP
EFFLUENT PUMPING STATION

ARCHITECTURE

EFFLUENT PUMP STATION
BUILDING SECTIONS - SHEET 4

DATE:	SEPTEMBER 2025
HAZEN NO.:	90000-022
CONTRACT NO.:	71131
DRAWING NUMBER:	A20-213

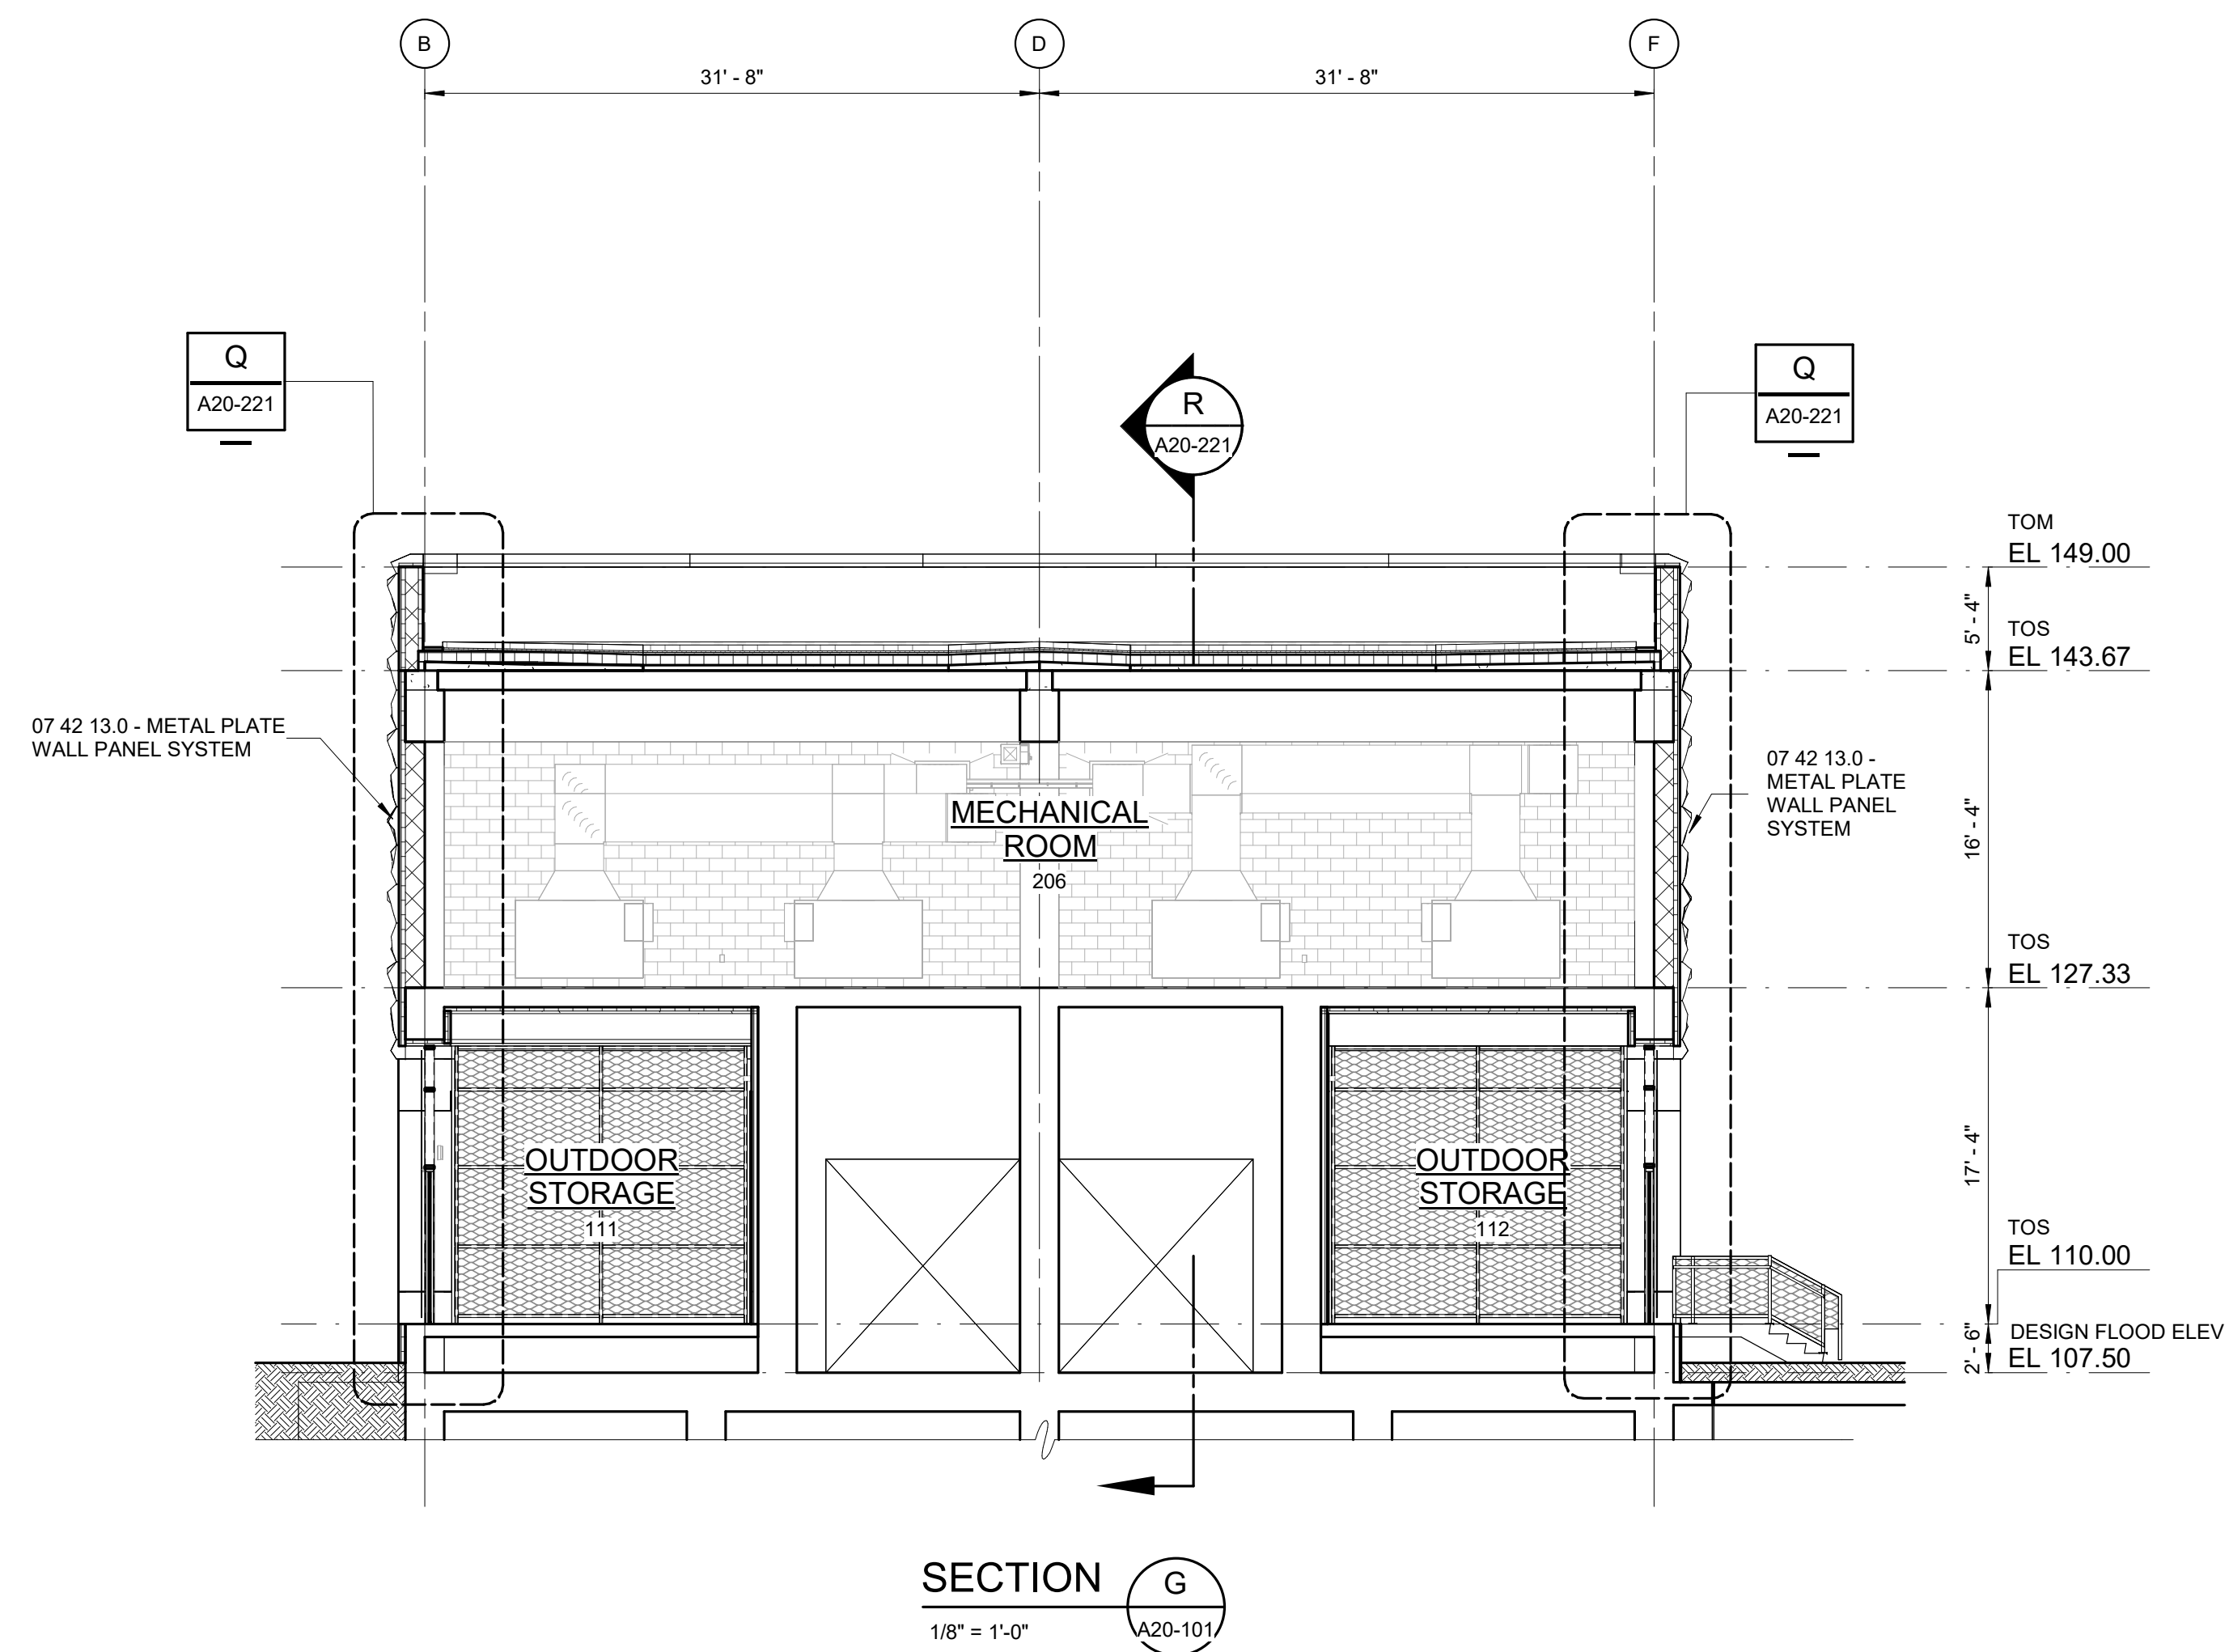

				PROJECT ENGINEER:	M. BOTTIN	90% SUBMITTAL PRELIMINARY DRAWING DO NOT USE FOR CONSTRUCTION	 HAZEN AND SAWYER ONE SOUTH BROAD STREET, SUITE 900 PHILADELPHIA, PA 19107	PHILADELPHIA WATER DEPARTMENT PHILADELPHIA, PA	ARCHITECTURE		DATE: SEPTEMBER 2025
				DESIGNED BY:	J. WOJCIESKI				EFFLUENT PUMP STATION BUILDING SECTIONS - SHEET 5	HAZEN NO.: 90000-022	
				DRAWN BY:	J. MARTINEZ / J.LEE					CONTRACT NO.: 71131	
				CHECKED BY:	M. STALLONE					DRAWING NUMBER: A20-214	
				IF THIS BAR DOES NOT MEASURE 1" THEN DRAWING IS NOT TO FULL SCALE							
REV	ISSUED FOR	DATE	BY								