verizon

ADMIN

IDENTITI

TBD
ADMIN
1631 ARCH ST
PHILADELPHIA, PA 19103

Reviewed by Verizon on 8/24/26 -
Approved


EXTERIOR SIGNAGE SUBMITTAL

234079
2026-08-12

DESIGN APPROVAL:

SUBMITTAL RECORD	
DATE	REMARKS
2022-00-00	Ext.ISP

Updated 2019-06-18

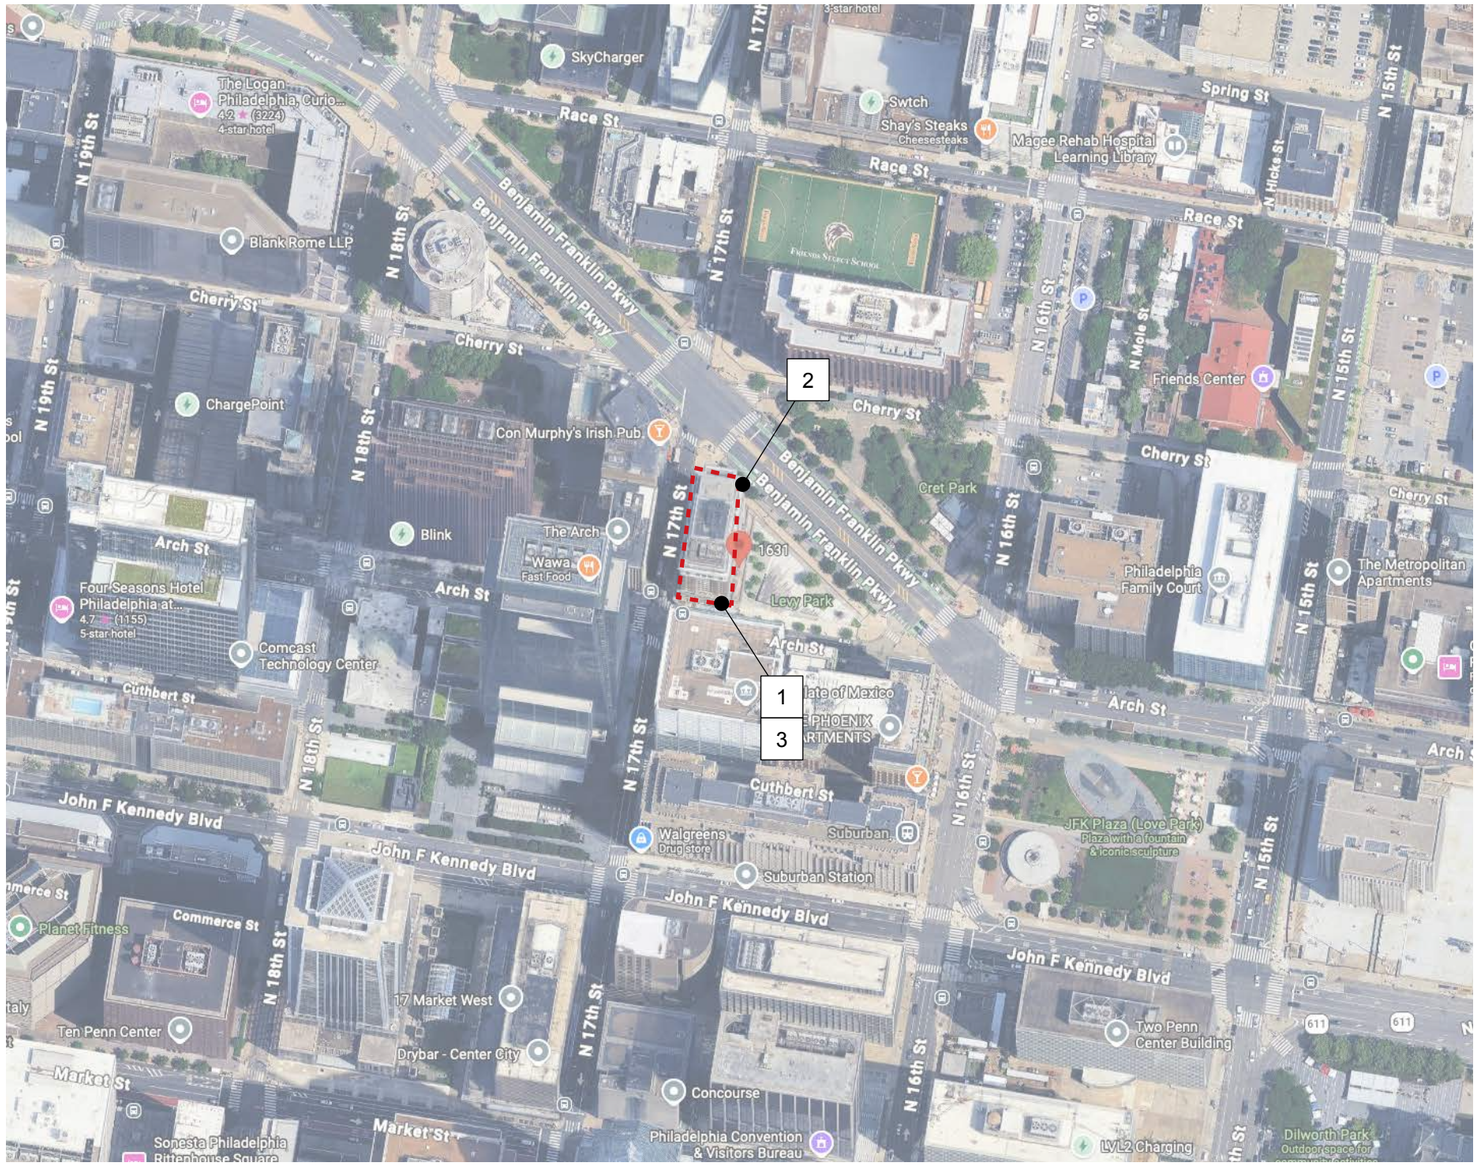

LEGEND

		QTY
1	(SOUTH) ELEVATION - WALL SIGN	1
2	(NORTH) ELEVATION - WALL SIGN	1
3	DOOR VINYL	1

KEY


SIGN LOCATION

BUILDING OUTLINE

NORTH

verizon

OUTLET ID OR D#	ADDRESS	SHEET TITLE	DATE	AGENT NAME	PREPARED BY	SHEET NUMBER
TBD 234079	1631 ARCH ST PHILADELPHIA, PA 19103	SIGN LOCATION PLAN	2026.08.12 REV 0 AG	ADMIN	IDENTITI	2

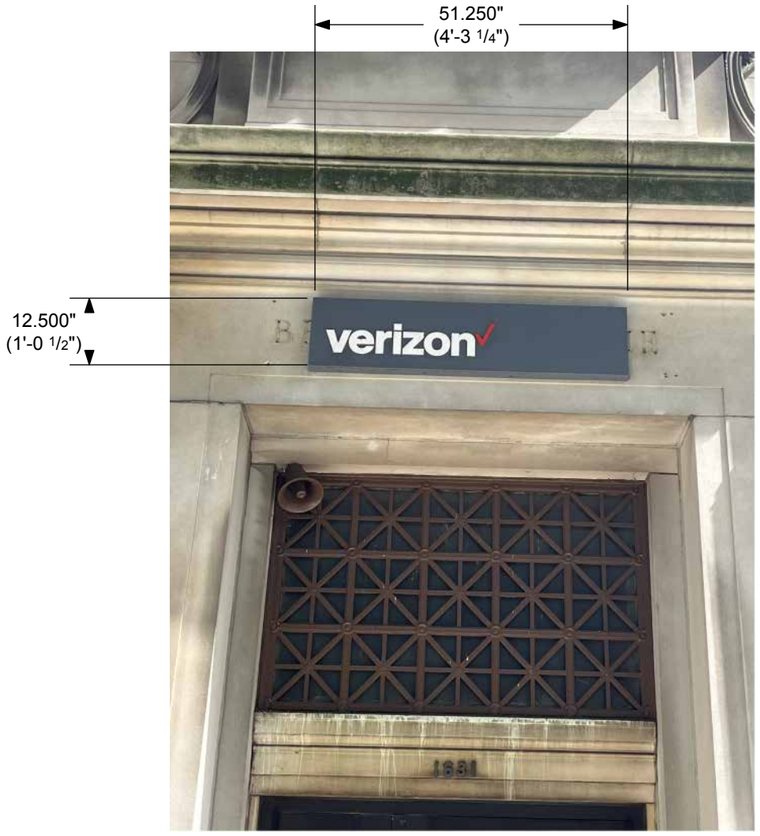

EXISTING SIGNAGE: EXISTING CONDITION




PROPOSED V-HEIGHT: 6.625" REVISED CONDITION

NOTE:
ALL EXISTING, NON-STANDARD GRAPHICS AND SIGNAGE TO BE REMOVED
AND REPLACED WITH NEW STANDARD (TO BE COMPLETED BY OTHERS)


verizon

OUTLET ID OR D#	ADDRESS	SHEET TITLE	DATE	AGENT NAME	PREPARED BY	SHEET NUMBER
TBD 234079	1631 ARCH ST PHILADELPHIA, PA 19103	SIGN 1 - SOUTH ELEVATION - WALL SIGN - RENDERING	2026.08.12 REV 0 AG	ADMIN	IDENTITI	5

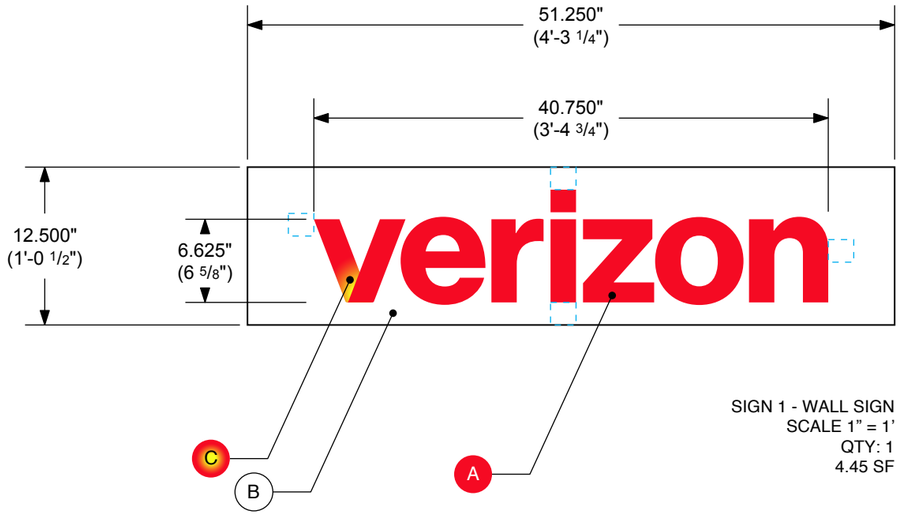

SIGN 1 - WALL SIGN
SCALE 1" = 1'
QTY: 1
4.45 SF

Side View

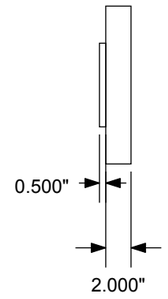


KEY NOTES

1	NON-ILLUMINATED PAN SIGN WITH FCO'S

COLORS

- A — PAINTED MATTHEWS MATCH TO PROVIDED FORMULA FOR SW 6868 REAL RED
- B — WHITE
- C — DIGITAL PRINT VERIZON APPROVED EXTERIOR GRADIENT

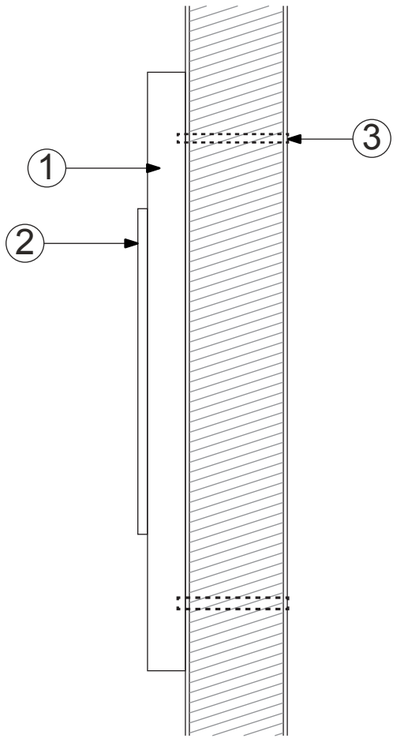

S2 LETTER SECTION
SCALE: N.T.S.

LETTERSET SPECIFICATIONS

1. ALUMINUM PAN CABINET (2" DEPTH): PAINTED WHITE
2. 1/2" ACRYLIC FCO LETTERS
3. MOUNTING HARDWARE: THREADED ROD (SIZE VARIES ON LETTER HEIGHT)




EXISTING SIGNAGE: EXISTING CONDITION



PROPOSED V-HEIGHT: 6.625" REVISED CONDITION


verizon

OUTLET ID OR D#	ADDRESS	SHEET TITLE	DATE	AGENT NAME	PREPARED BY	SHEET NUMBER
TBD 234079	1631 ARCH ST PHILADELPHIA, PA 19103	SIGN 2 - NORTH ELEVATION - WALL SIGN - RENDERING	2026.08.12 REV 0 AG	ADMIN	IDENTITI	6

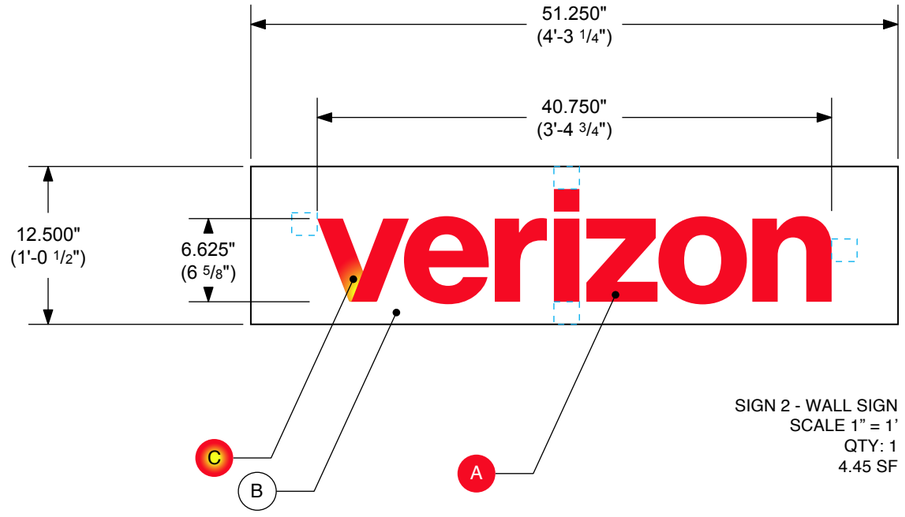

SIGN 2 - WALL SIGN
SCALE 1" = 1'
QTY: 1
4.45 SF

Side View

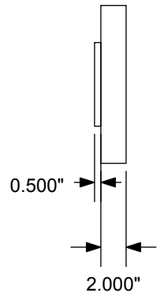

KEY NOTES


2	NON-ILLUMINATED PAN SIGN WITH FCO'S

COLORS

- A — PAINTED MATTHEWS MATCH TO PROVIDED FORMULA FOR SW 6868 REAL RED
- B — WHITE
- C — DIGITAL PRINT VERIZON APPROVED EXTERIOR GRADIENT

LETTERSET SPECIFICATIONS

1. ALUMINUM PAN CABINET (2" DEPTH): PAINTED WHITE
2. 1/2" ACRYLIC FCO LETTERS
3. MOUNTING HARDWARE: THREADED ROD (SIZE VARIES ON LETTER HEIGHT)

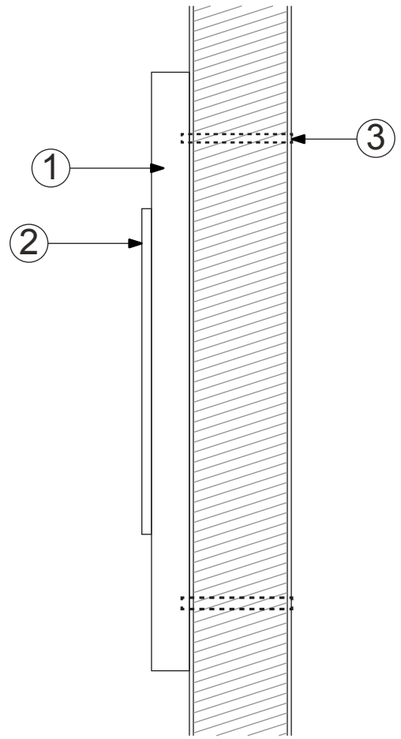

S2 LETTER SECTION
SCALE: N.T.S.

verizon

OUTLET ID OR D#	ADDRESS	SHEET TITLE	DATE	AGENT NAME	PREPARED BY	SHEET NUMBER
TBD 234079	1631 ARCH ST PHILADELPHIA, PA 19103	SIGN 2 - NORTH ELEVATION - WALL SIGN - FABRICATION DETAIL	2026.08.12 REV 0 AG	ADMIN	IDENTITI	7