APPENDIX C: PRELIMINARY PLANS FOR SECTION 1

DISTRICT	COUNTY	ROUTE	SECTION	SHEET
6-0	PHILADELPHIA	0		OF 12
CITY OF PHILADELPHIA				

REVISION NUMBER	REVISIONS	DATE	BY

FRANKFORD CREEK GREENWAY PRELIMINARY PLANS

29-APR-2014

E:\Frankford Creek Trail Study\Plot\Plans\XX-FC_trail_Plan_04.dgn

SEE SHEET XX

DISTRICT	COUNTY	ROUTE	SECTION	SHEET
6-0	PHILADELPHIA	0		OF 12
CITY OF PHILADELPHIA				

REVISION NUMBER	REVISIONS	DATE	BY
	FRANKFORD CREEK GREENWAY PRELIMINARY PLANS		

0 50' 100'
SCALE IN FEET

29-APR-2014

E:\Frankford Creek Trail Study\Plot\Plans\XX-FC_trail_Plan_05.dgn

DISTRICT	COUNTY	ROUTE	SECTION	SHEET
6-0	PHILADELPHIA	0		OF 12
	CITY OF PHILADELPHIA			

REVISION NUMBER	REVISIONS	DATE	BY

FRANKFORD CREEK GREENWAY PRELIMINARY PLANS

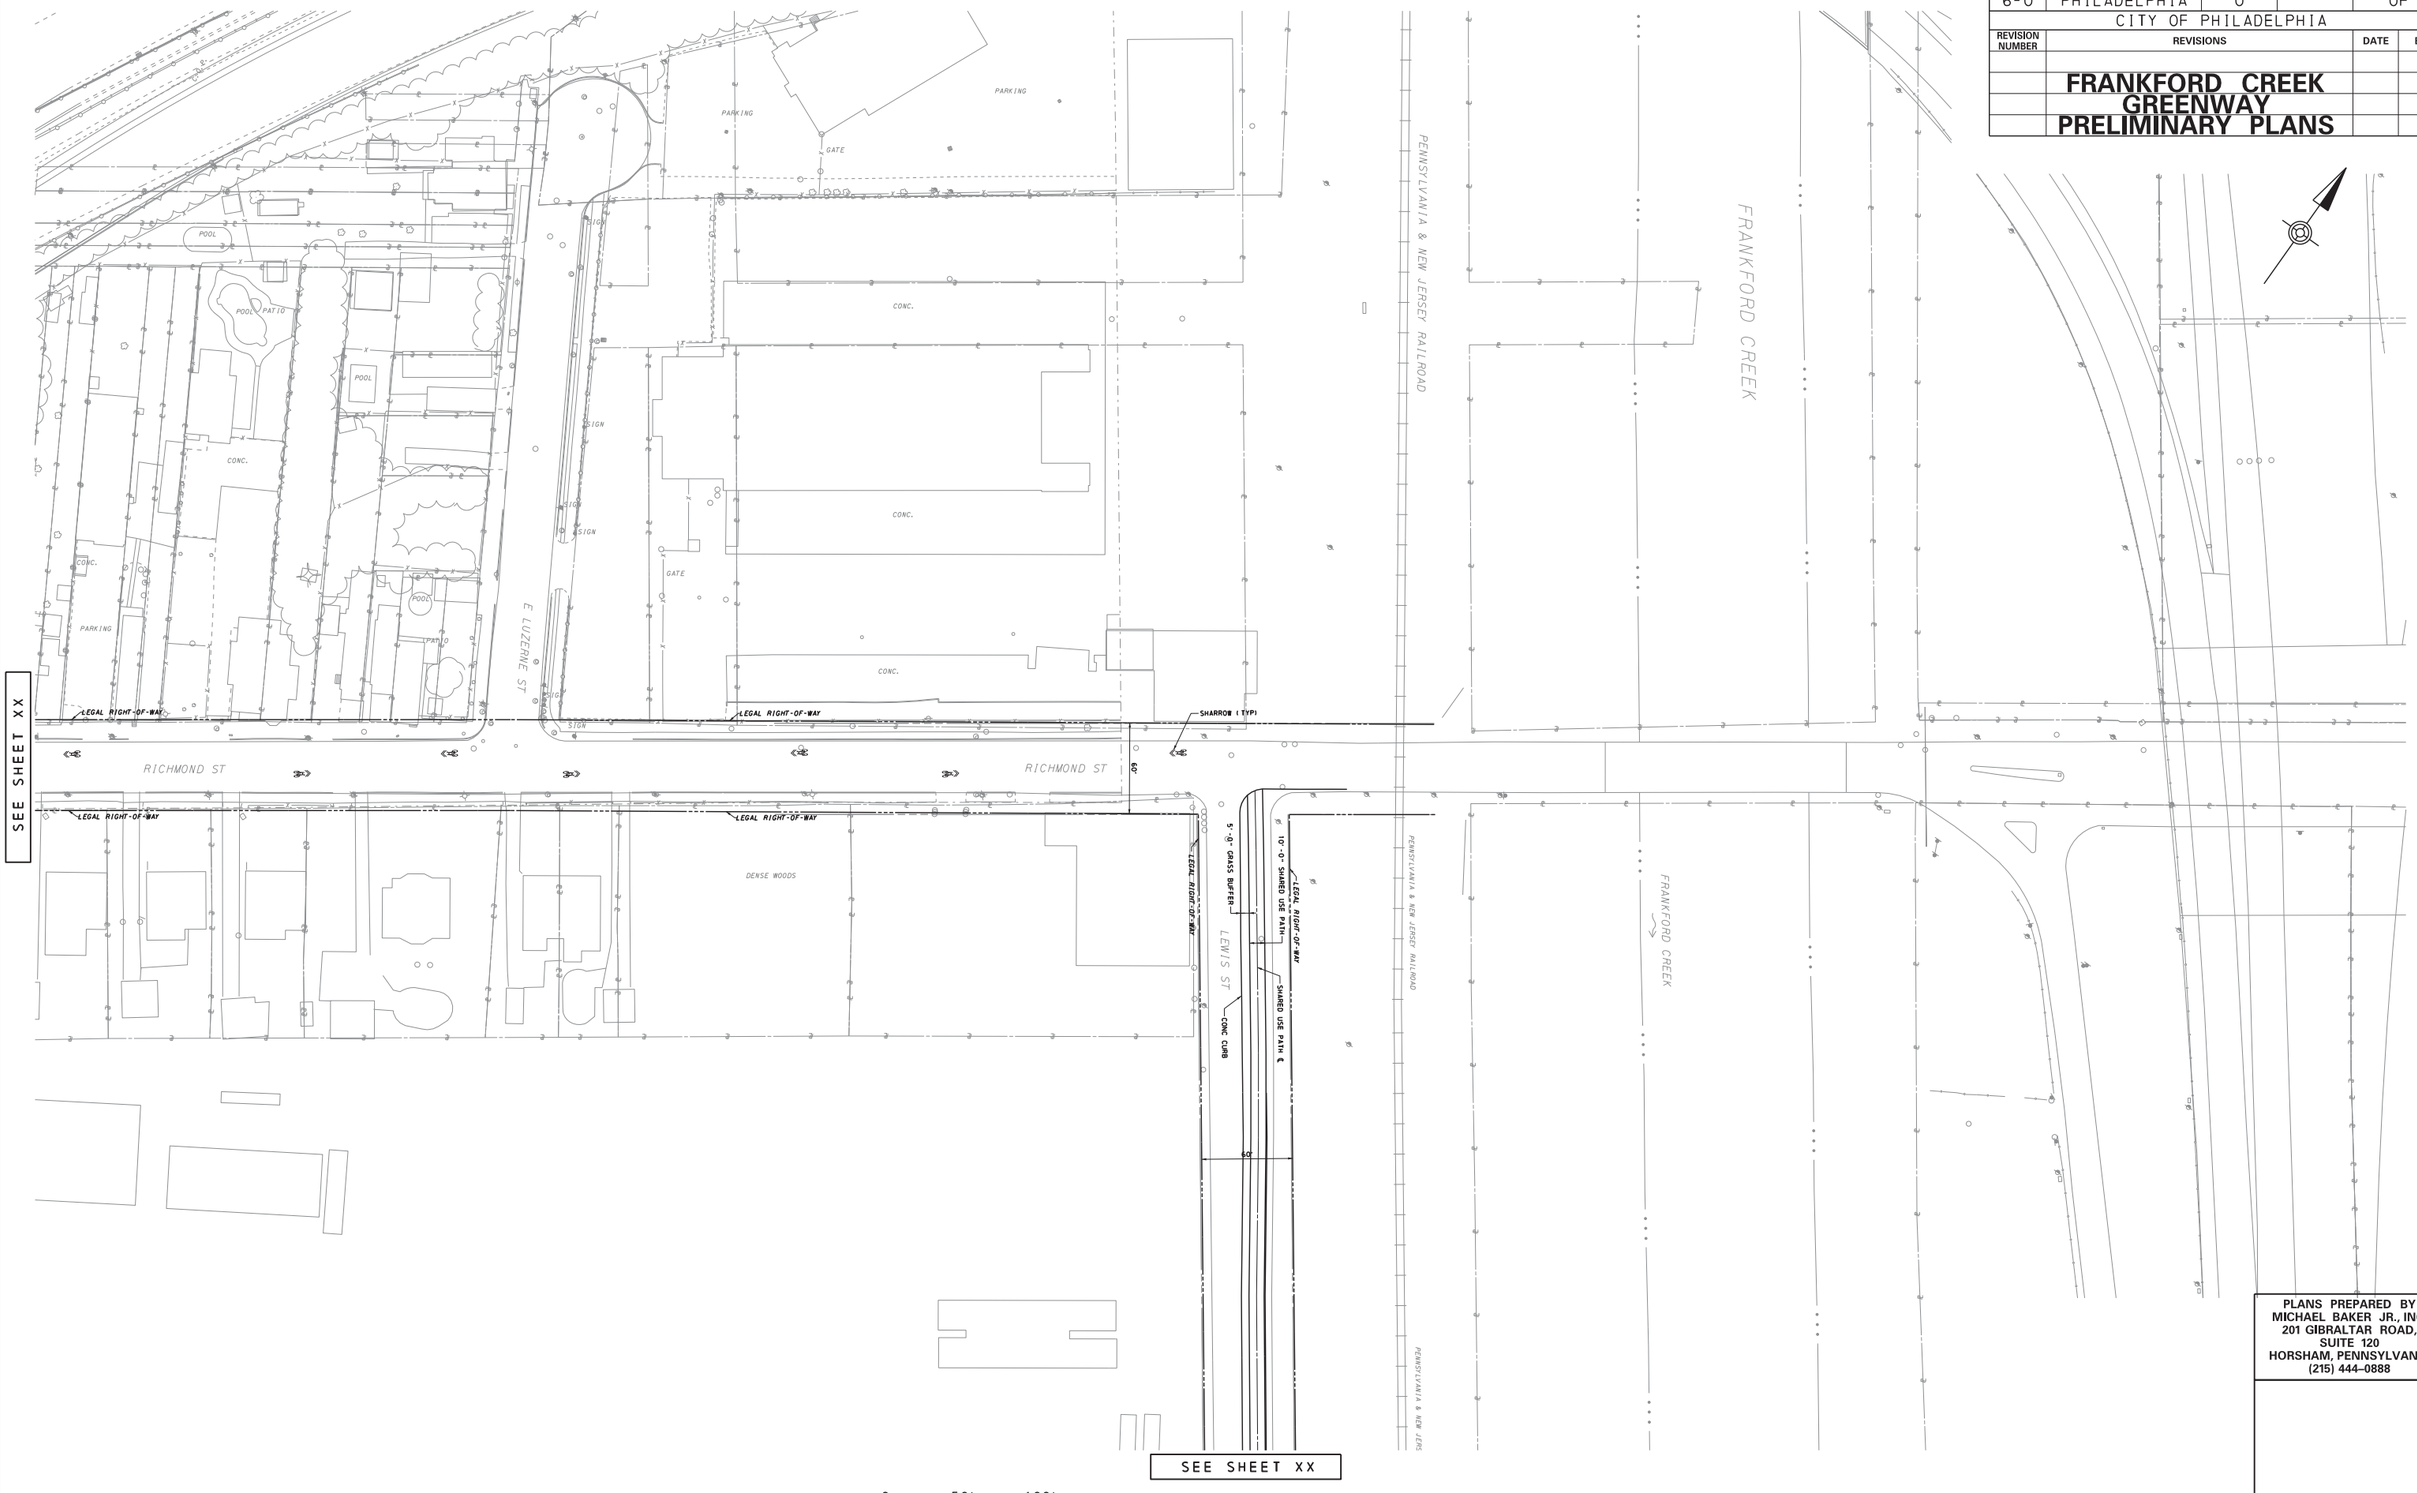

PLANS PREPARED BY
MICHAEL BAKER JR., INC.
201 GIBRALTAR ROAD,
SUITE 120
HORSHAM, PENNSYLVANIA
(215) 444-0888

E:\Frankford Creek Trail Study\Plot\Plans\XX-FC_trail_Plan_06.dgn
29-APR-2014

DISTRICT	COUNTY	ROUTE	SECTION	SHEET
6-0	PHILADELPHIA	0		OF 12
CITY OF PHILADELPHIA				

REVISION NUMBER	REVISIONS	DATE	BY

FRANKFORD CREEK GREENWAY PRELIMINARY PLANS

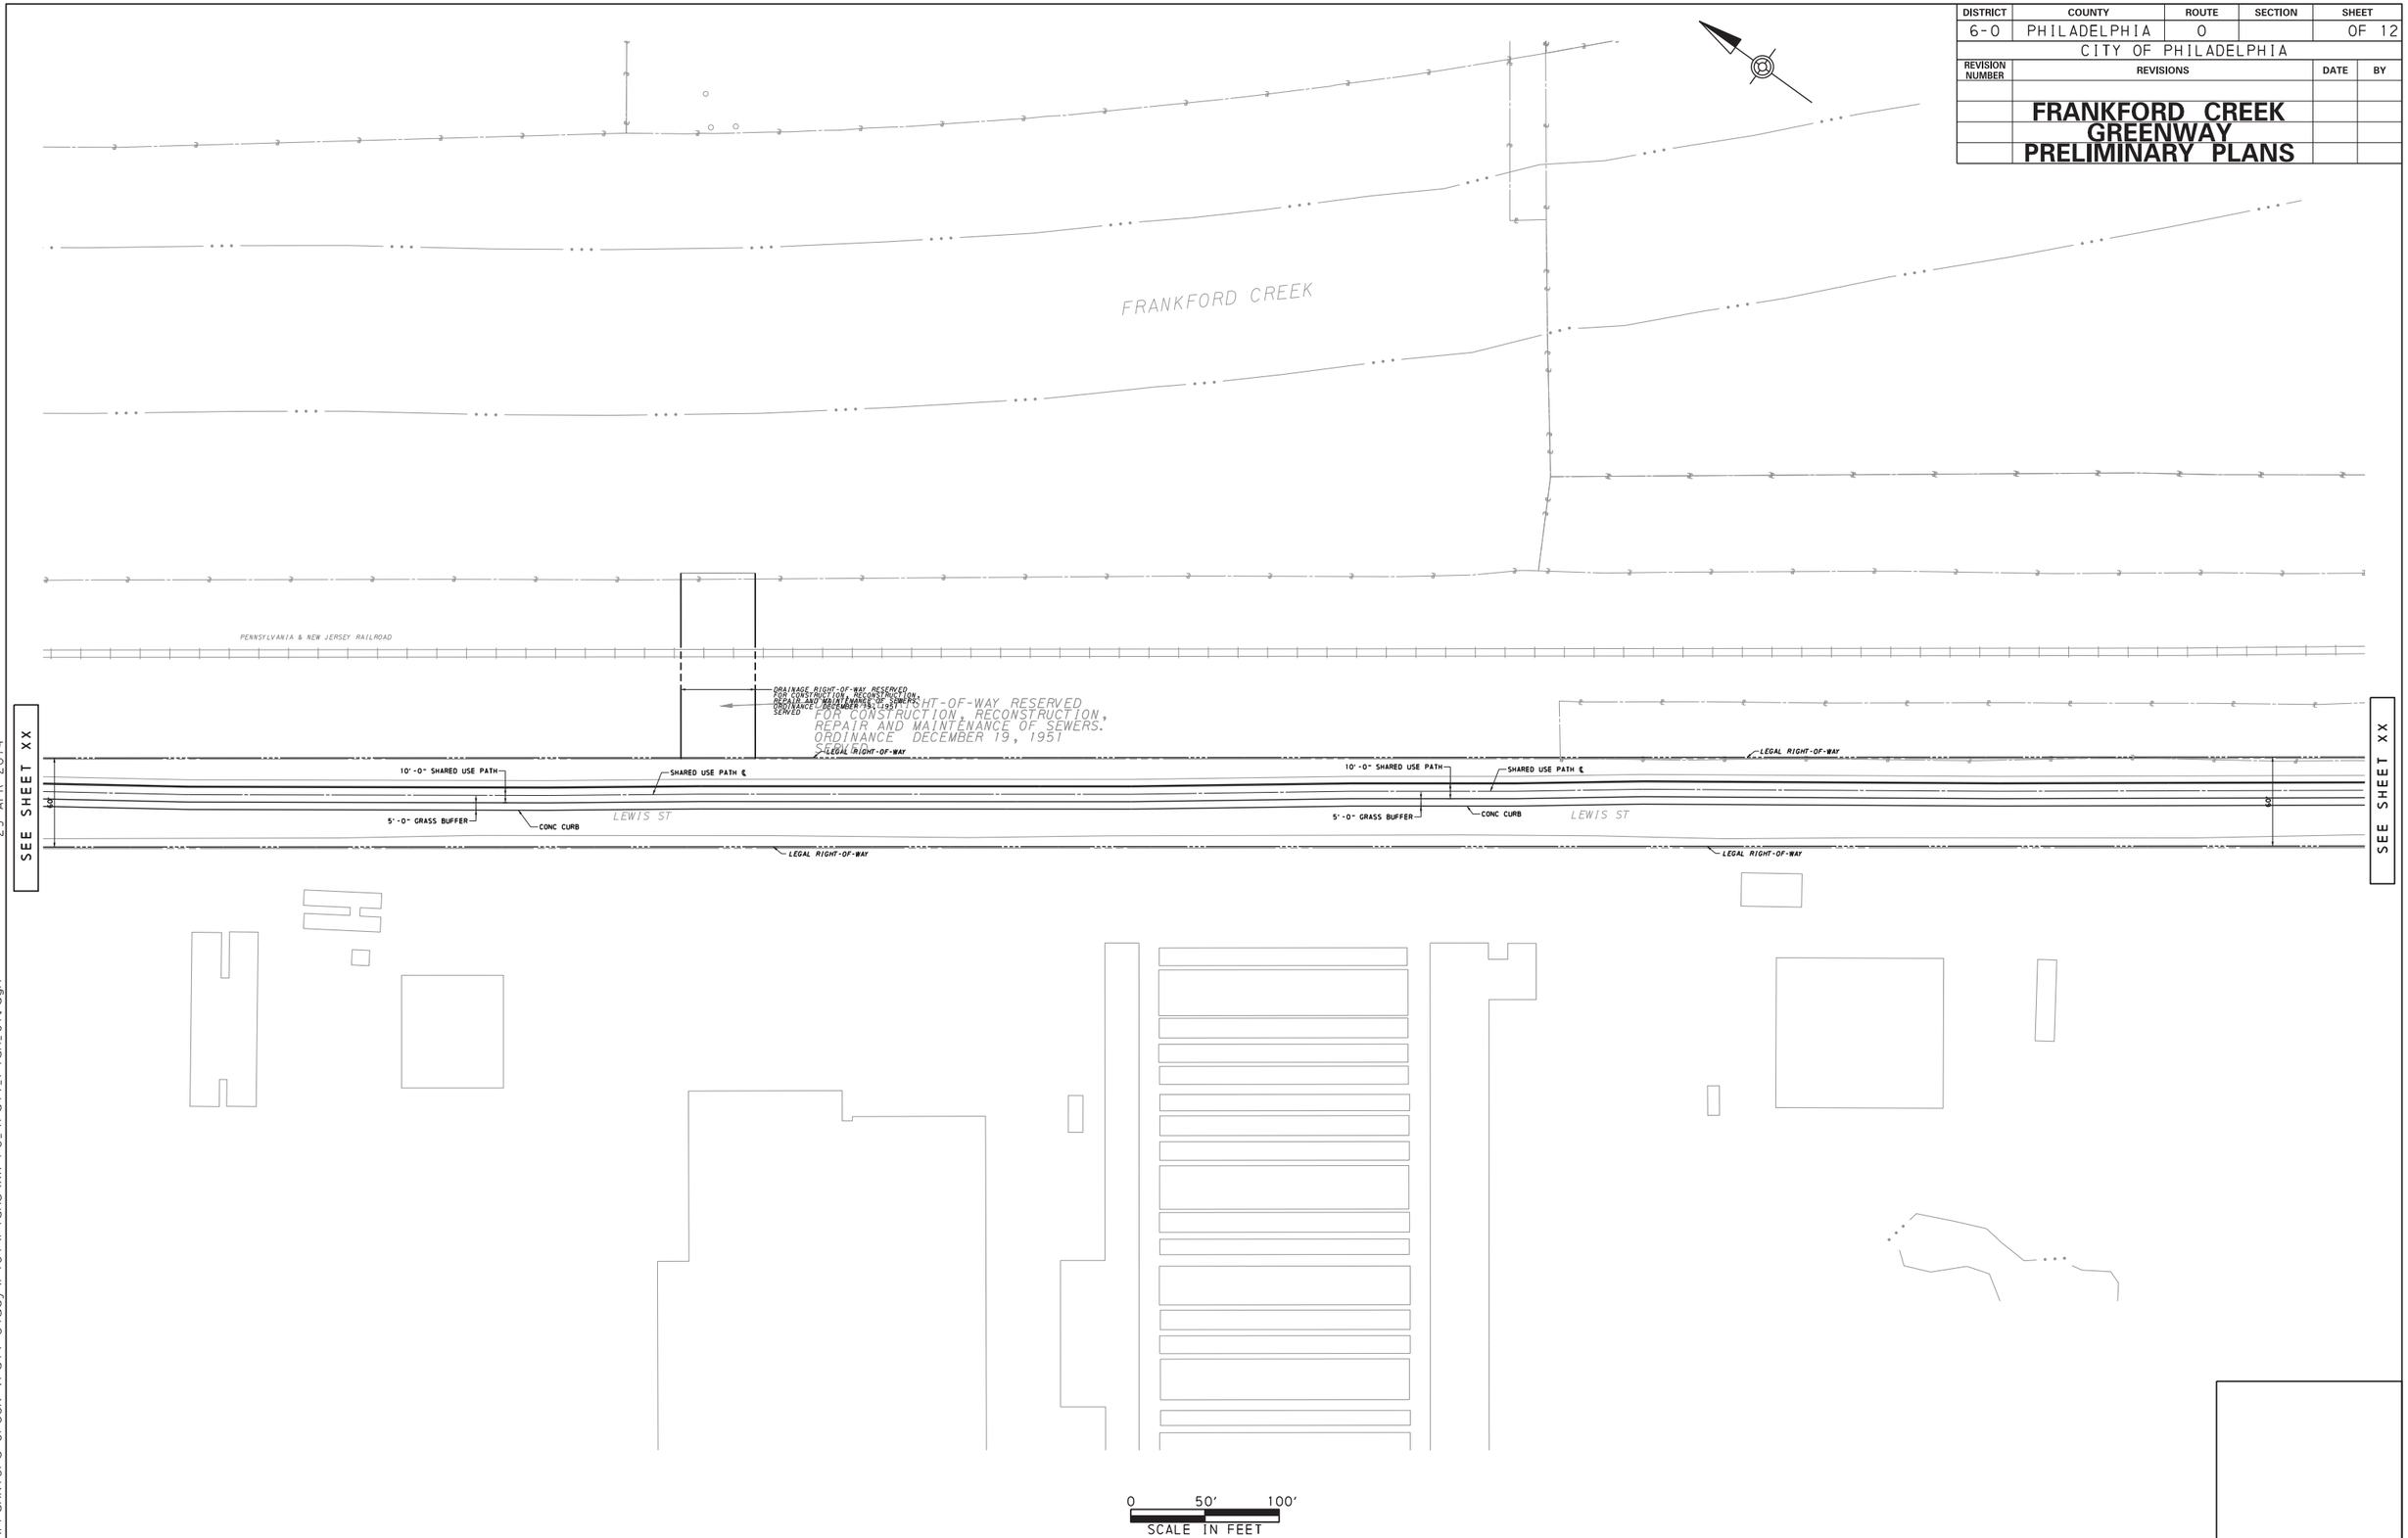

DISTRICT	COUNTY	ROUTE	SECTION	SHEET
6-0	PHILADELPHIA	0		OF 12
CITY OF PHILADELPHIA				

REVISION NUMBER	REVISIONS	DATE	BY

FRANKFORD CREEK GREENWAY PRELIMINARY PLANS

SEE SHEET XX

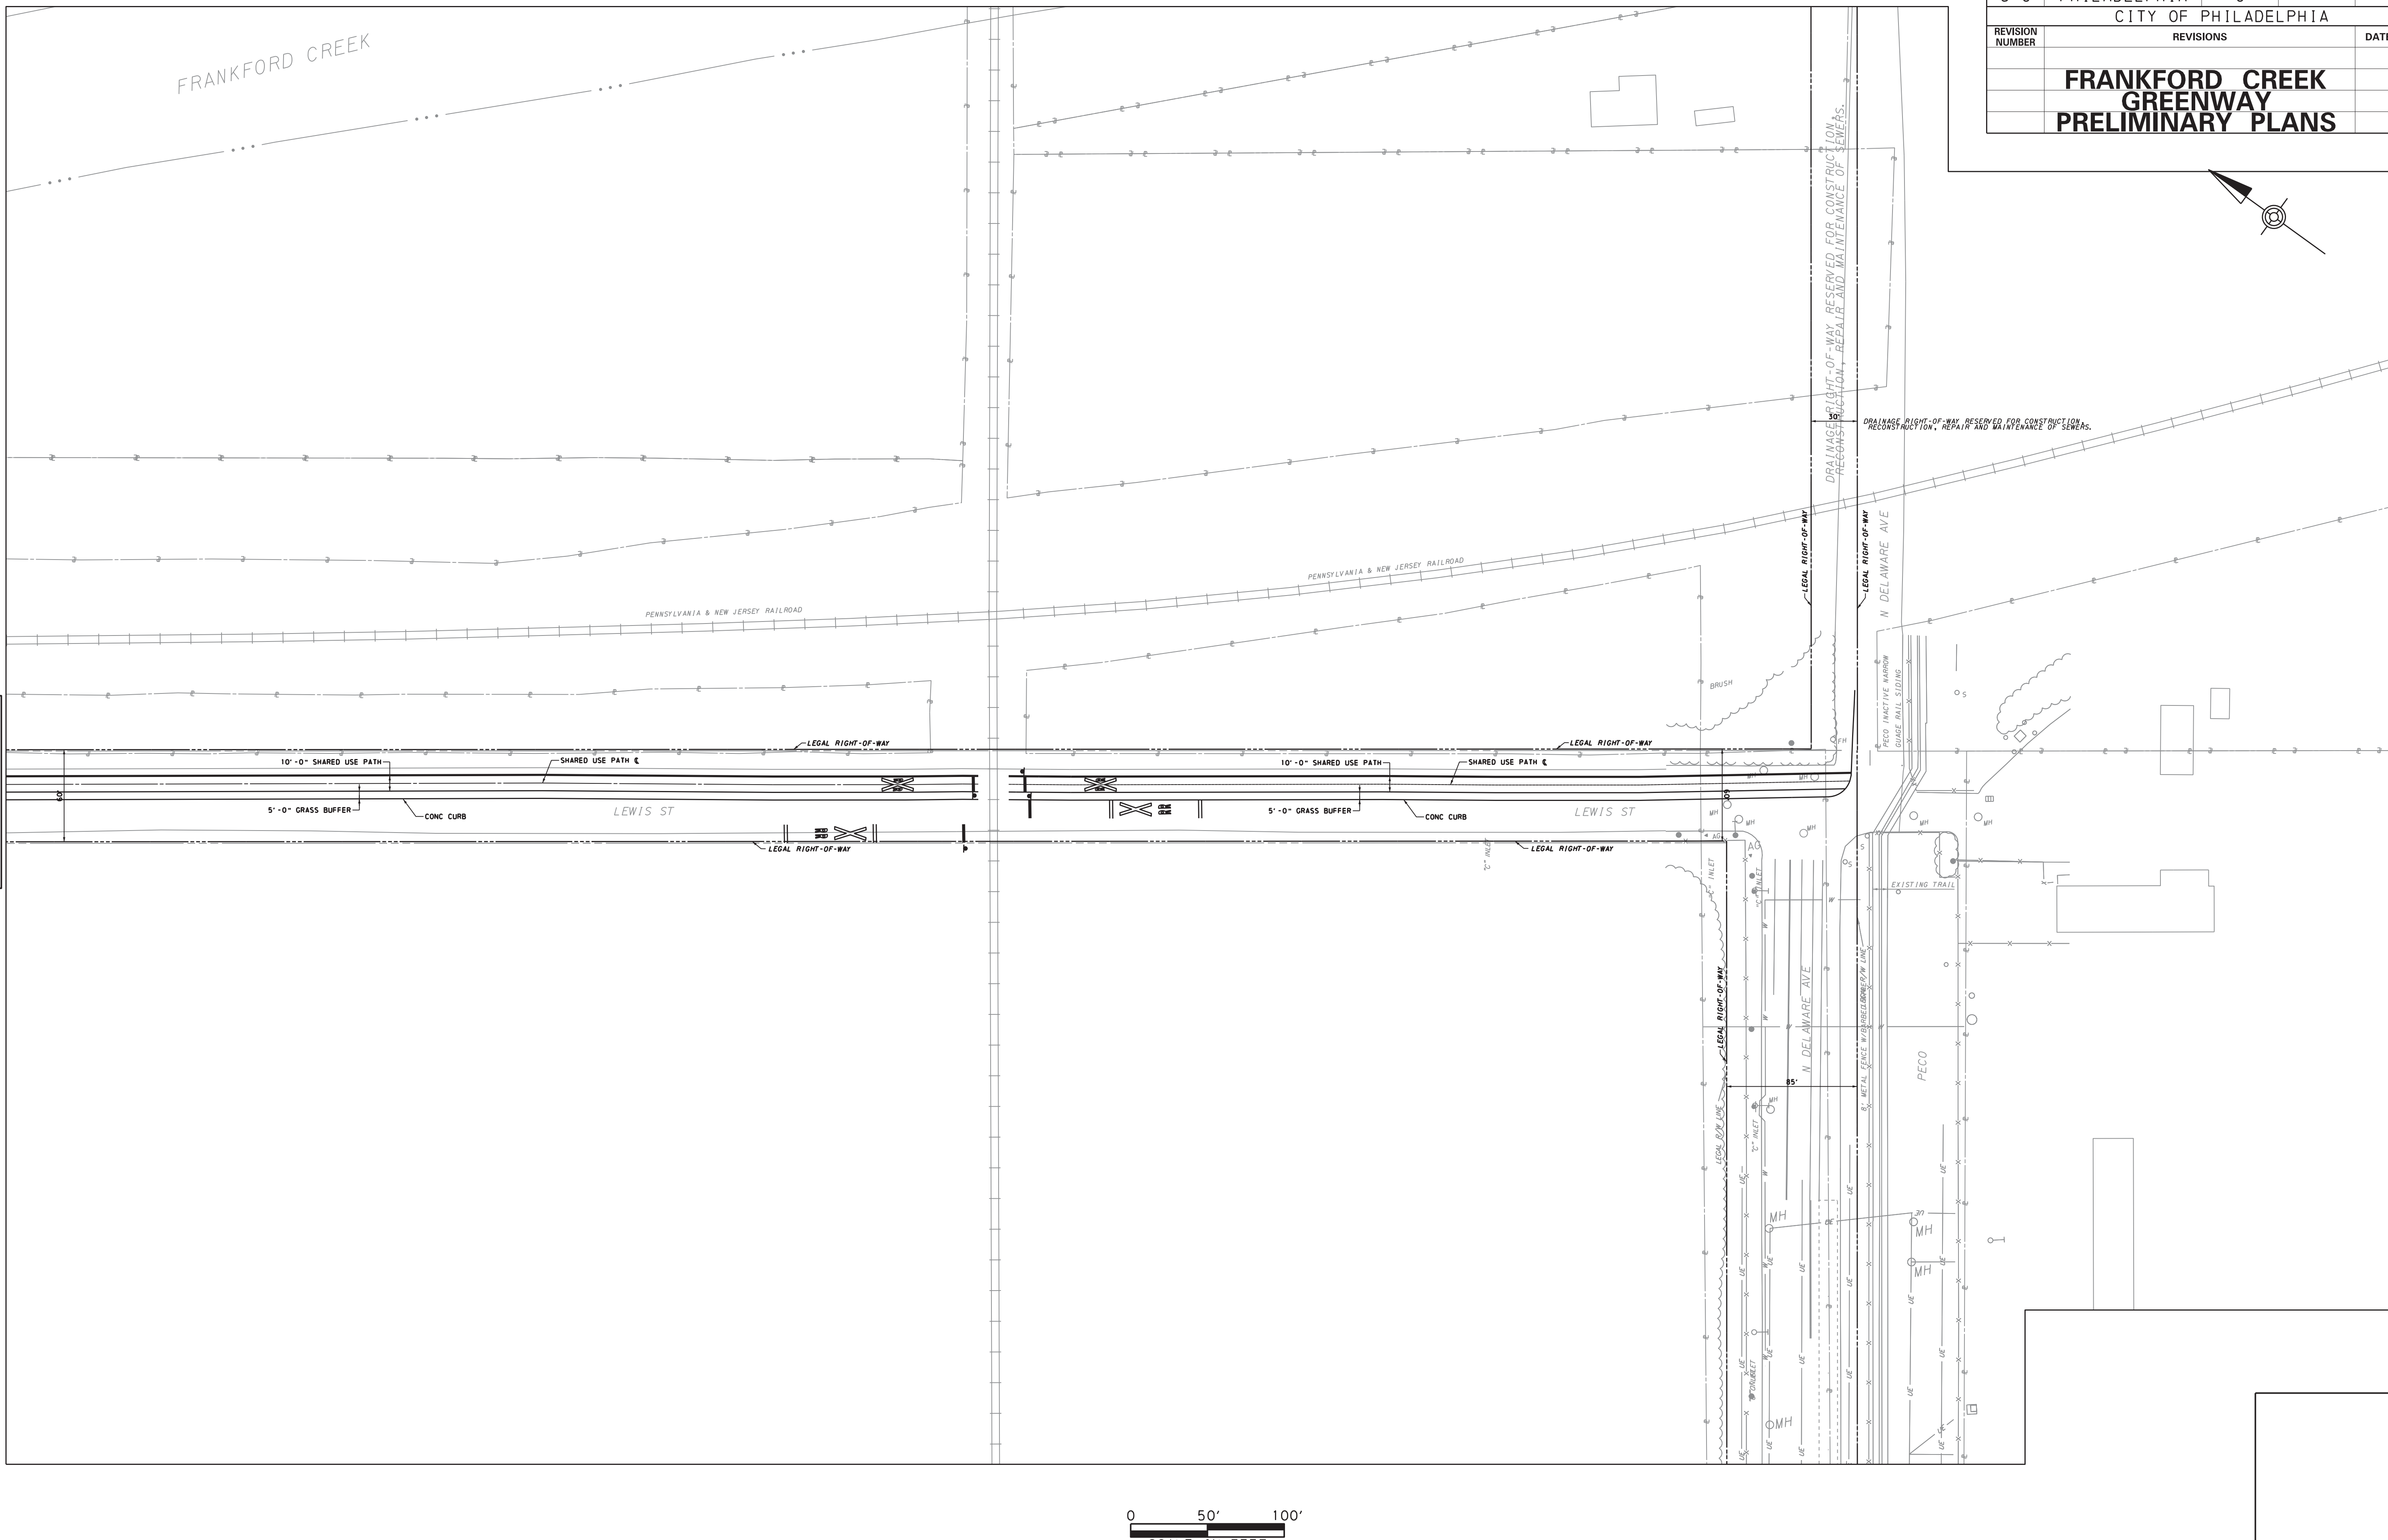

29-APR-2014

E:\Frankford Creek Trail Study\Plot\Plans\XX-FC_trail_Plan_08.dgn