APPENDIX E:
SITE ANALYSIS MAP

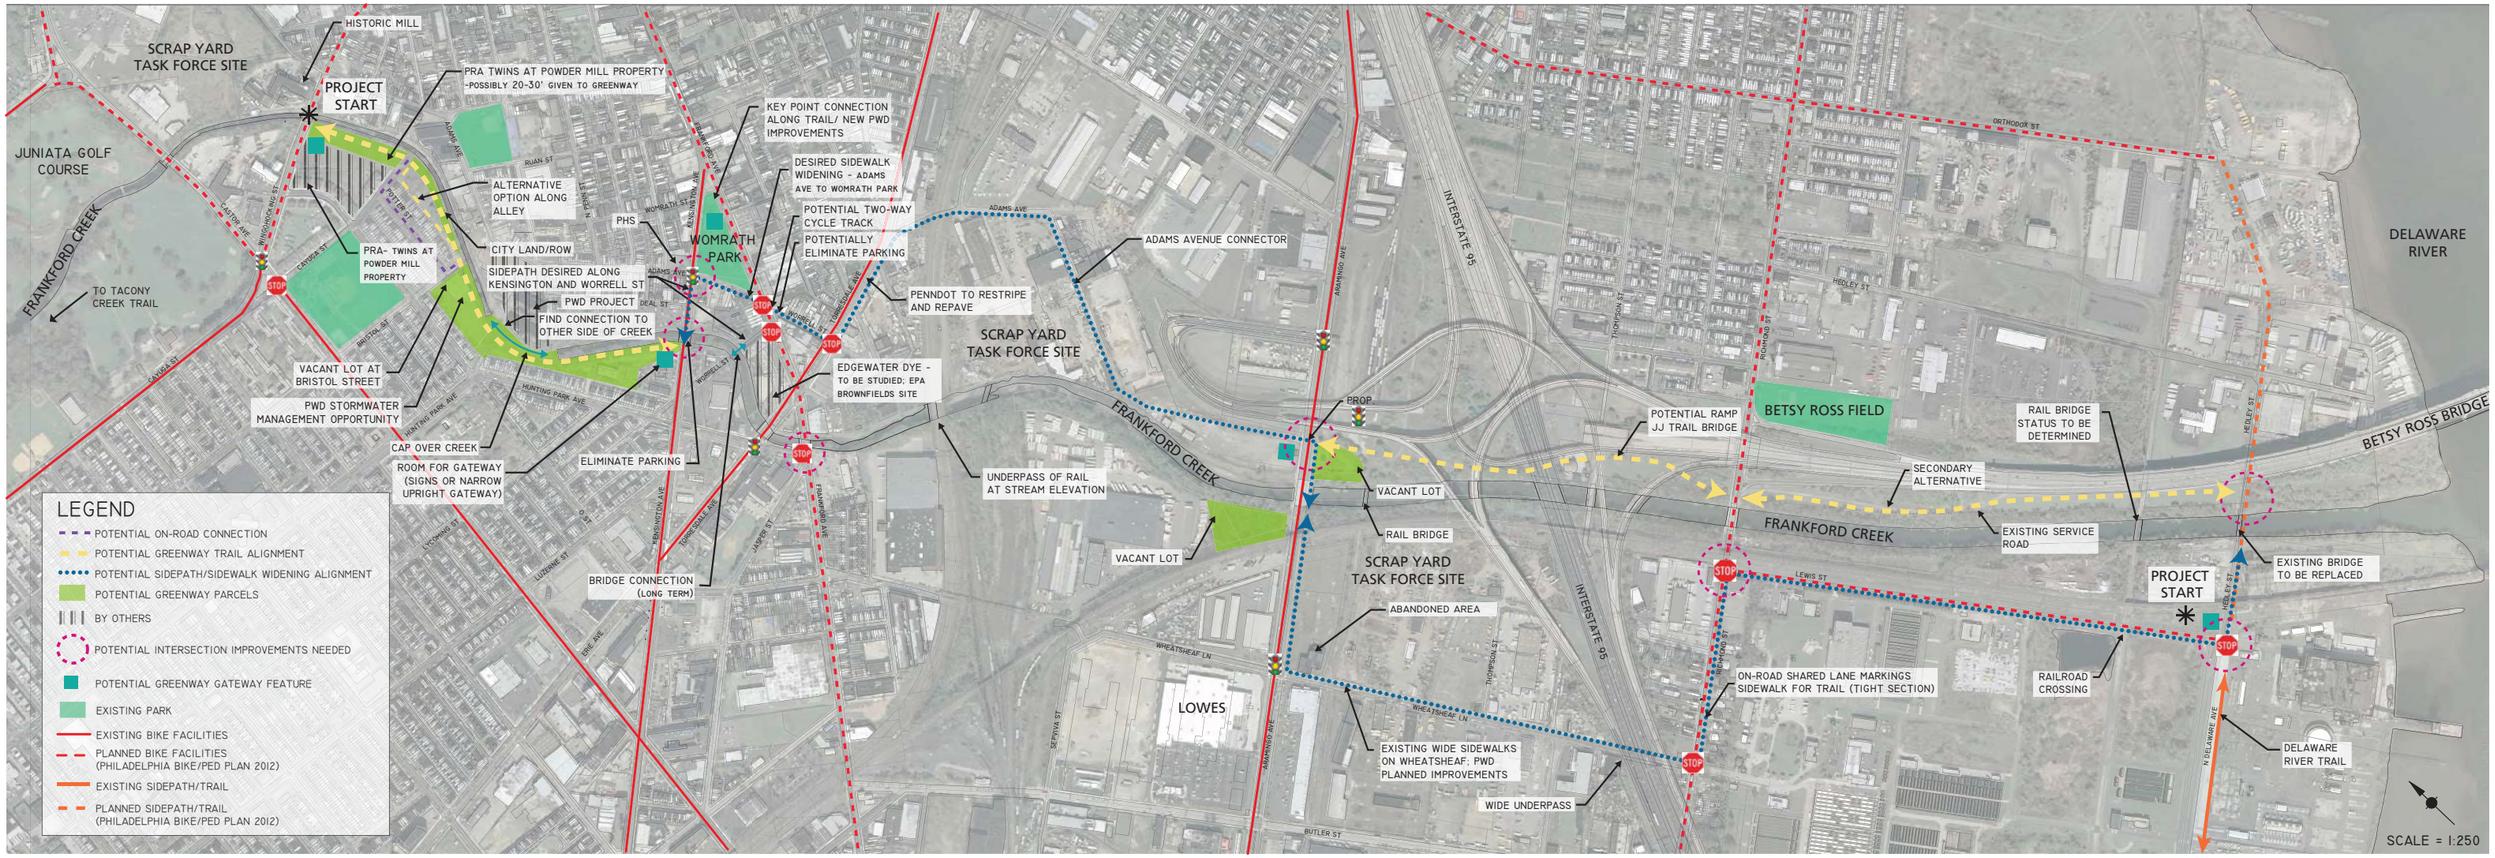

FRANKFORD CREEK GREENWAY EXISTING CONDITIONS / ALTERNATIVES ANALYSIS

PHILADELPHIA PARKS & RECREATION · Toole Design Group · Baker

SEPTEMBER 2013

APPENDIX F:
ADAMS AVENUE CONNECTOR MAP

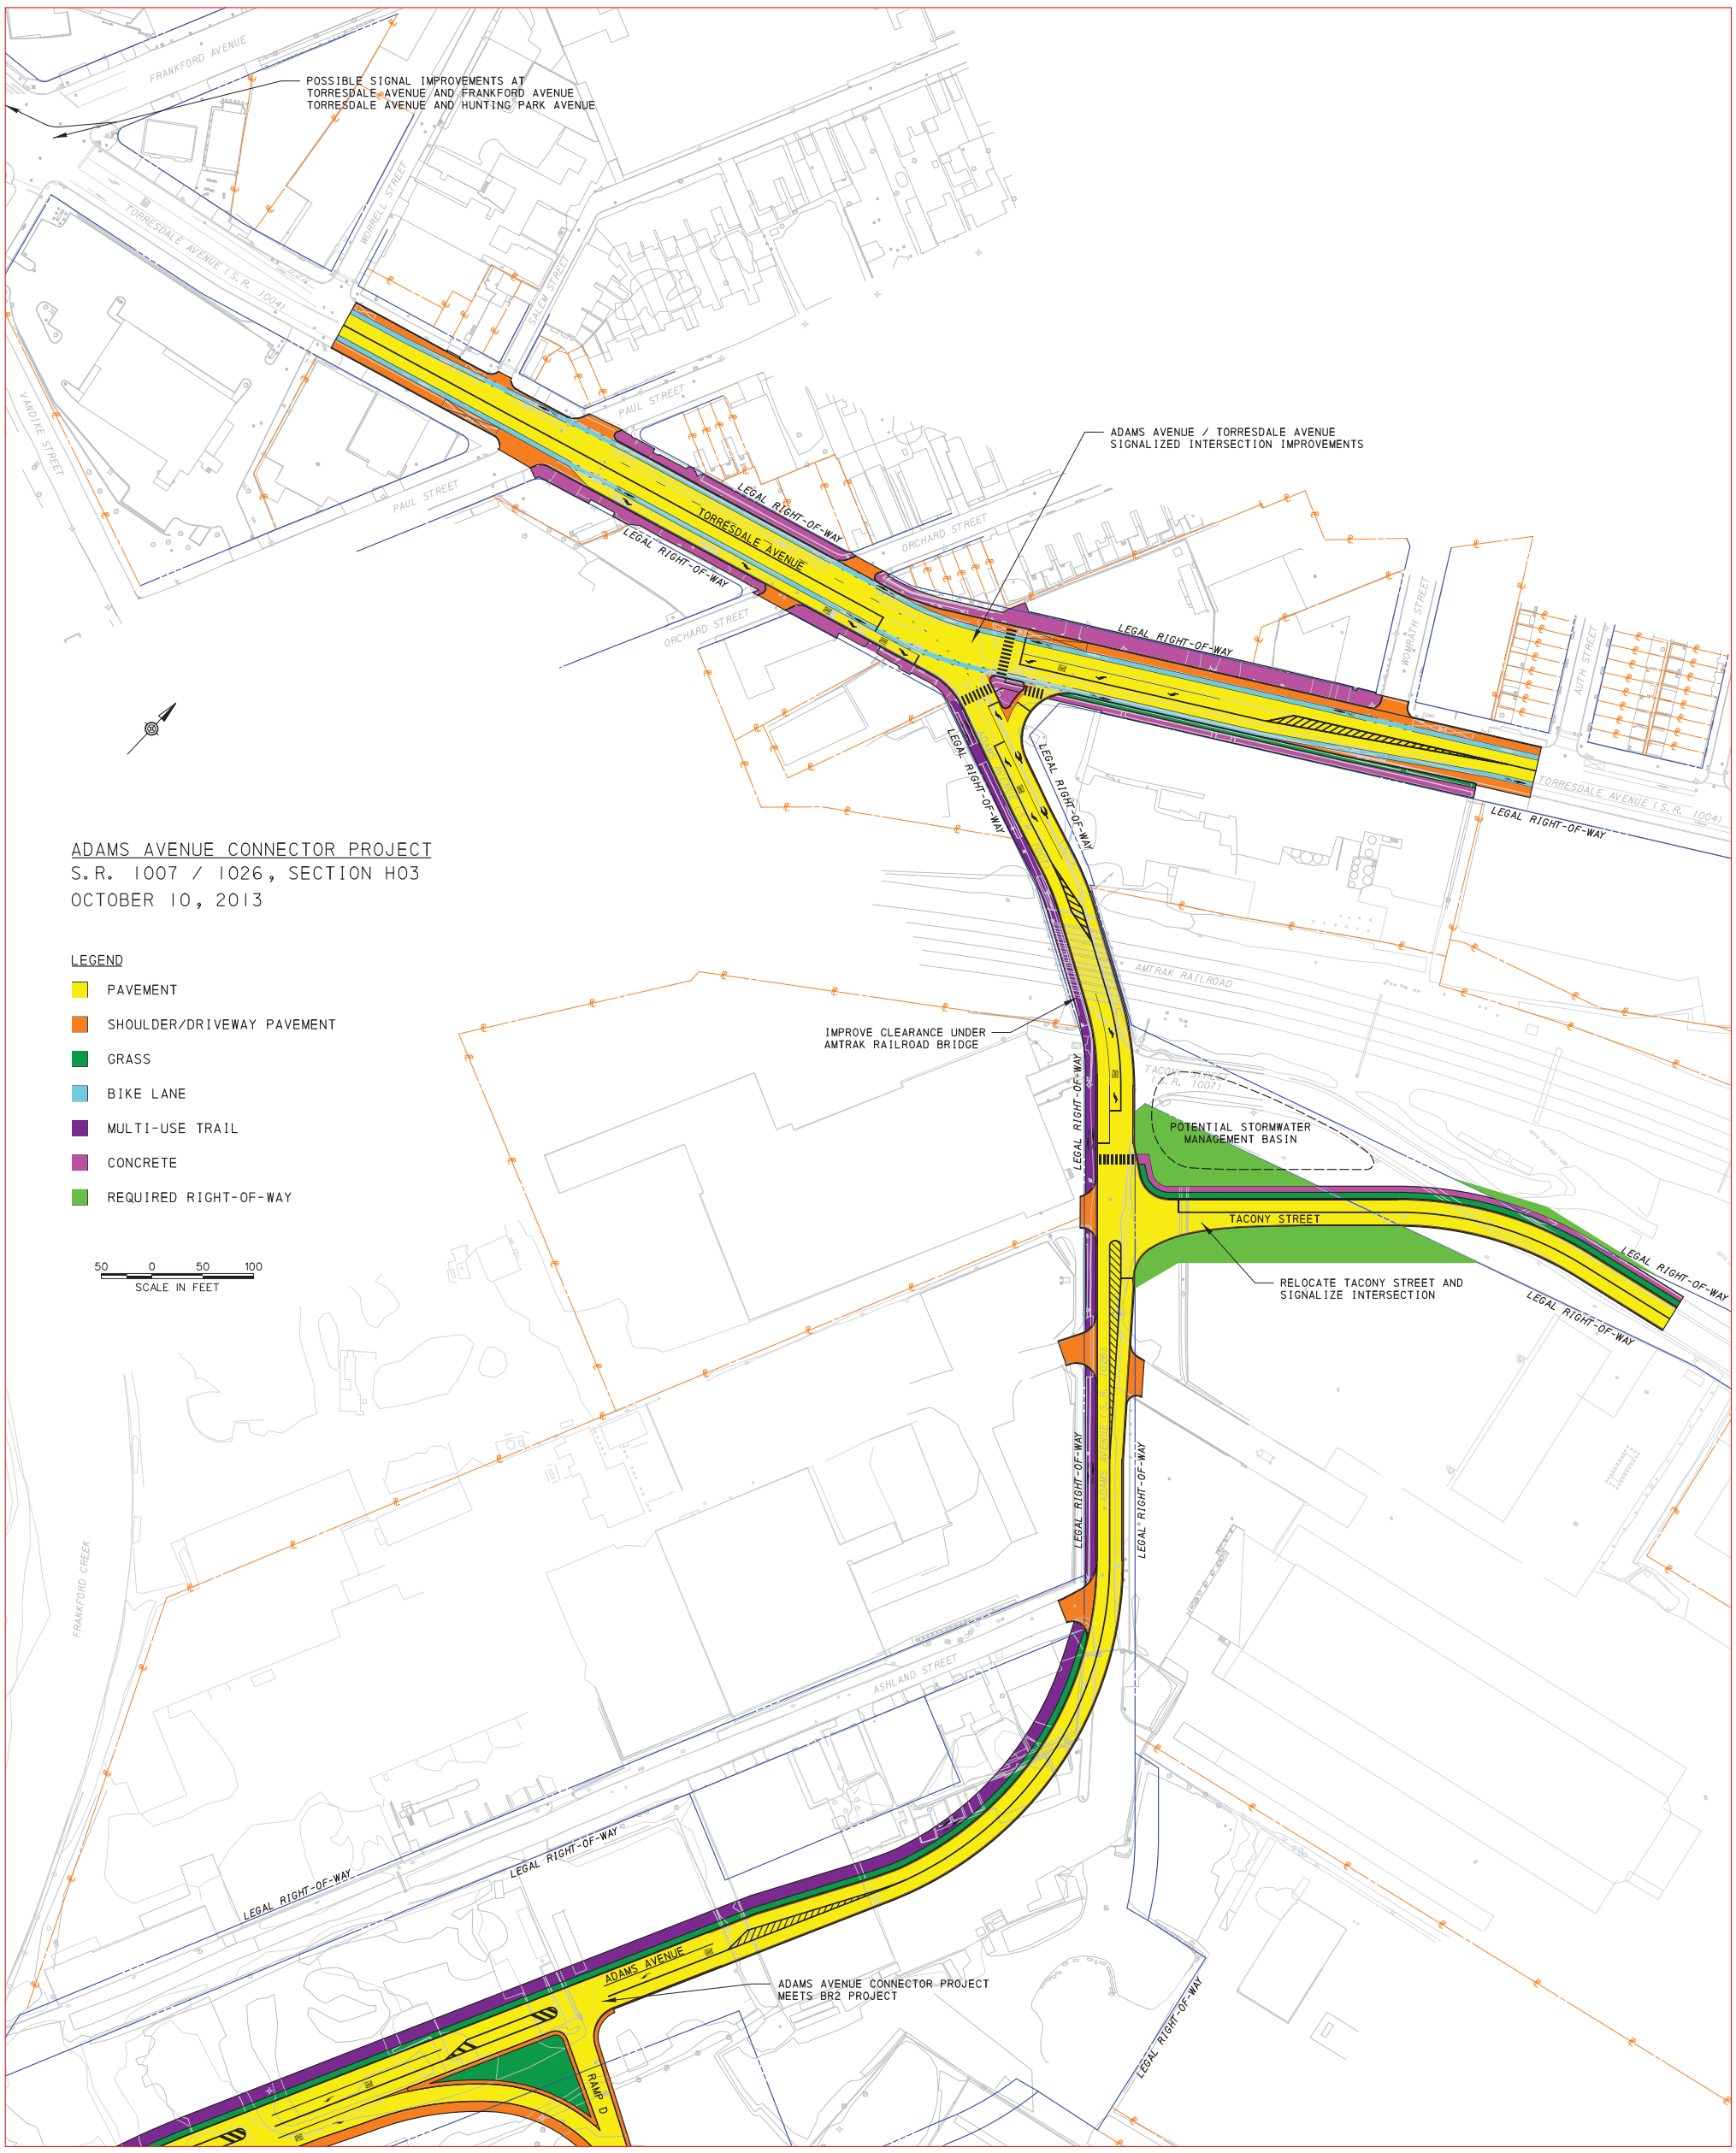
POSSIBLE SIGNAL IMPROVEMENTS AT
TORRESDALE AVENUE AND FRANKFORD AVENUE
TORRESDALE AVENUE AND HUNTING PARK AVENUE
FRANKFORD AVENUE
TORRESDALE AVENUE (S.R. 1004)
WORRELL STREET
SALEM STREET
PAUL STREET
VANDIKE STREET
ORCHARD STREET
ADAMS AVENUE / TORRESDALE AVENUE
SIGNALIZED INTERSECTION IMPROVEMENTS
LEGAL RIGHT-OF-WAY
TORRESDALE AVENUE
WOMRATH STREET
AUTH STREET
AMTRAK RAILROAD
IMPROVE CLEARANCE UNDER
AMTRAK RAILROAD BRIDGE
TACONY STREET
(S.R. 1007)
POTENTIAL STORMWATER
MANAGEMENT BASIN
TACONY STREET
RELOCATE TACONY STREET AND
SIGNALIZE INTERSECTION
FRANKFORD CREEK
ASHLAND STREET
ADAMS AVENUE
ADAMS AVENUE CONNECTOR PROJECT
MEETS BR2 PROJECT
RAMP D
ADAMS AVENUE CONNECTOR PROJECT
S.R. 1007 / 1026, SECTION H03
OCTOBER 10, 2013
LEGEND
PAVEMENT
SHOULDER/DRIVEWAY PAVEMENT
GRASS
BIKE LANE
MULTI-USE TRAIL
CONCRETE
REQUIRED RIGHT-OF-WAY
50 0 50 100
SCALE IN FEET