SOUTH ELEVATION

19TH & CHESTNUT STREETS
Philadelphia, PA 19103
06.04.2015

eimer

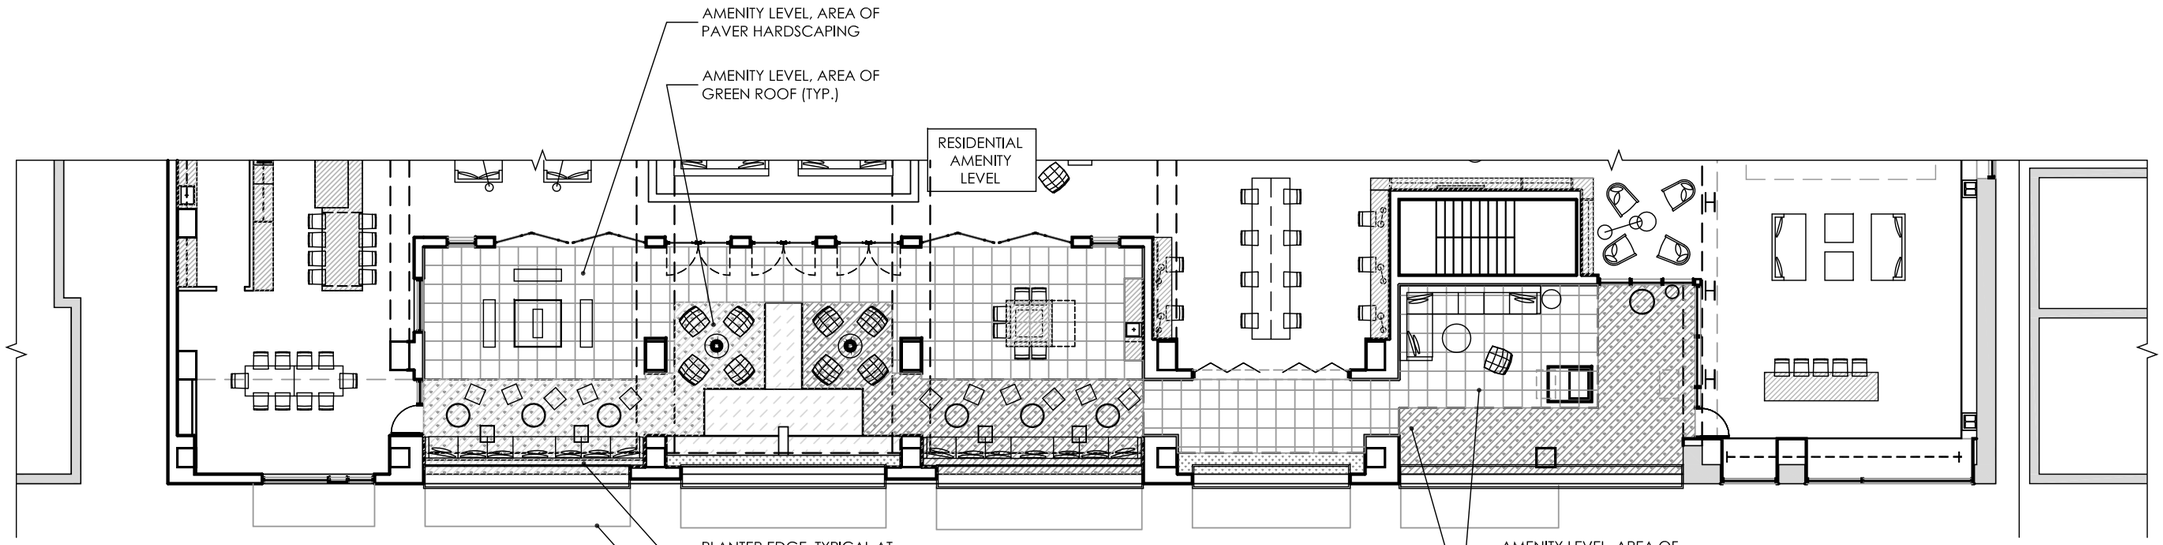

SECOND FLOOR

SCALE: 1/16" = 1'-0"

NORTH

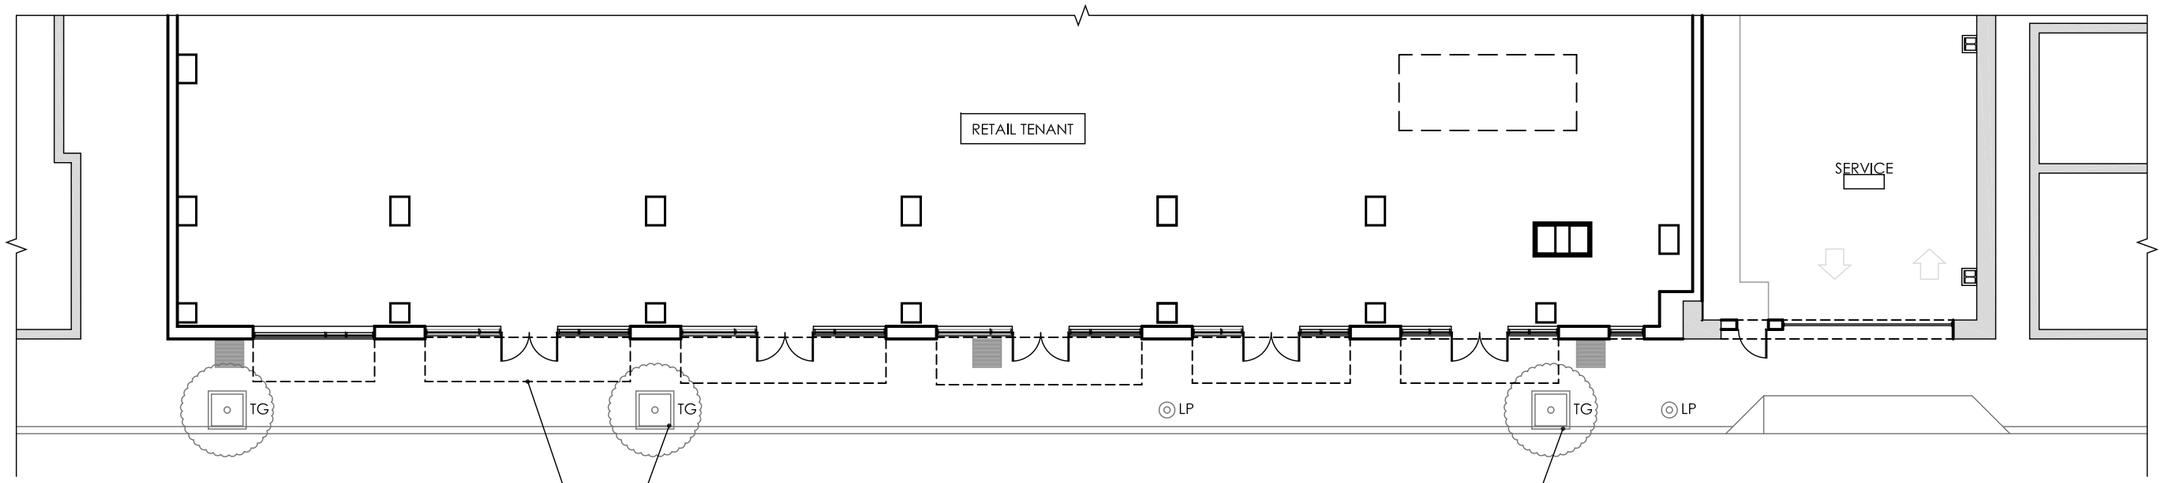

GROUND FLOOR

SCALE: 1/16" = 1'-0"

NORTH

GROUND & 2ND FLOOR PLANS

19th & CHESTNUT STREETS
Philadelphia, PA 19103
DATE : 06-04-15
SCALE: 1/16" = 1'-0"

eimer
architecture | interiors

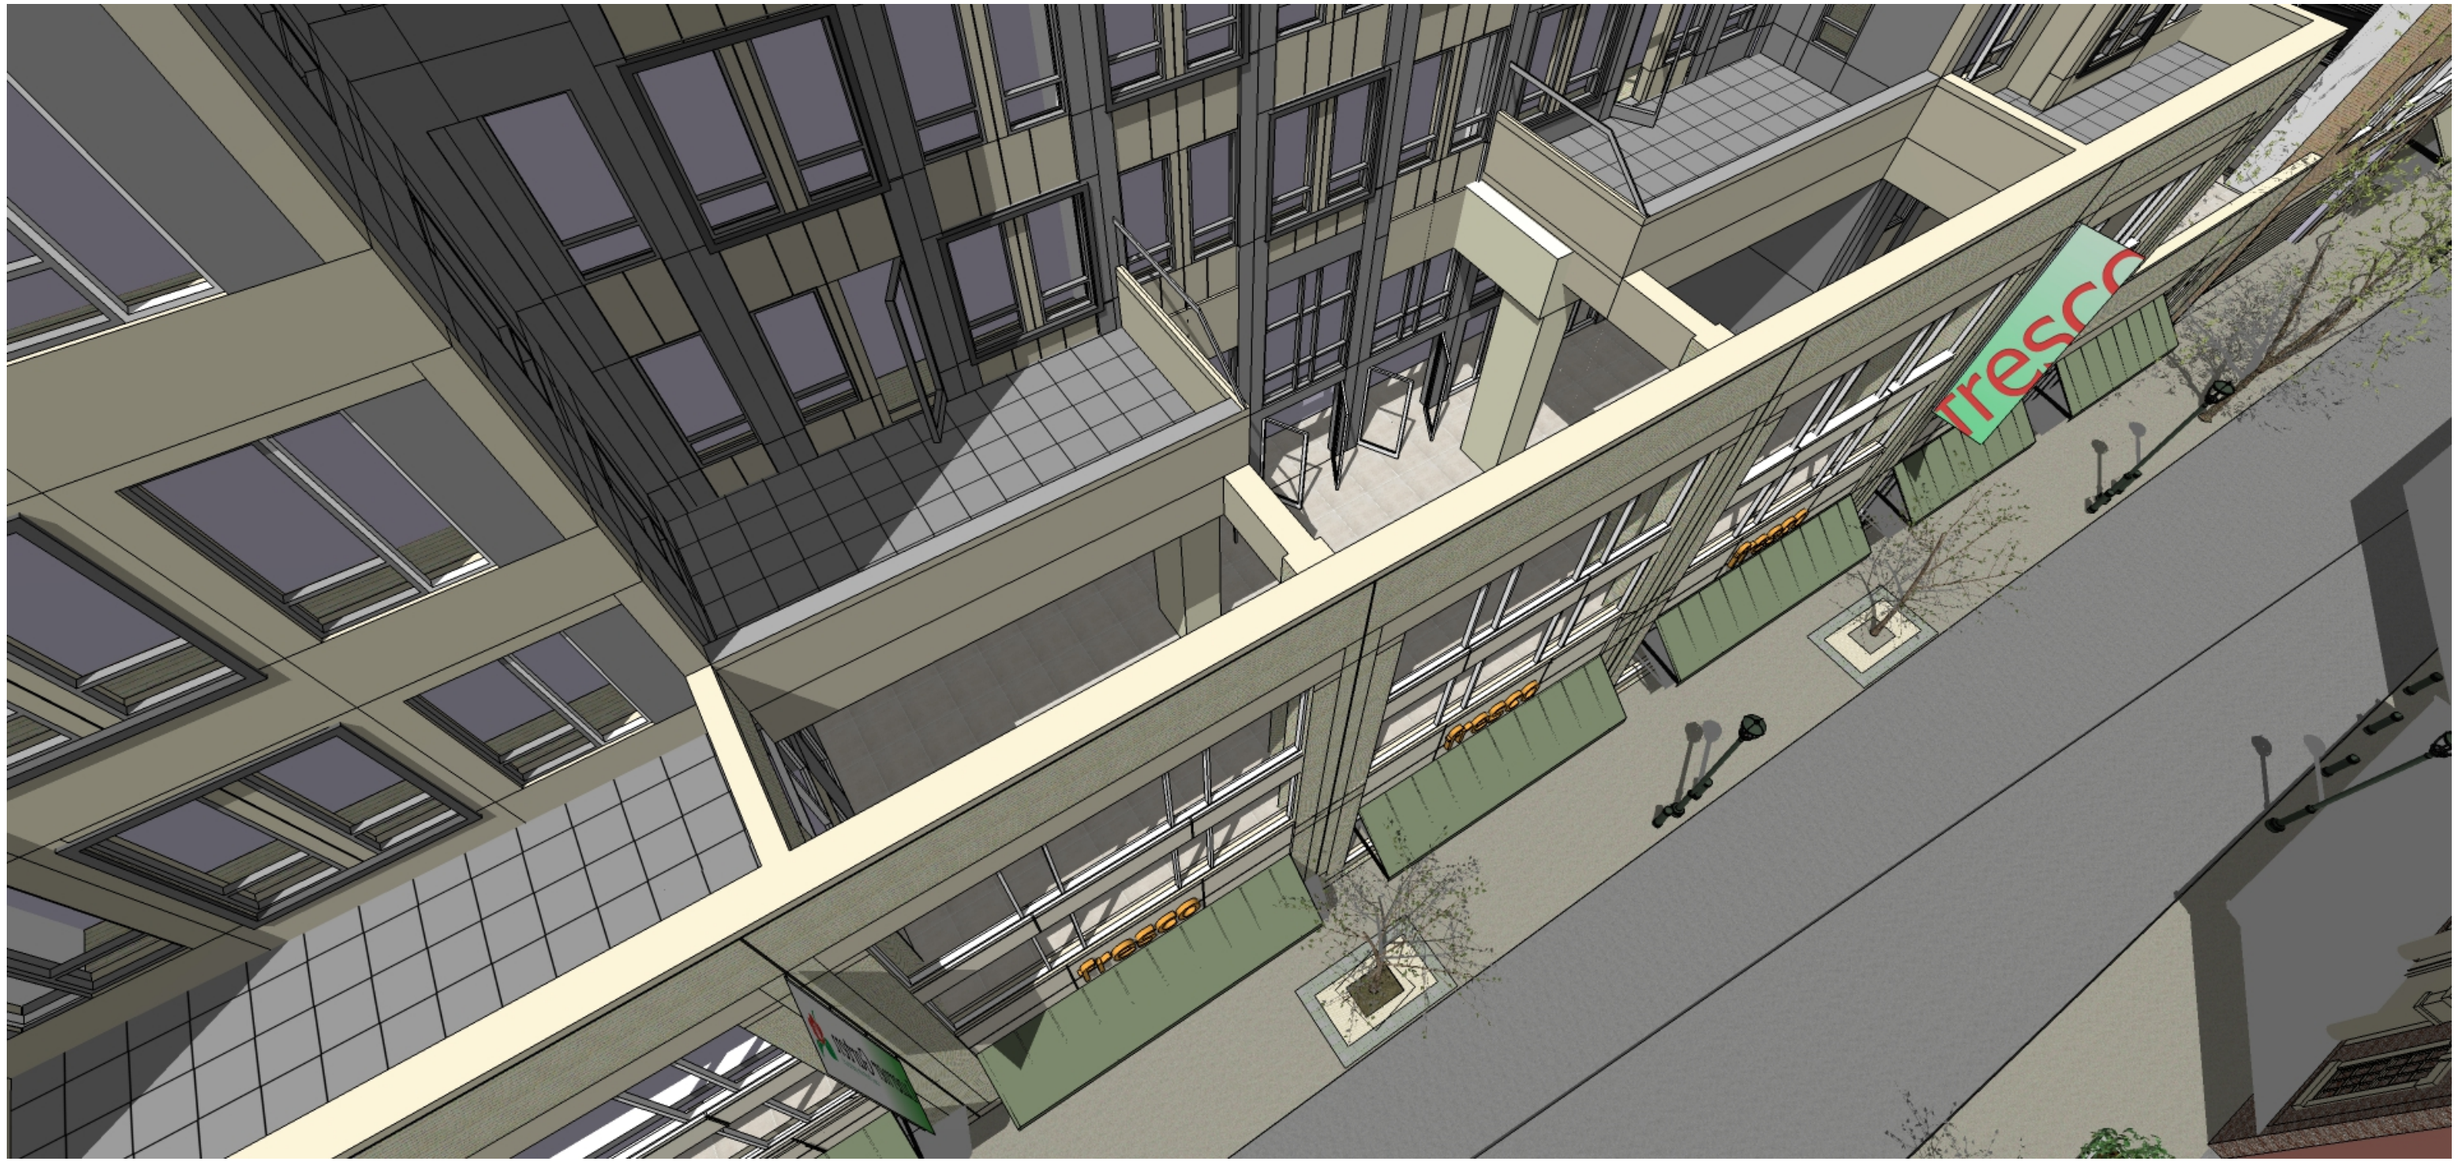

SANSOM STREET

19TH & CHESTNUT STREETS
Philadelphia, PA 19103
06.04.2015

eimer