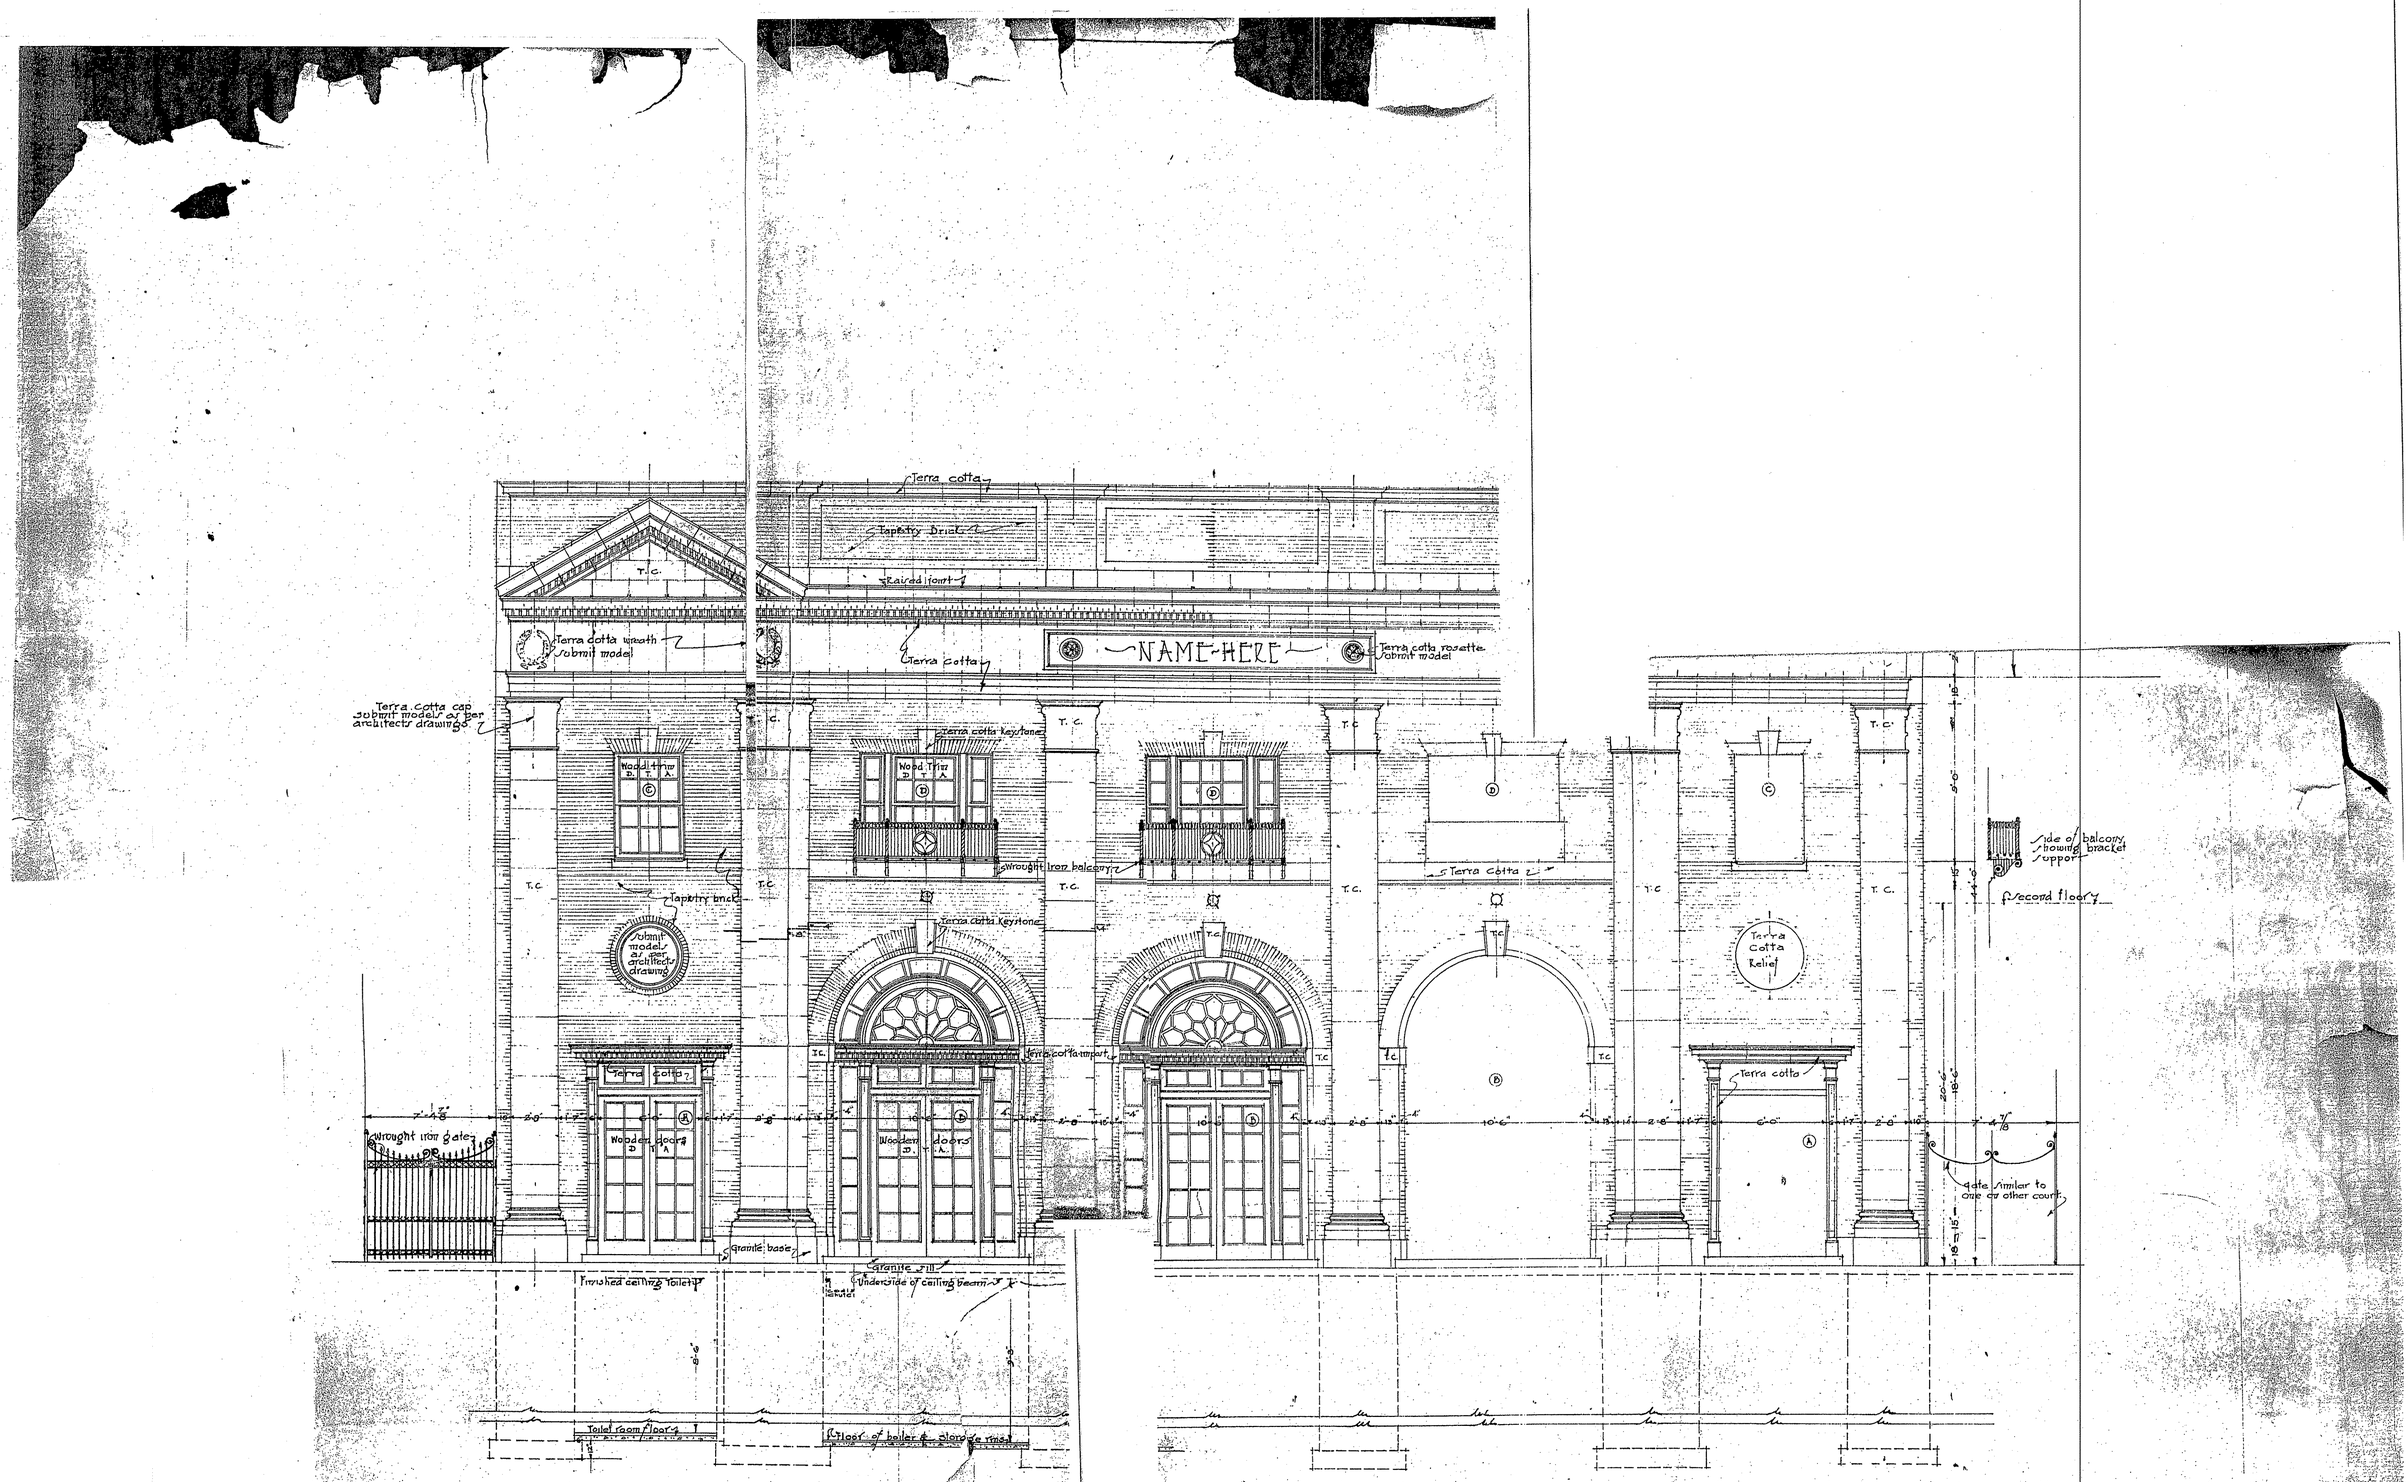

ELEVATION.

THIS DRAWING IS ACKNOWLEDGED AS PART OF CONTRACT
DATED 1919

CONTRACTOR

Owner

NOTE

This drawing is the property of the Architect and must be returned to him upon completion of this work.

Contractors must verify all dimensions at the building before proceeding with this work. Should any discrepancy [illegible] same shall [illegible] diately reported [illegible]

MOVING PICTURE THEATRE
1524-34 SOUTH STREET
FOR
MR A. WAX

FRAN[illegible] HAHN
ARCHITEC[illegible]
1117-14 CHESTN[illegible]

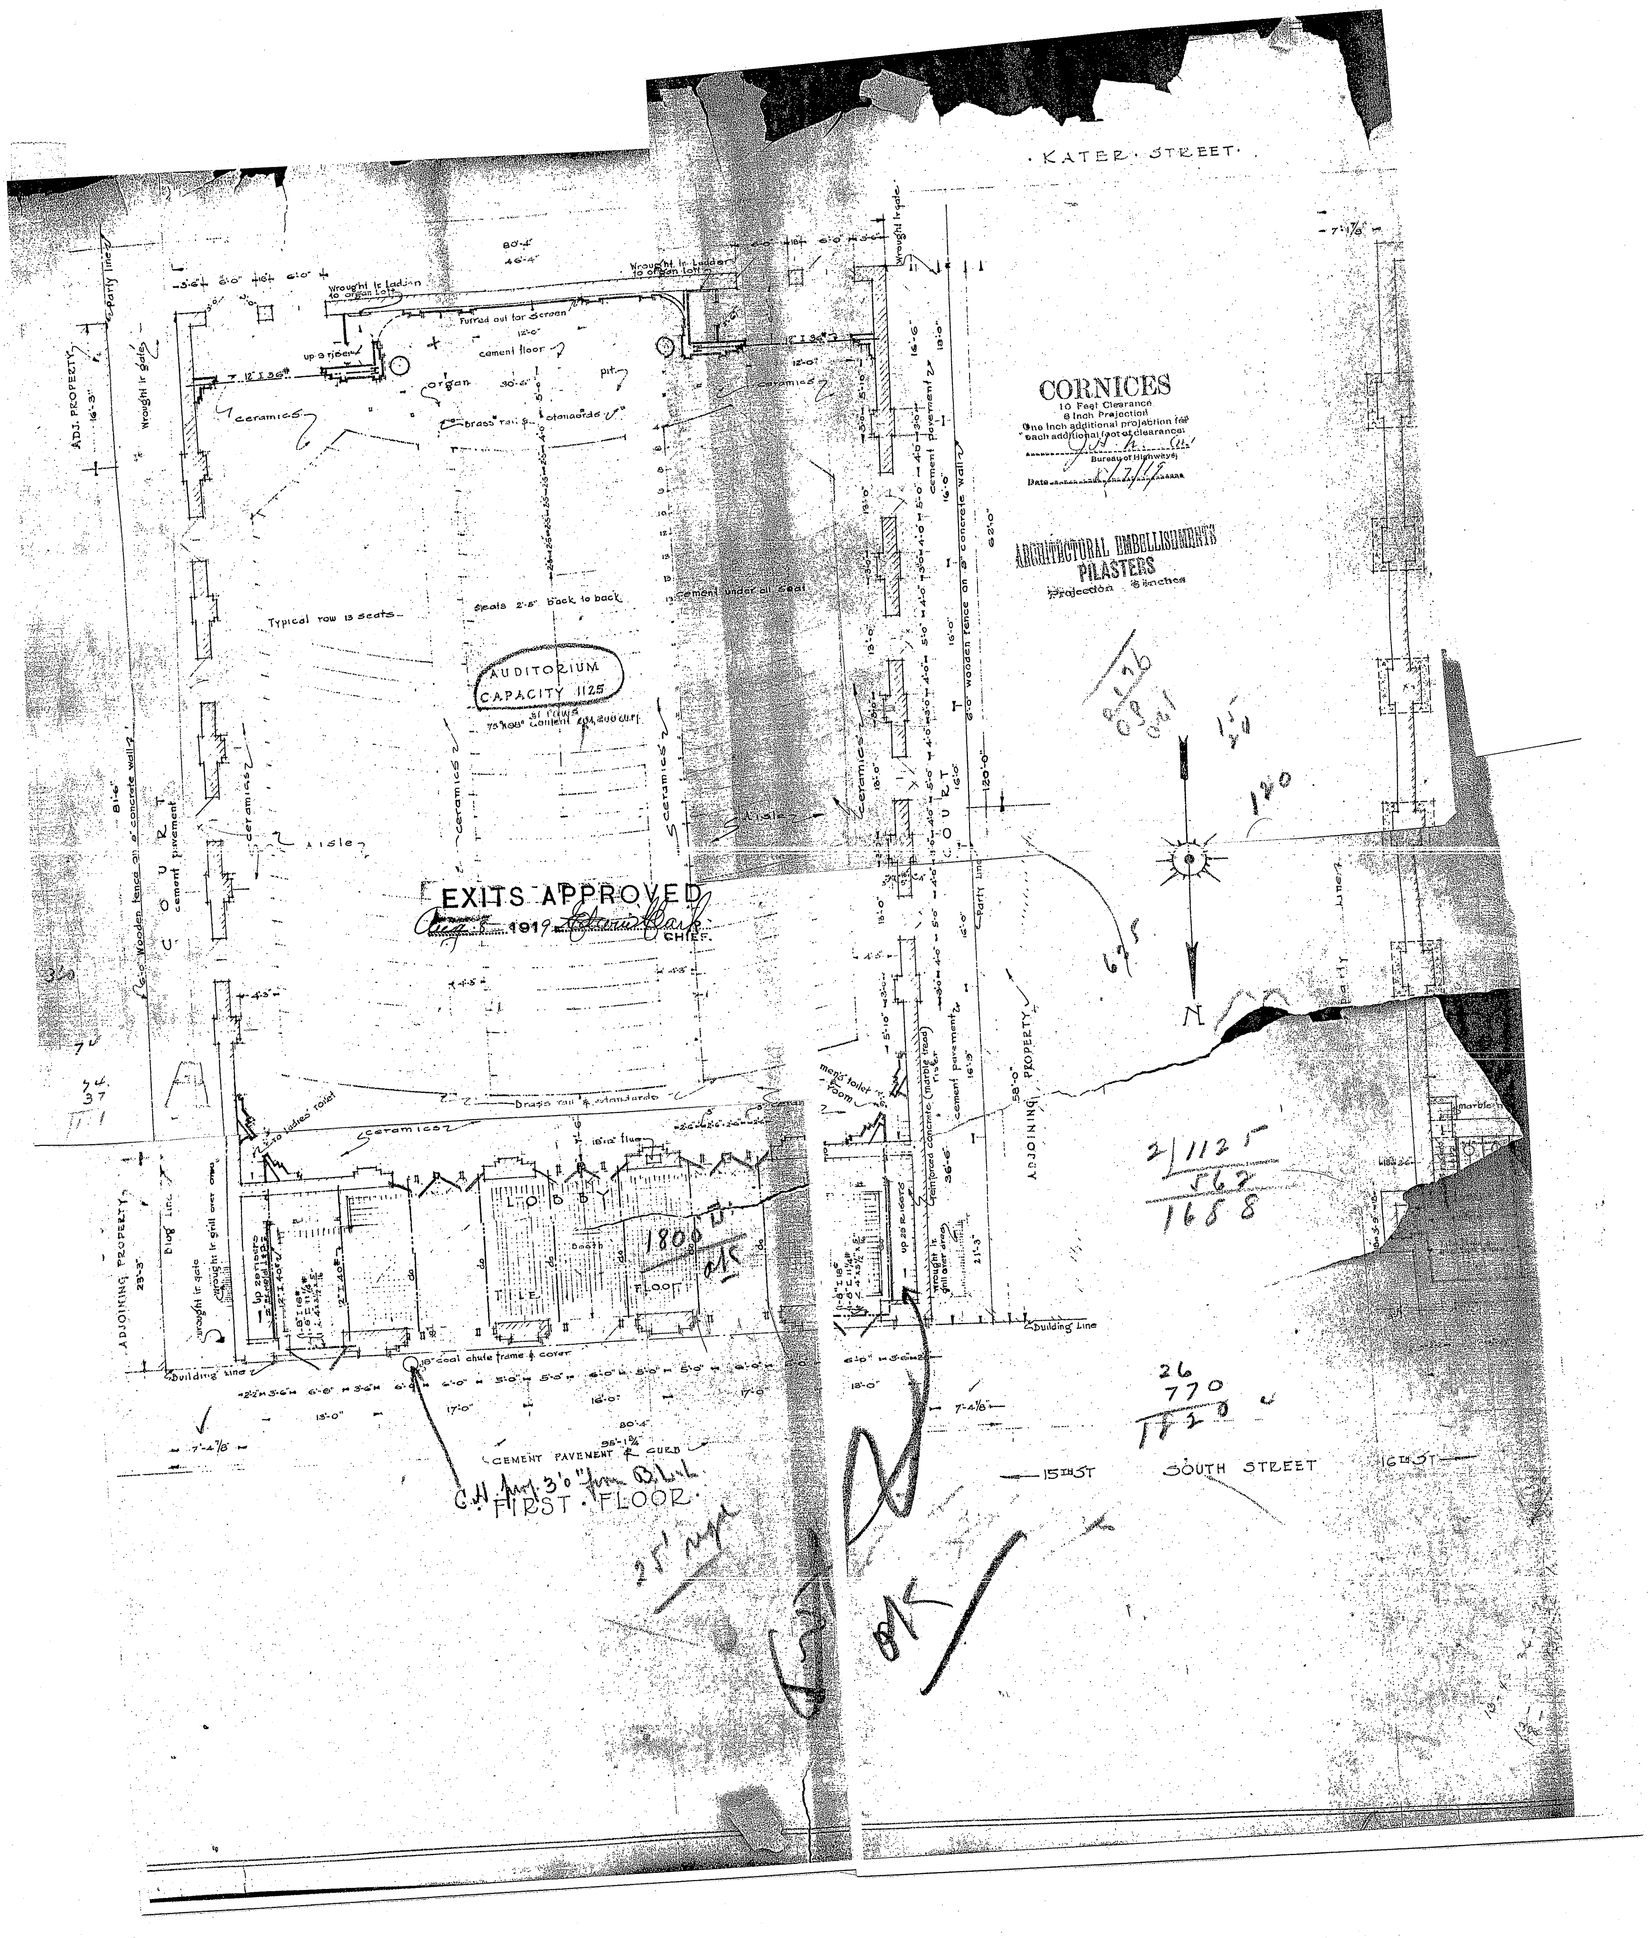

KATER STREET
CORNICES
10 Feet Clearance
6 Inch Projection
One inch additional projection for each additional foot of clearance
Bureau of Highways
Date 1/7/19
ARCHITECTURAL EMBELLISHMENTS
PILASTERS
Projection 6 inches
AUDITORIUM
CAPACITY 1125
EXITS APPROVED
Aug 8 1919
CHIEF
Typical row 13 seats
Seats 2'-5" back to back
cement under all seat
ceramics
Aisle
COURT
ADJ. PROPERTY
ADJOINING PROPERTY
Building Line
LOBBY
TILE
FLOOR
18" coal chute frame & cover
CEMENT PAVEMENT & CURB
FIRST FLOOR
15TH ST
SOUTH STREET
16TH ST
N
1800
2/1125
562
1658
26
770
1820

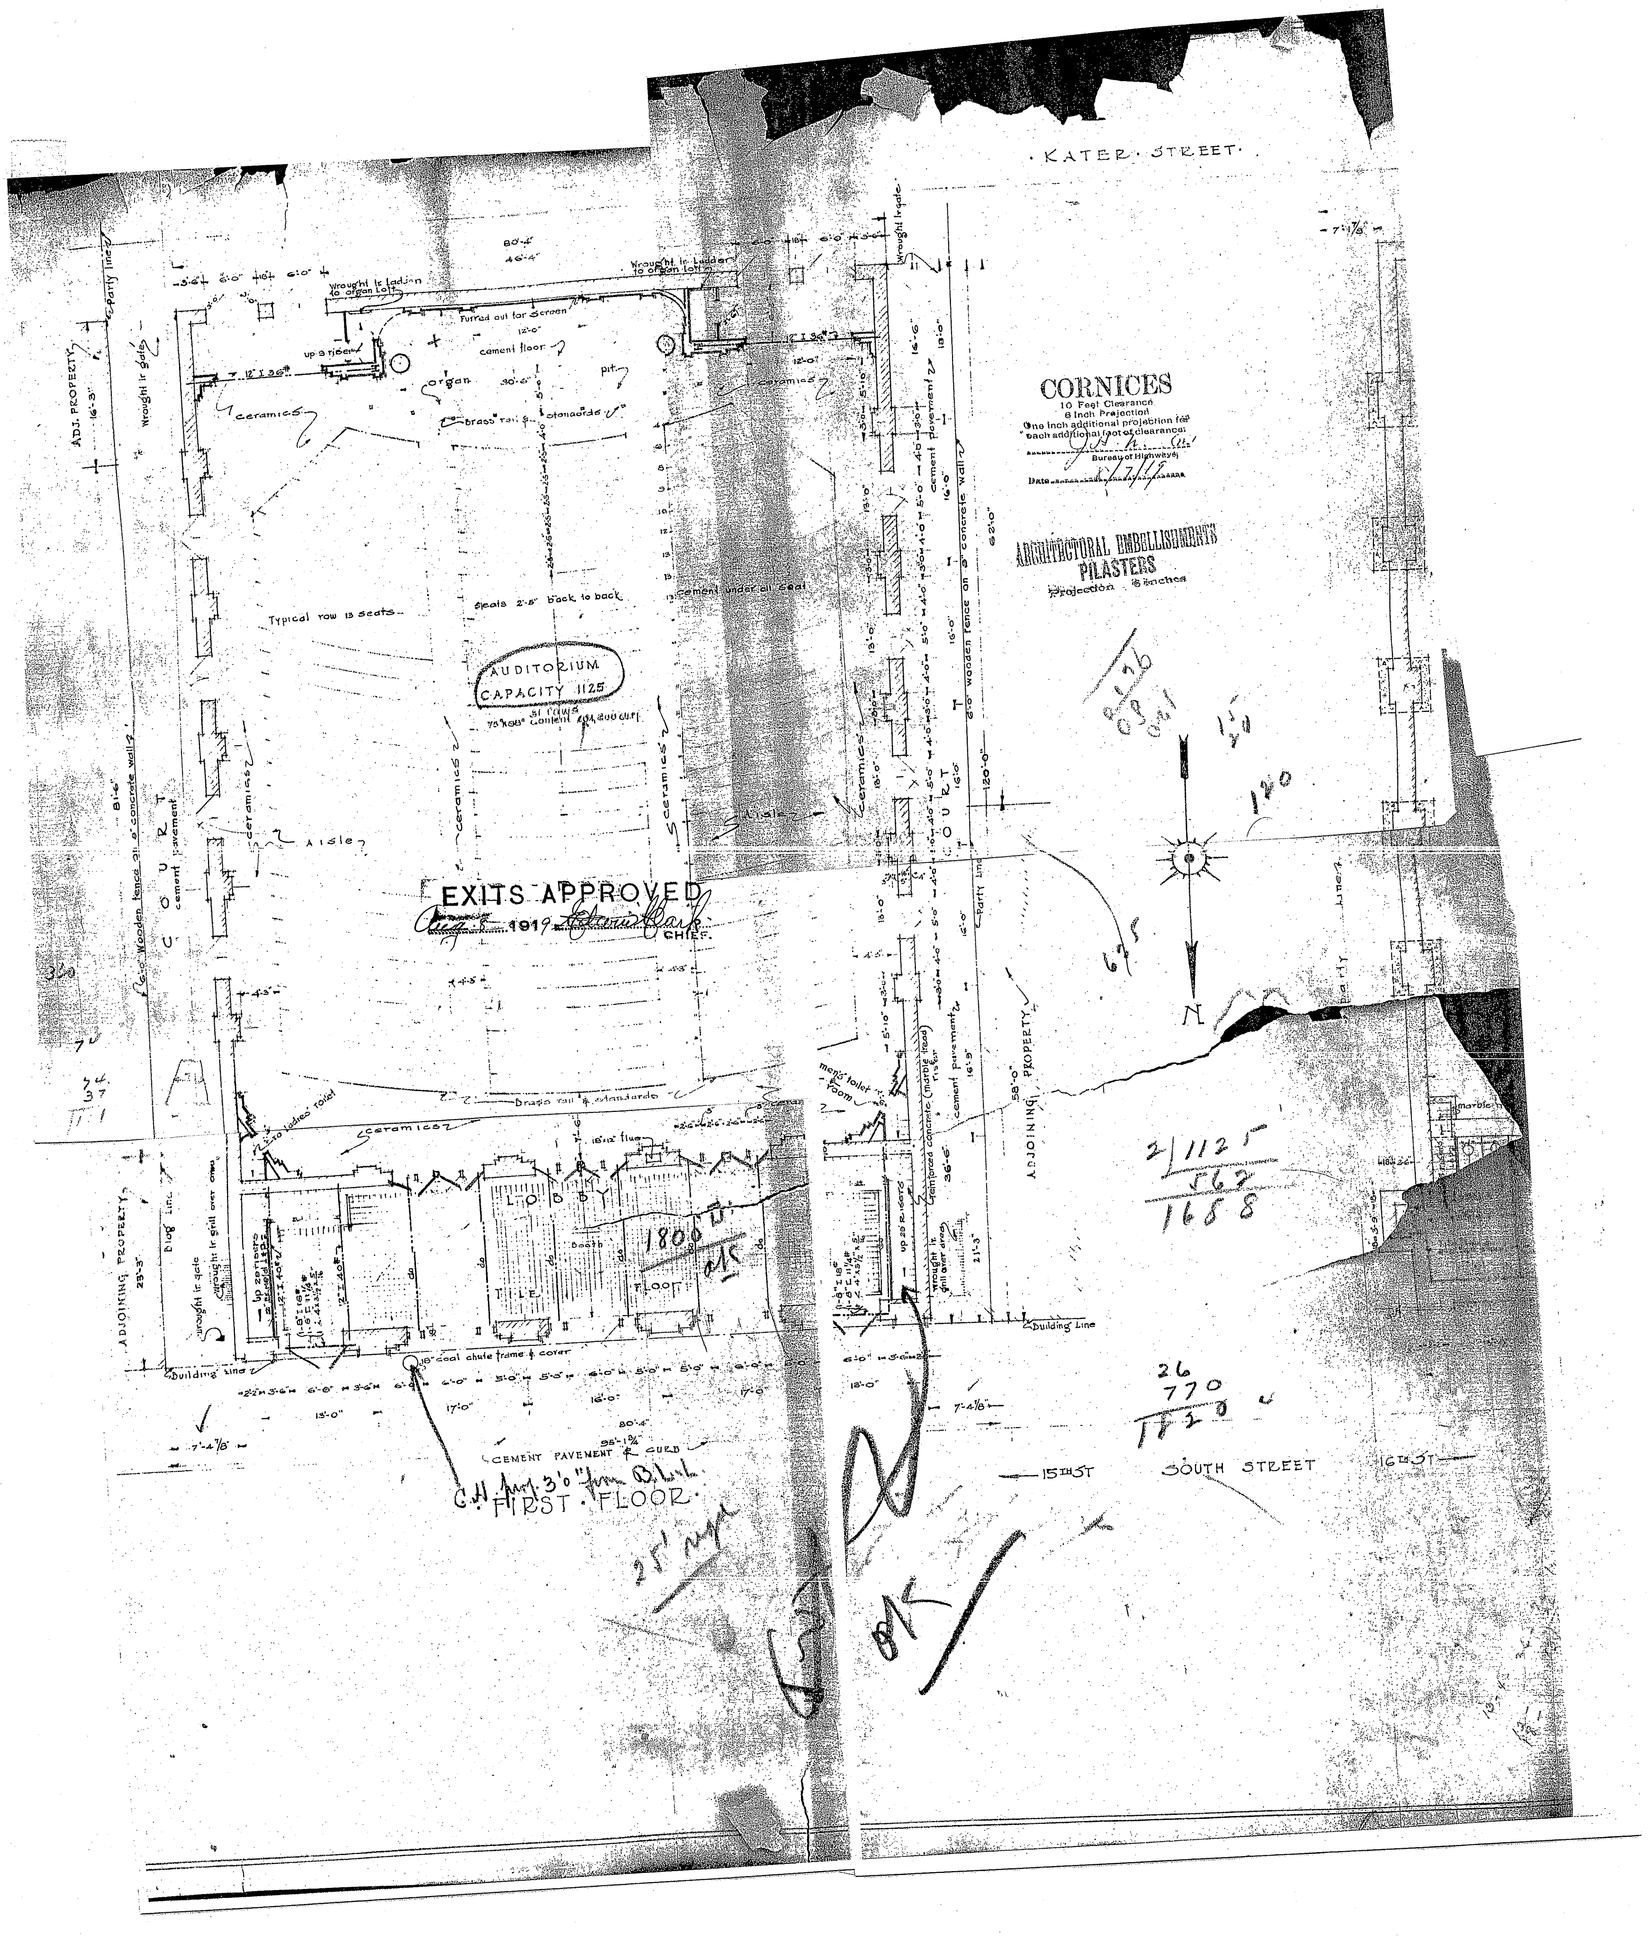
KATER STREET
CORNICES
10 Feet Clearance
6 Inch Projection
One inch additional projection for each additional foot of clearance
Bureau of Highways
Date
ARCHITECTURAL EMBELLISHMENTS
PILASTERS
Projection 6 inches
AUDITORIUM
CAPACITY 1125
EXITS APPROVED
1919
CHIEF
Typical row 13 seats
Seats 2'-5" back to back
cement under all seat
Aisle
Ceramics
Wrought Ir. Ladder to organ Loft
Furred out for screen
cement floor
organ
pit
Brass rail & standards
Wrought Ir. gate
ADJ. PROPERTY
Party line
Wooden fence on 8" concrete wall
COURT
cement pavement
ADJOINING PROPERTY
Building Line
LOBBY
TILE
FLOOR
Booth
18" coal chute frame & cover
CEMENT PAVEMENT & CURB
FIRST FLOOR
15TH ST
SOUTH STREET
16TH ST
N
1800
2/1125
562
1688
26
770
1720