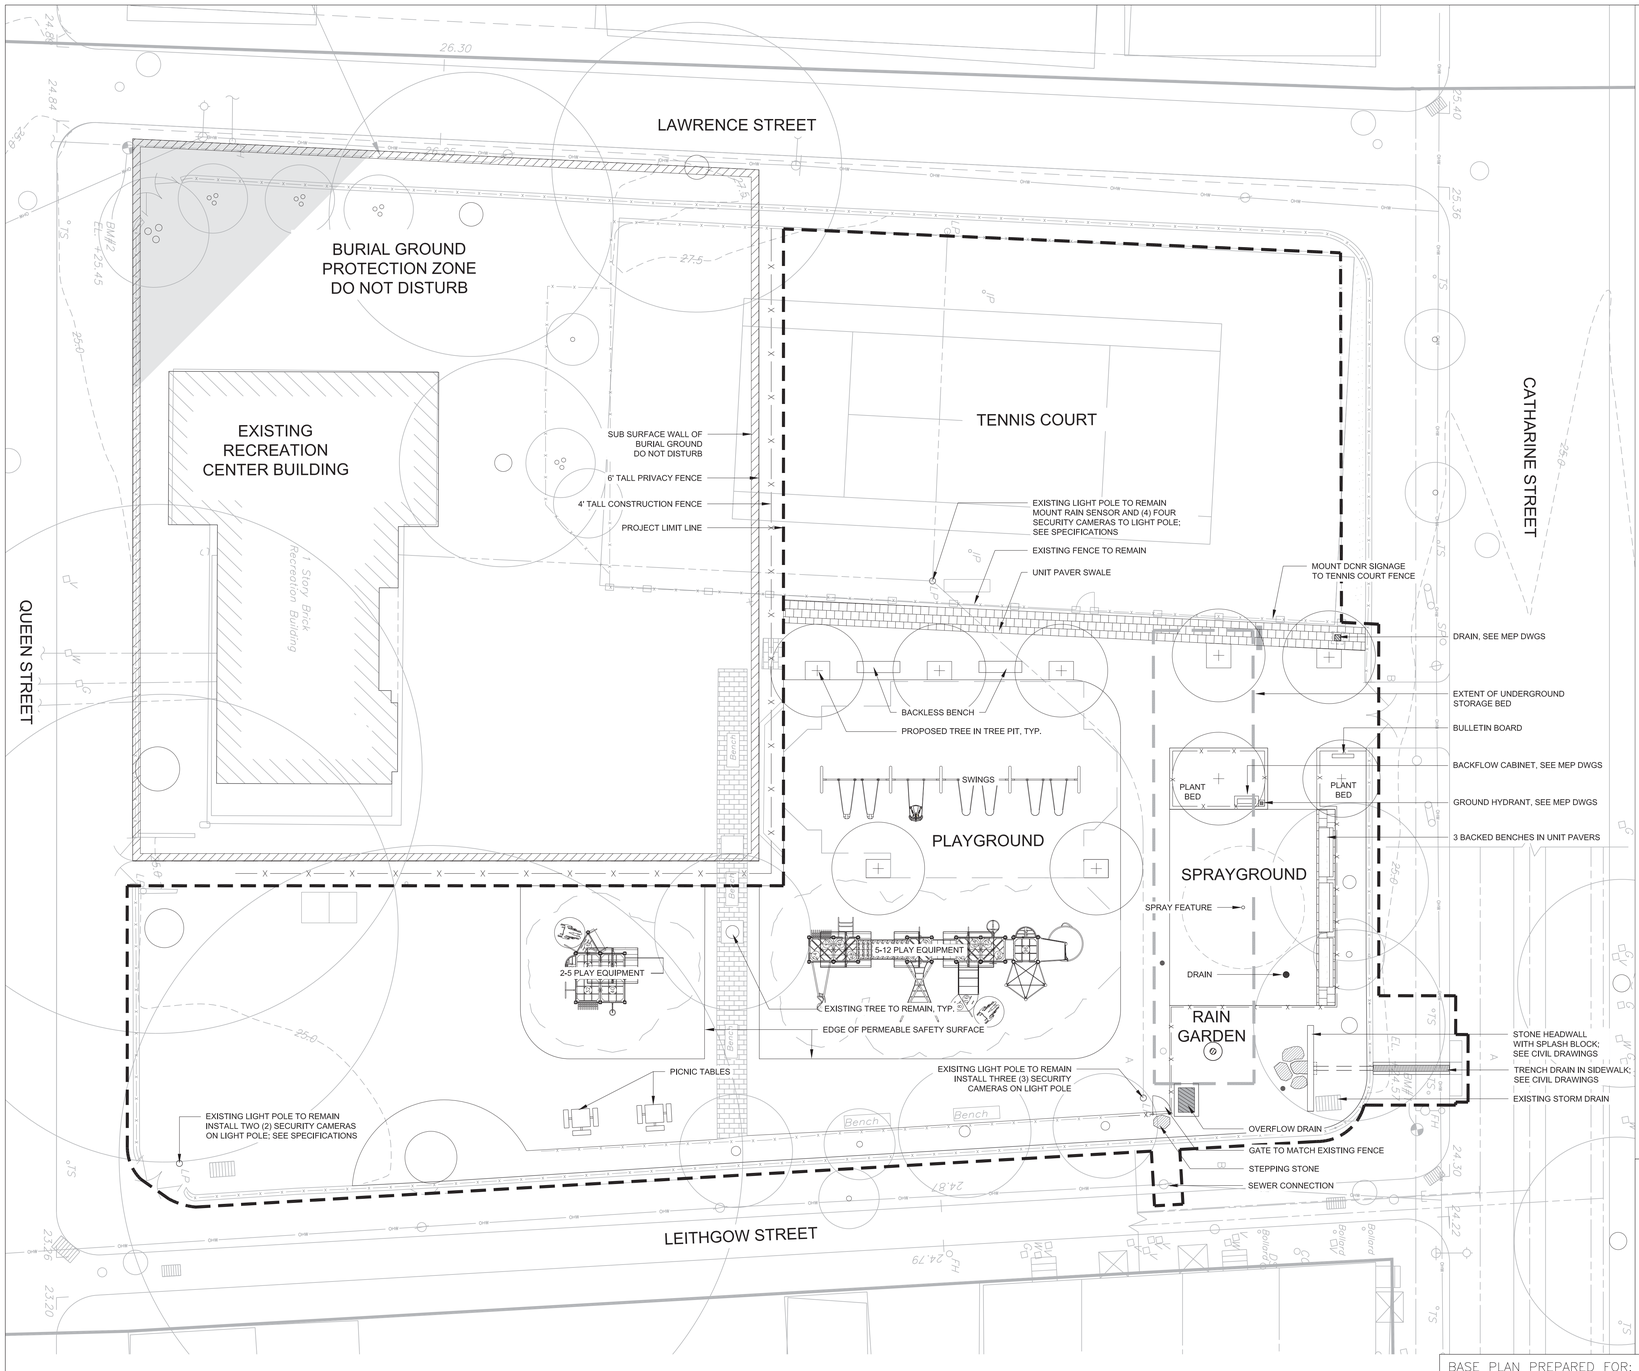

LEGEND

- PROJECT LIMIT LINE
- PROPOSED BENCH - BACKED
- PROPOSED BENCH - BACKLESS
- Bench EXISTING BENCH TO REMAIN
- PROPOSED TREE
- EXISTING TREE TO REMAIN
- EXISTING FENCE TO REMAIN
- PROPOSED FENCE
- 4'-0" TALL CONSTRUCTION FENCE
- 6'-0" TALL PRIVACY FENCE
- SUBSURFACE WALL - DO NOT DISTURB
- BURIAL GROUND PROTECTION ZONE DO NOT DISTURB

N

0 10' 20'
SCALE: 1" = 10'-0"

STAMP:

COMMONWEALTH OF PENNSYLVANIA
LEIGH ANN CAMPBELL
REGISTERED
LANDSCAPE ARCHITECT

100% CONSTRUCTION DOCUMENTS

NOTICE

PURSUANT TO THE REQUIREMENTS OF PENNSYLVANIA ACT 287, AS AMENDED, THE CONTRACTOR SHALL CONTACT THE PENNSYLVANIA ONE CALL SYSTEM AT 1–800–242–1776 AT LEAST 3 DAYS PRIOR TO EXCAVATION.

HIGHWAY DISTRICT NO. _____ WARD NO. _____

SURVEY DISTRICT NO. _____ DRAINAGE SHT. NO. _____ OUTFALL NO. _____

ONE CALL SERIAL NO. _____

GREEN INFRASTRUCTURE PROJECT

BASE PLAN PREPARED FOR:

PHILADELPHIA PARKS & RECREATION
PROJECT PARTNER AND OWNER
1515 ARCH STREET, 10th FLOOR
PHILADELPHIA, PA 19102

PHILADELPHIA WATER
PROJECT PARTNER AND FUNDER
1101 MARKET STREET, 5th FLOOR
PHILADELPHIA, PA 19107

PARTNERS AND CONSULTANTS:

PHS PENNSYLVANIA HORTICULTURAL SOCIETY
PRIME CONSULTANT
100 NORTH 20th STREET, 5th FLOOR
PHILADELPHIA, PA

FAIRMOUNT PARK CONSERVANCY
PROJECT PARTNER
1617 JFK BLVD., SUITE 1670
PHILADELPHIA, PA 19103

Meliora Design
ENGINEER
259 MORGAN STREET
PHOENIXVILLE, PA 19460

rodriguez CONSULTING
SURVEYOR
1301 NORTH 2ND STREET
PHILADELPHIA, PA 19122

SDE SYSTEMS DESIGN ENGINEERING, INC
ELECTRICAL, PLUMBING ENGINEER
1032 JAMES DRIVE
LEESPORT, PA 19533

SITE PLAN

WECCACOE PLAYGROUND

CATHARINE STREET AND QUEEN STREET FROM

LEITHGOW STREET TO LAWRENCE STREET

APPROVED _____
LEIGH ANN CAMPBELL, PLA, PHS

APPROVED _____
DEPUTY COMMISSIONER, PLANNING & ENVIRONMENTAL SERVICES

APPROVED _____
WATER COMMISSIONER

WORK NO. S–50083–G

SHEET NO. G–1 OF 24 SHEETS

NO.	DATE	ISSUE

DRAWN BY	JM/SD	11/20/15
PROJECT PLA	LAC	
LEIGH ANN CAMPBELL, PLA, PHS		11/20/15
SUPERVISOR		DATE