APPENDIX 3

HORTICULTURE CENTER FLOOR PLAN

Overview

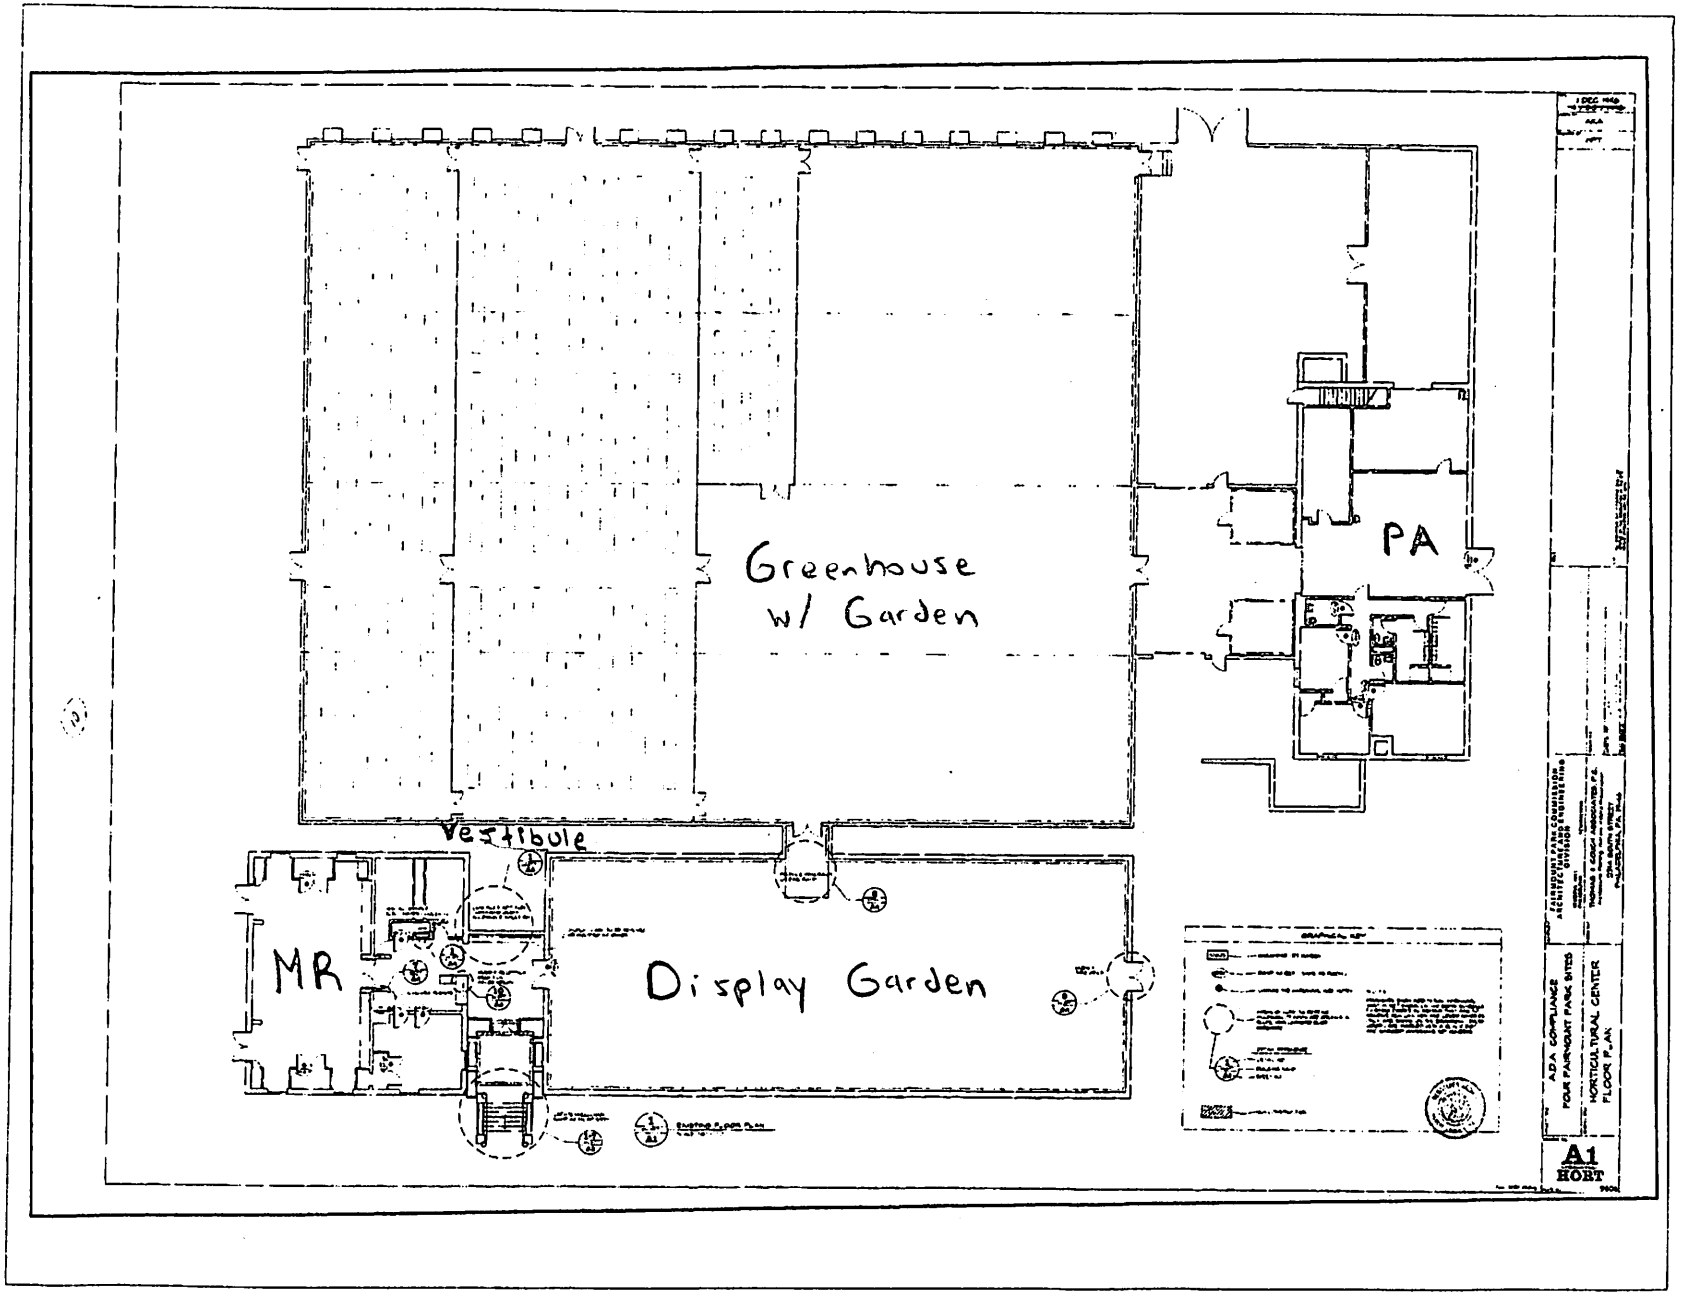

Legend:

MR: Meeting Room

PA: Preparation Area

Vestibule and Meeting Room

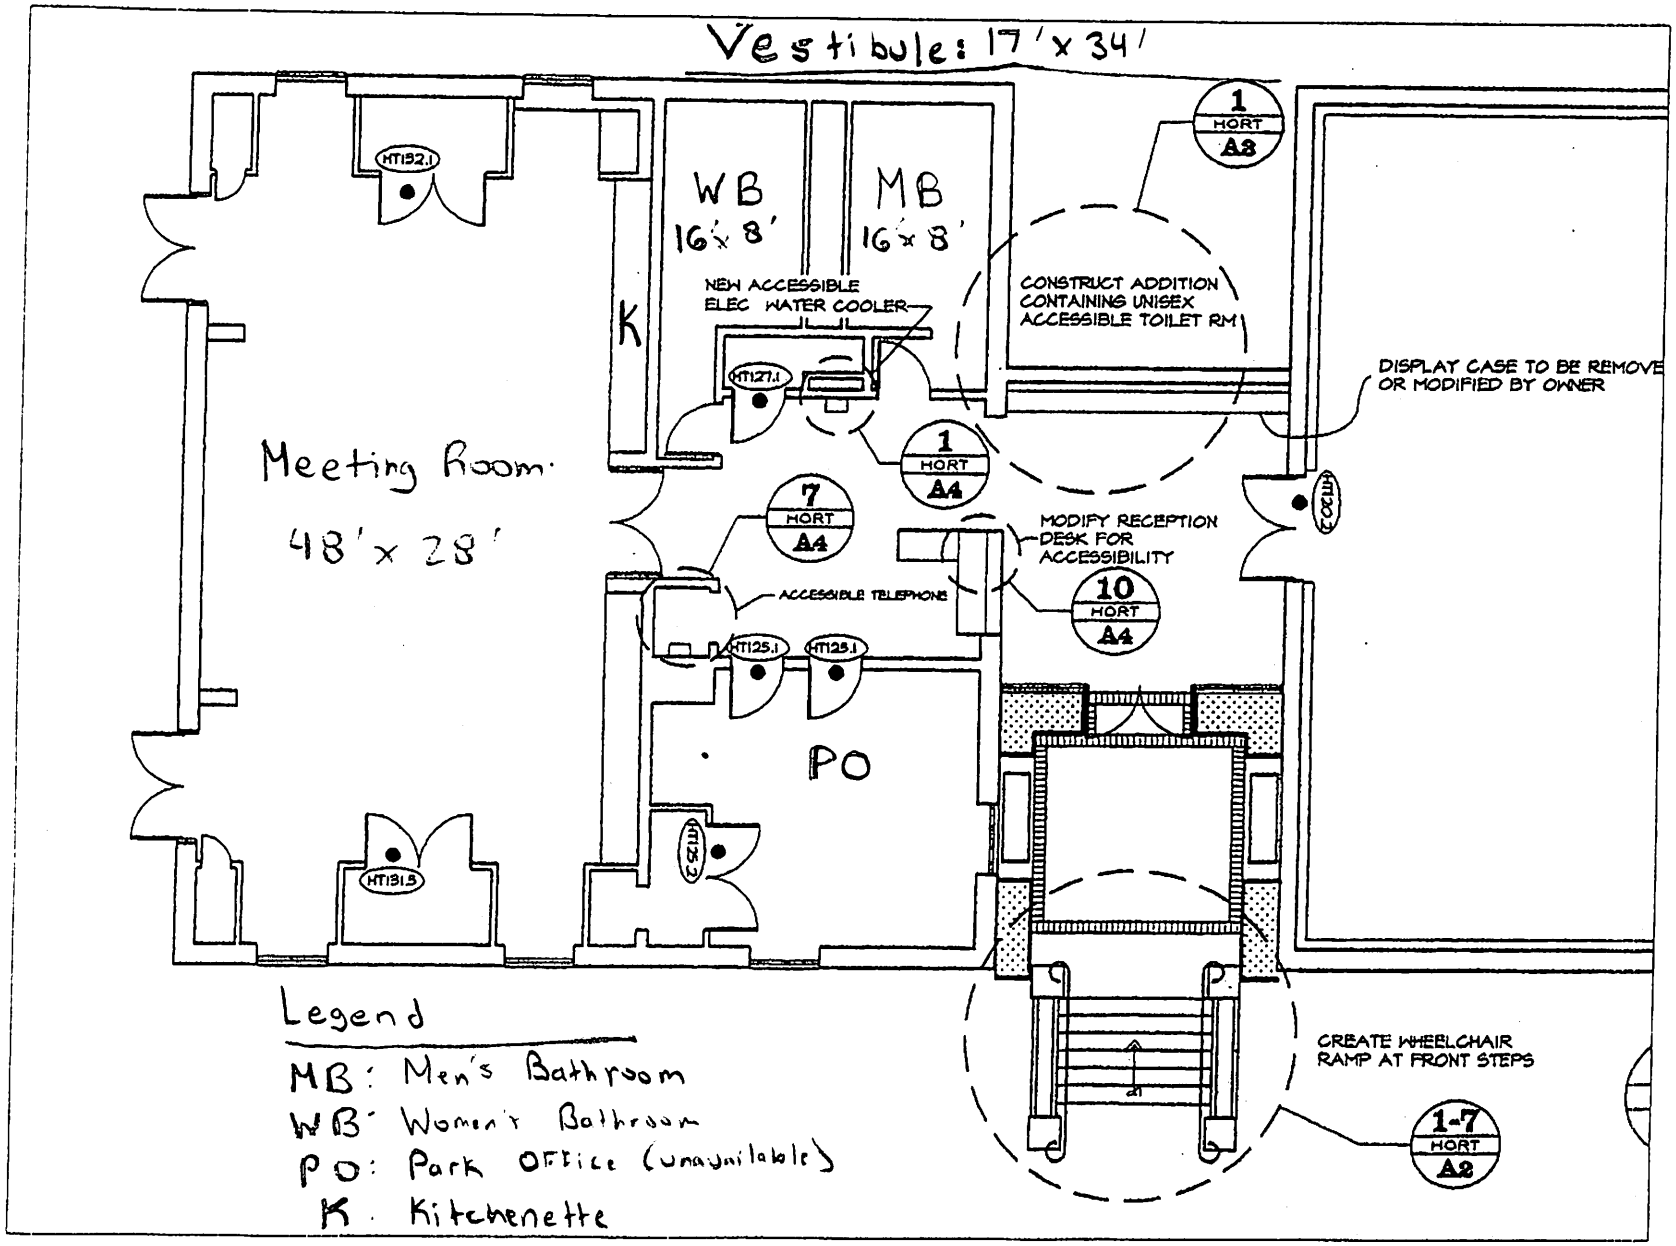

Display Garden

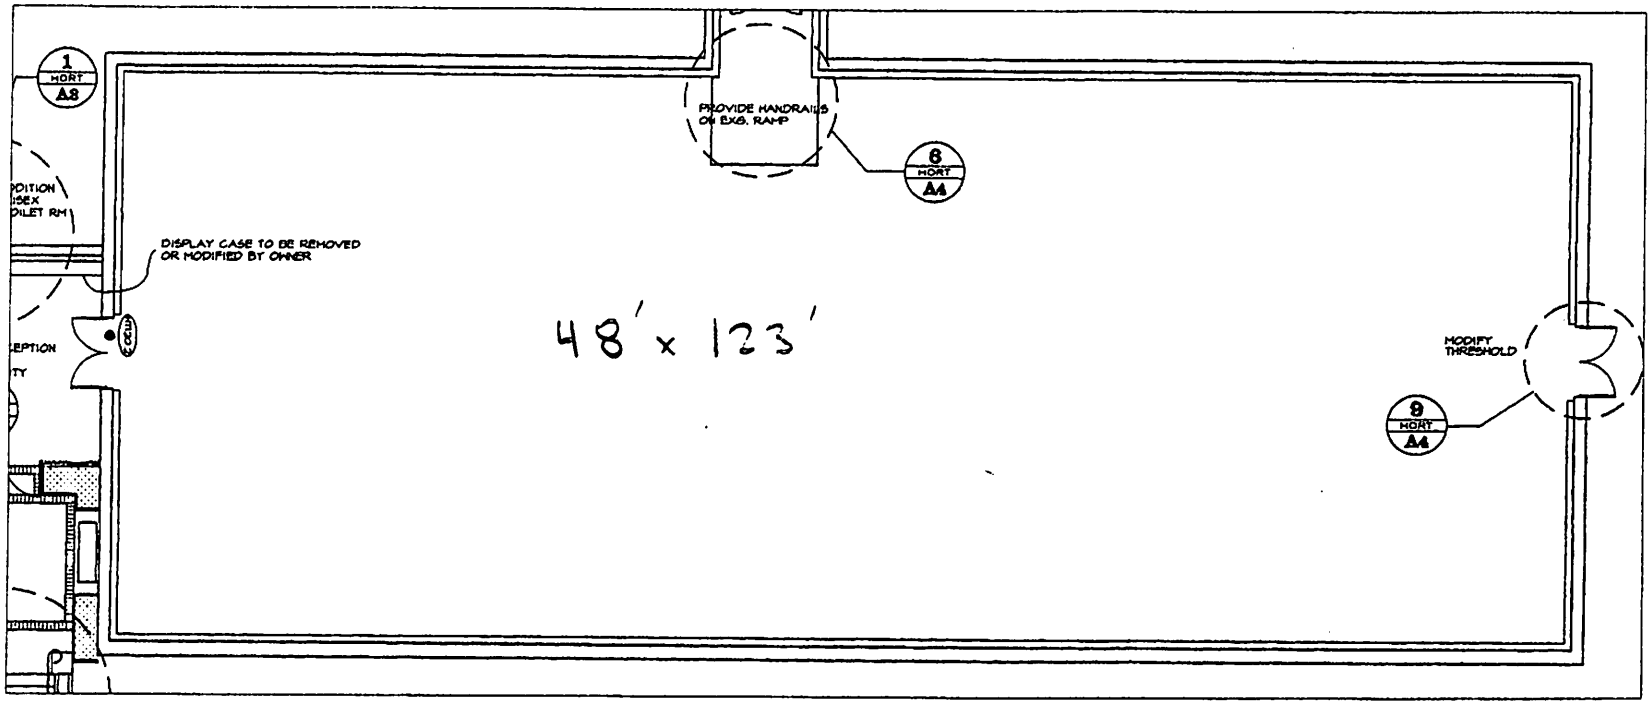

Greenhouse with garden

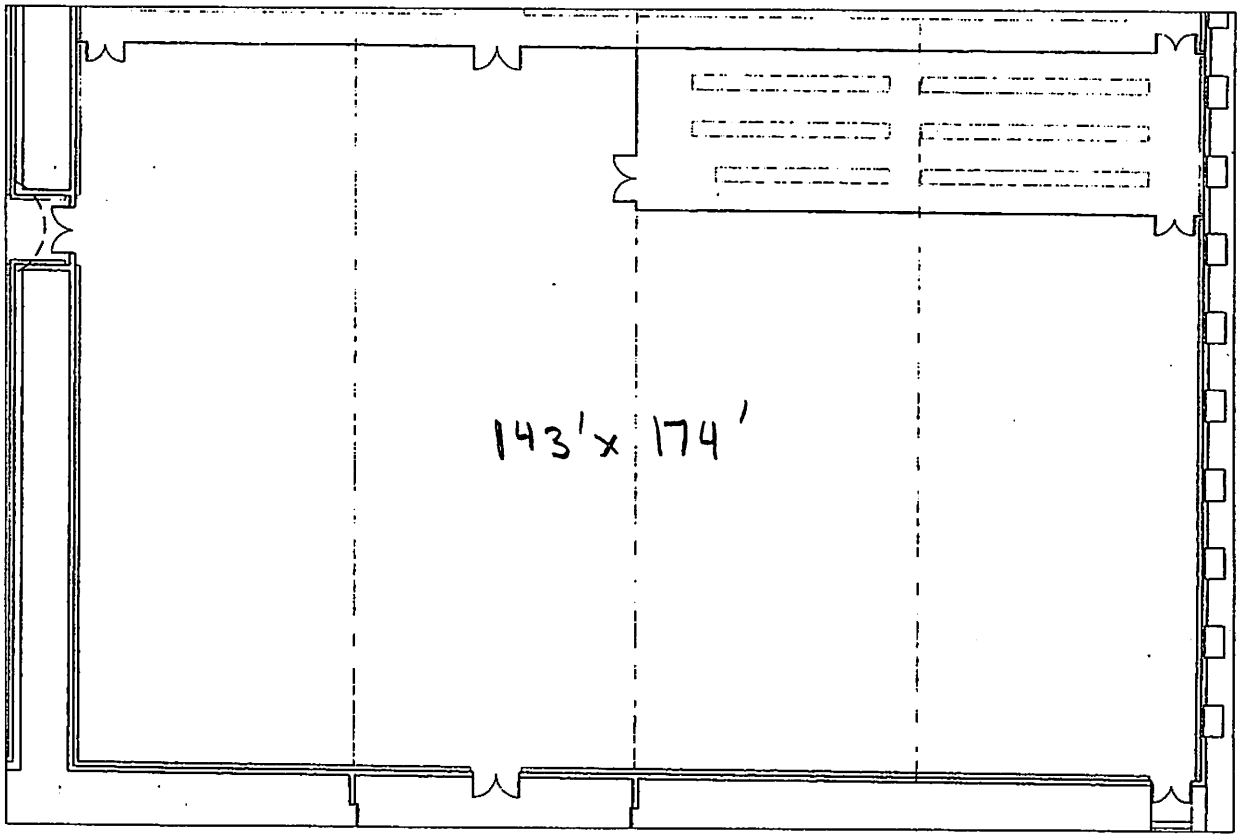

Preparation and Storage Area

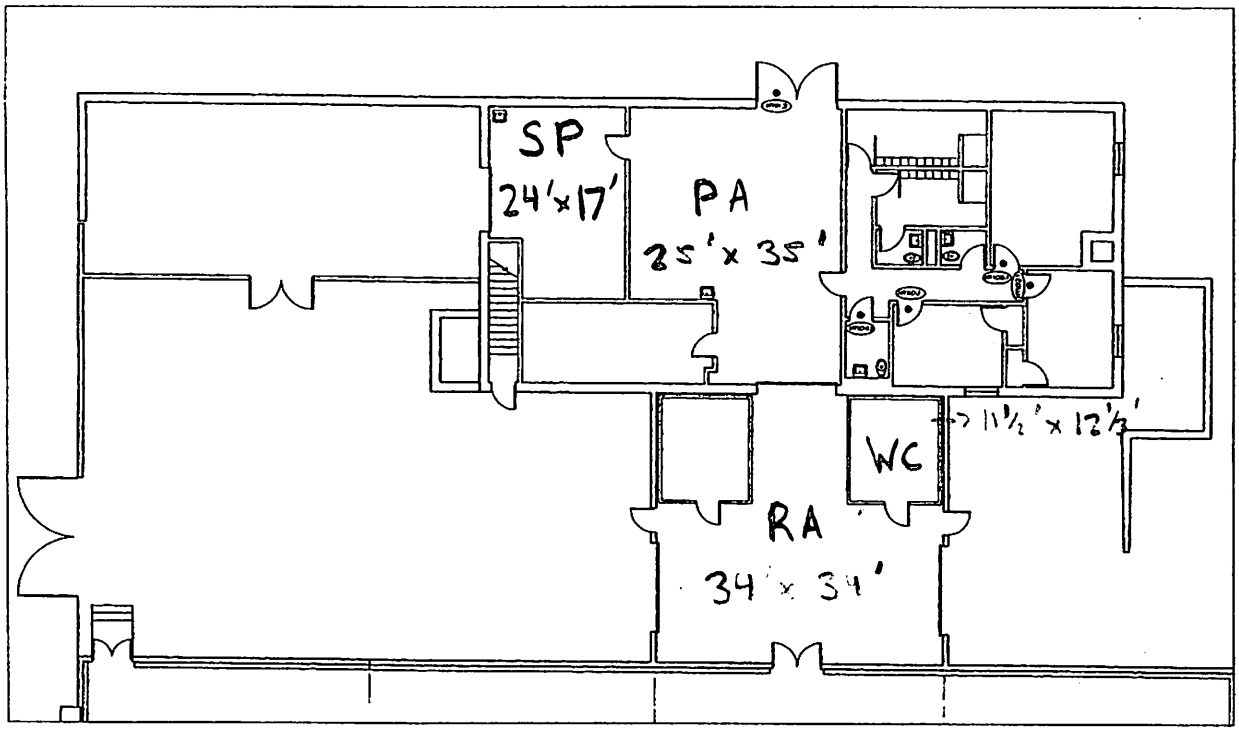

Legend

PA: Preparation Area
WC: Walk-in Cooler
SP: Storage Space
RA: Receiving Area