

**Forman Sign Company
10447 Drummond Road
Philadelphia, PA 19154
215-827-6500
215-827-6501 FAX**

May 5, 2022

Philadelphia Art Commission
One Parkway
1515 Arch Street, 13th Floor
Philadelphia, PA 19102
Attn: Beige Berryman
215-683-2095

Re: Brooklinen
1703 Walnut St.

Proposed: One 52"x36" double-faced non-illuminated projecting sign. Aluminum mounting structure with painted ACM face panels and 3mm thick white copy. 44-3/4" overall projection from façade, minimum 10'3" clearance to grade.

Thank you,


Sharon Brandt

Brookline – 1703 Walnut St.

These photos have not been manipulated in any way on a computer



Full front elevation



Close-up view of storefront



Building to left



Building to right



Looking down Walnut St. to left



Looking down Walnut St. to right



Looking across Walnut St.

Moravian St.

↑
North

1703 WALNUT ST.

17th St.

15'
Sideback

Proposed 52" x 36" double-faced
non-illum projecting sign

Previously approved
8" x 3'11 3/4" non-illum
letters

Walnut St.

N.T.S.




Previously-approved non-illum
letters

Proposed blade sign

Brookline
1703 Walnut St
Philadelphia, PA 19103

FRONT ELEVATION WITH SIGN

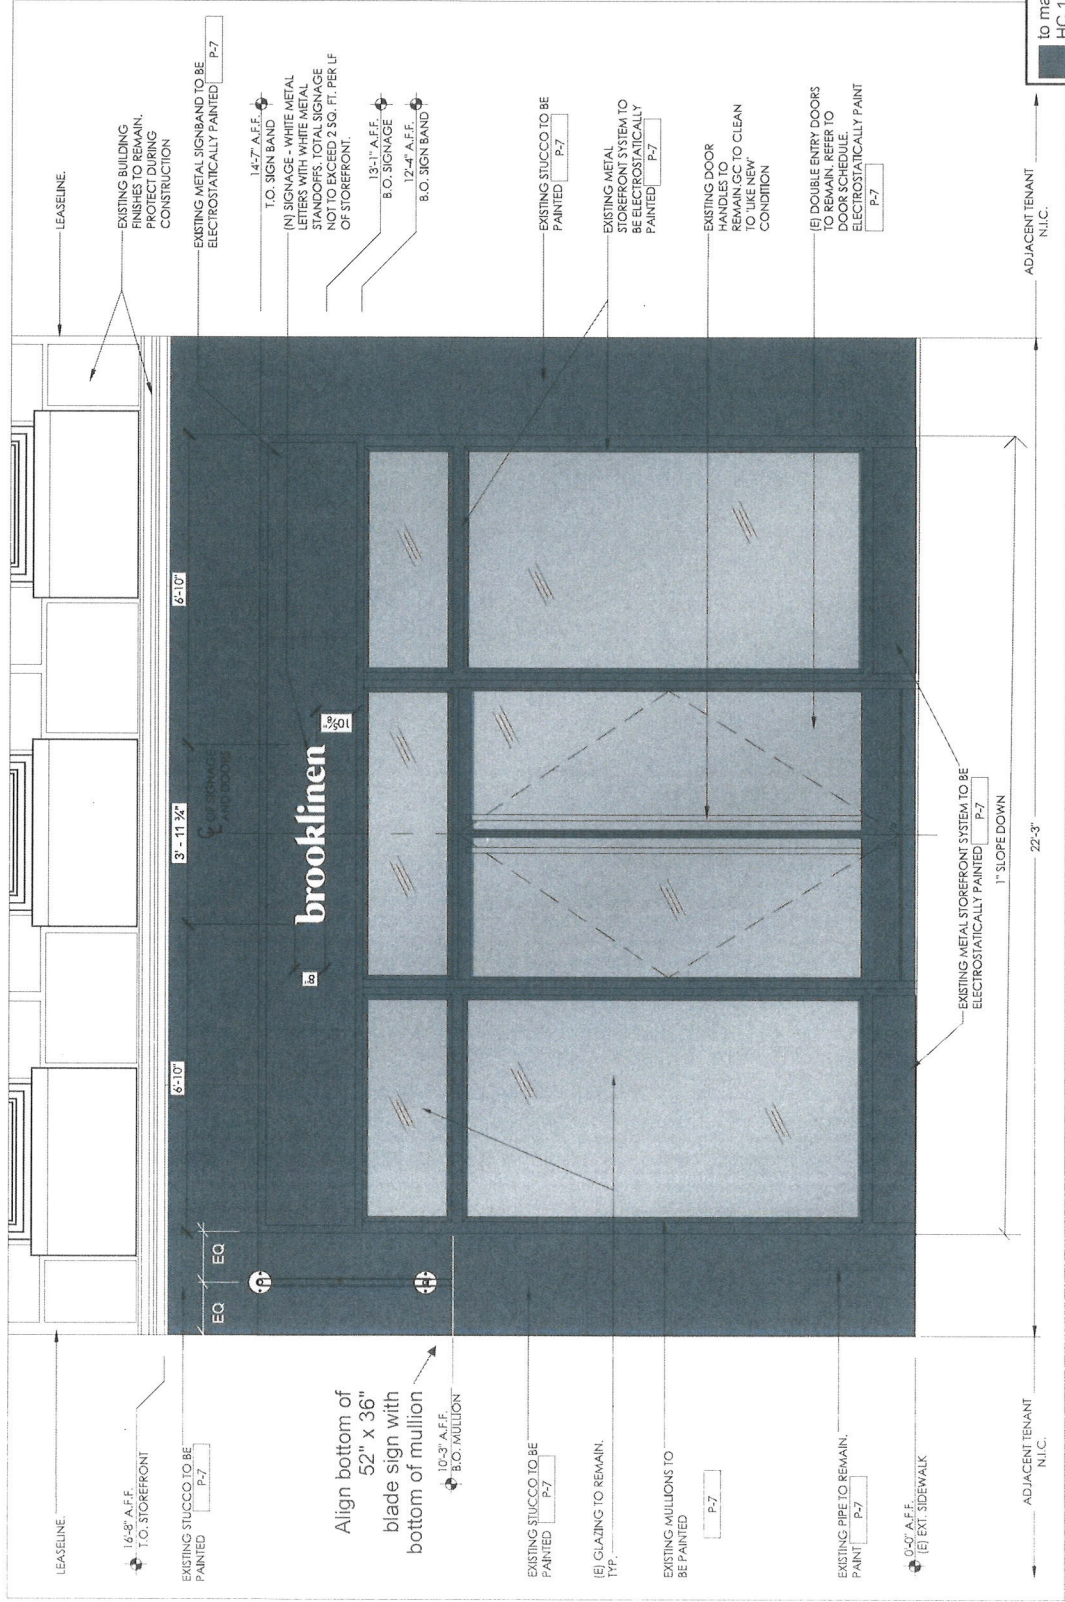

brooklinen

LOCATION: 1703 Walnut St.
Philadelphia, PA 19103

SCALE: 3/8" = 1' - 0"

PG: 1 of 3
DRAWN BY: ebf

DATE: 3/8/22
3/10/22
5/2/22

215-827-4500 • 215-827-4501 fax
387-7171 for eplans@fbli.com
©2022 Forman Signs Inc. All Rights Reserved. No reproduction or reuse of any part of this drawing is permitted without the written consent of Forman Signs Inc.

forman signs
10447 Drummond Rd. Philadelphia, PA 19154

SIGN DETAILS


1/2" thick flat cut out aluminum letters
pin mounted to wall - letters painted white

DETAIL VIEW

31 - 11 3/4"

Technical drawing of a label with the text "brooklinen". The label has a height of 10 cm and a width of 8 cm. The text is centered and rendered in a stylized, outlined font.

SCALE: 1 1/2" = 1' - 0"

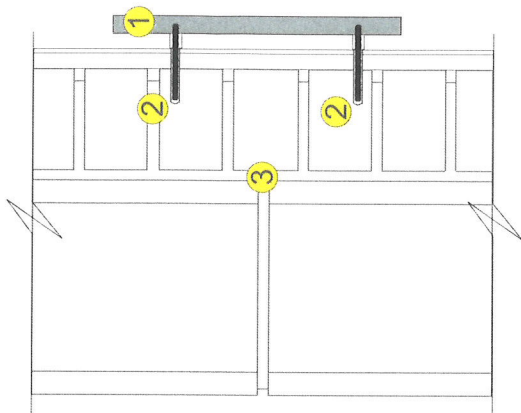

TYPICAL INSTALLATION DETAIL-
ALUMINUM PLATE LETTER

- 1) 1/2" thick aluminum letter drilled & tapped for studs, attached to wall w/ silicone adhesive in holes drilled into wall for studs on letter
- 2) 2 1/2" S/S 10/32 studs w/ spacers minimum of 3) per letter or as required
- 3) Wall with existing metal facade VIF

NOTE: vector artwork required for production

brooklinen

LOCATION: 1703 Walnut St.
Philadelphia, PA 19103

SCALE: as noted

PG:	2 of 3
DRAWN BY	chf

DATE:	3/8/22
	3/10/22
	5/2/22



215-827-6500 • 215-827-6501 fax
berryj@formesign.com



forman signs

BLADE SIGN DETAILS

SCALE: 1 1/2" = 1' - 0"

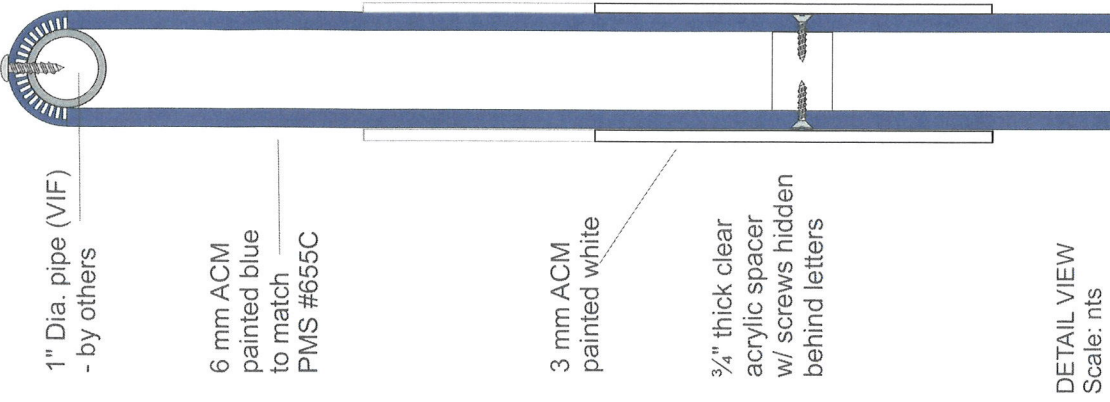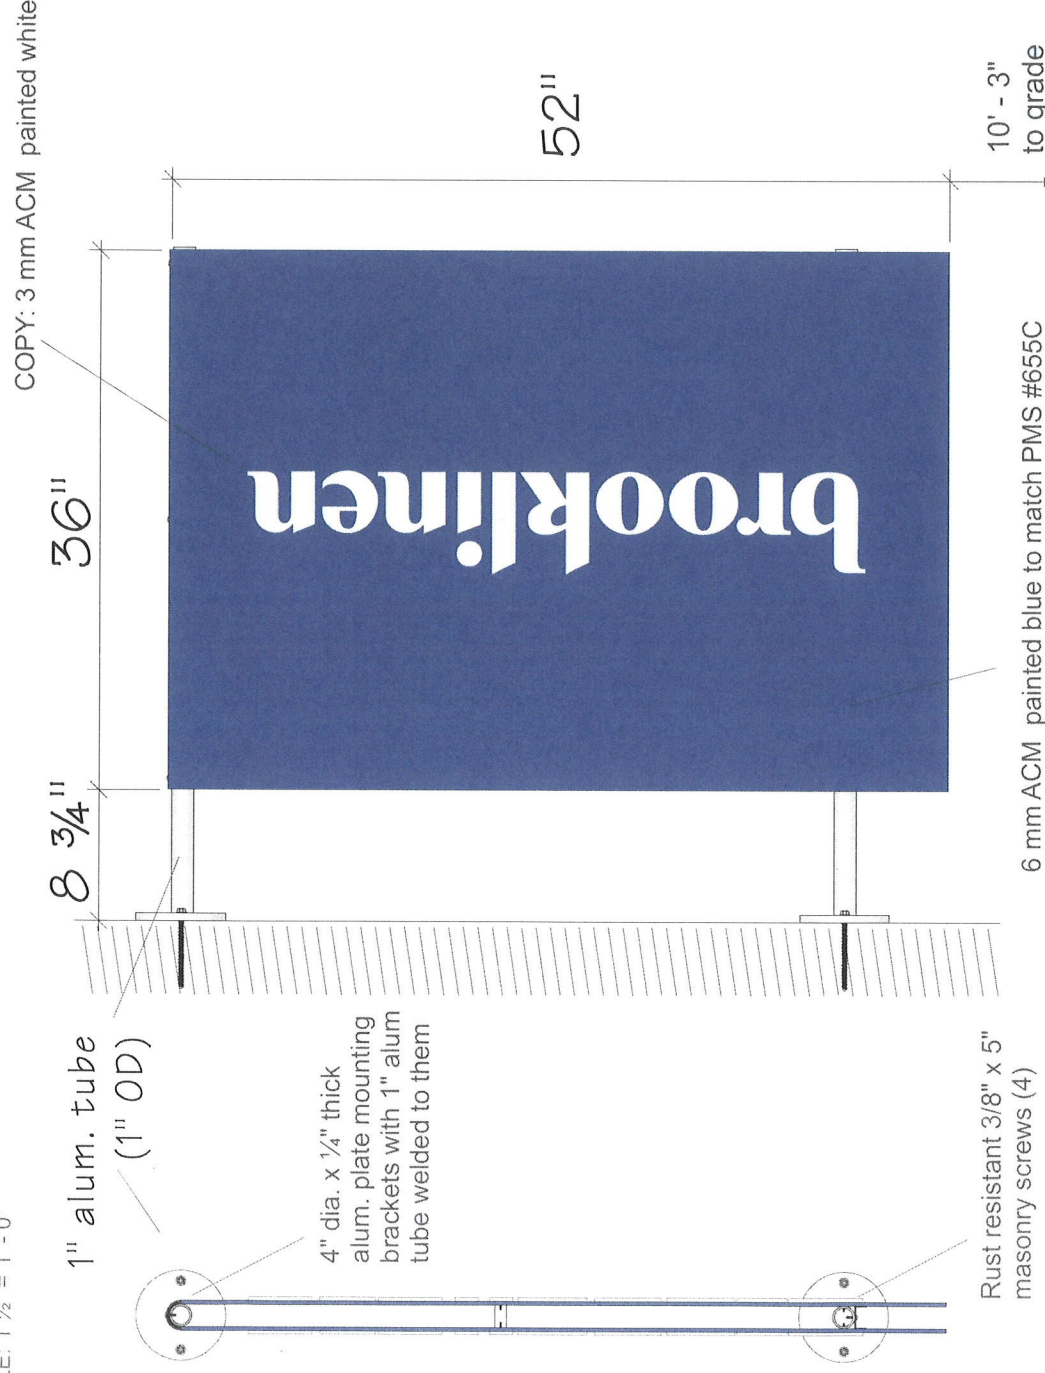

DETAIL VIEW
Scale: nts

brooklinen

LOCATION: 1703 Walnut St.
Philadelphia, PA 19103

SCALE: as noted
PG: 3 of 3
DRAWN BY: ebf

DATE: 3/6/22
3/10/22
5/2/22

215-627-6500 • 215-627-6501 fax
215-627-6502 • 215-627-6503
forman signs
10447 Drummond Rd., Philadelphia, PA 19154