PROJECT INFORMATION

GIANT

GIANT #6549

PROJECT # **94039-1**


PROJECT / SITE ADDRESS:
S. BROADWAY STREET & WASHINGTON AVENUE
PHILADELPHIA, PA 19146

ISSUED DATE: 01.25.24


PERMIT

VICINITY MAP

NOT TO SCALE

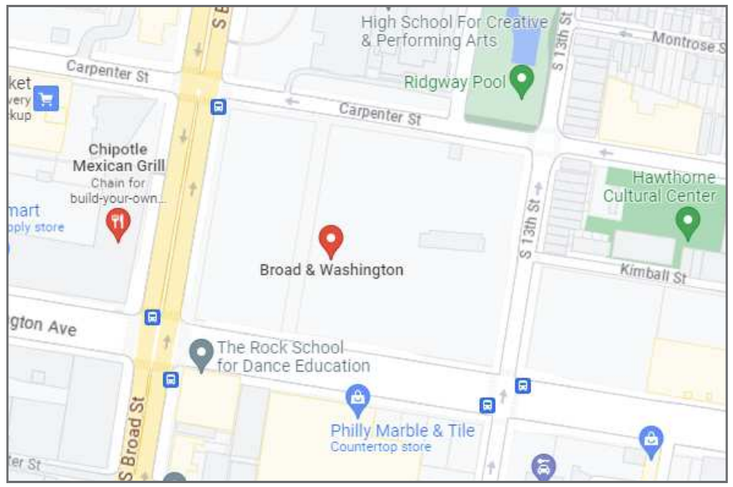

PROJECT PHOTO

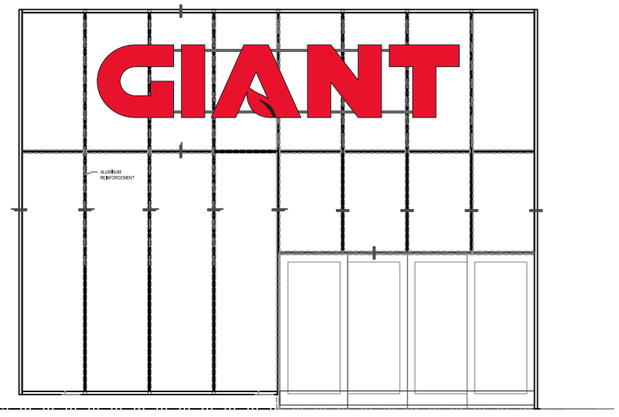

DEPARTMENT APPROVALS / BOL STAMP

SOLUTIONS DESIGN GROUP _____ / _____ INITIAL / DATE

CONSTRUCTION SERVICES _____ / _____ INITIAL / DATE

PROJECT MANAGEMENT _____ / _____ INITIAL / DATE

PRODUCTION _____ / _____ INITIAL / DATE

CONSULTANTS

DRAWING INDEX

SHEET	DESCRIPTION
C-100	COVER SHEET
C-101	DRAWING INDEX - ACTION ITEMS
GN-100	GENERAL NOTES
GN-101	GENERAL NOTES
S-100	MOUNTING BRACKET DETAIL
A-100	BUILDING ELEVATIONS
	BROAD STREET SIGNS
A-101	ELEVATION DETAIL
A-102	ELEVATION DETAIL
A-103	ELEVATION DETAIL
A-104	ELEVATION DETAIL
	CARPENTER STREET SIGN
A-105	ELEVATION DETAIL
A-106	ELEVATION DETAIL
A-107	ELEVATION DETAIL
A-108	SECTION DETAIL (TYP.)
E-100	ELECTRICAL SPECIFICATIONS
E-101	LED LAYOUT

Gable
A VISUAL SOLUTIONS COMPANY.
7440 Fort Smallwood Road
Baltimore, Maryland 21226
800.854.0568

PROJECT TITLE: GIANT #6549		
ORDER TITLE: BUILDING ID SIGNS		
CITY PHILADELPHIA	**COUNTY**	
STATE PA	**CODE ZIP** 19146	
DRAWING DATE 01/24/24	**GABLE REP** APH	**PROJECT MGR.** CCL

ENGINEER OF RECORD SEAL:

ENGINEER OF RECORD SIGNATURE/DATE:

REVISION HISTORY

NO.	DATE	PREV DRWG	DESCRIPTION

All designs indicated in these drawings are the property of Gable. All copyrights reserved. No copies, transmissions, reproductions or electronic manipulation of any portion of these drawings in whole or in part are to be made without the express written permission of Gable.

PRODUCT TYPE:
ILLUMINATED CHANNEL LETTERS

DRAWING TYPE:
COVER PAGE


PROJECT NO.	TASK NO.	QTY.
94039-1	250678	-

DWG. NO.	SHEET
14814LC	C-100

1 CHANNEL LETTERS - ENLARGED

SCALE: NTS



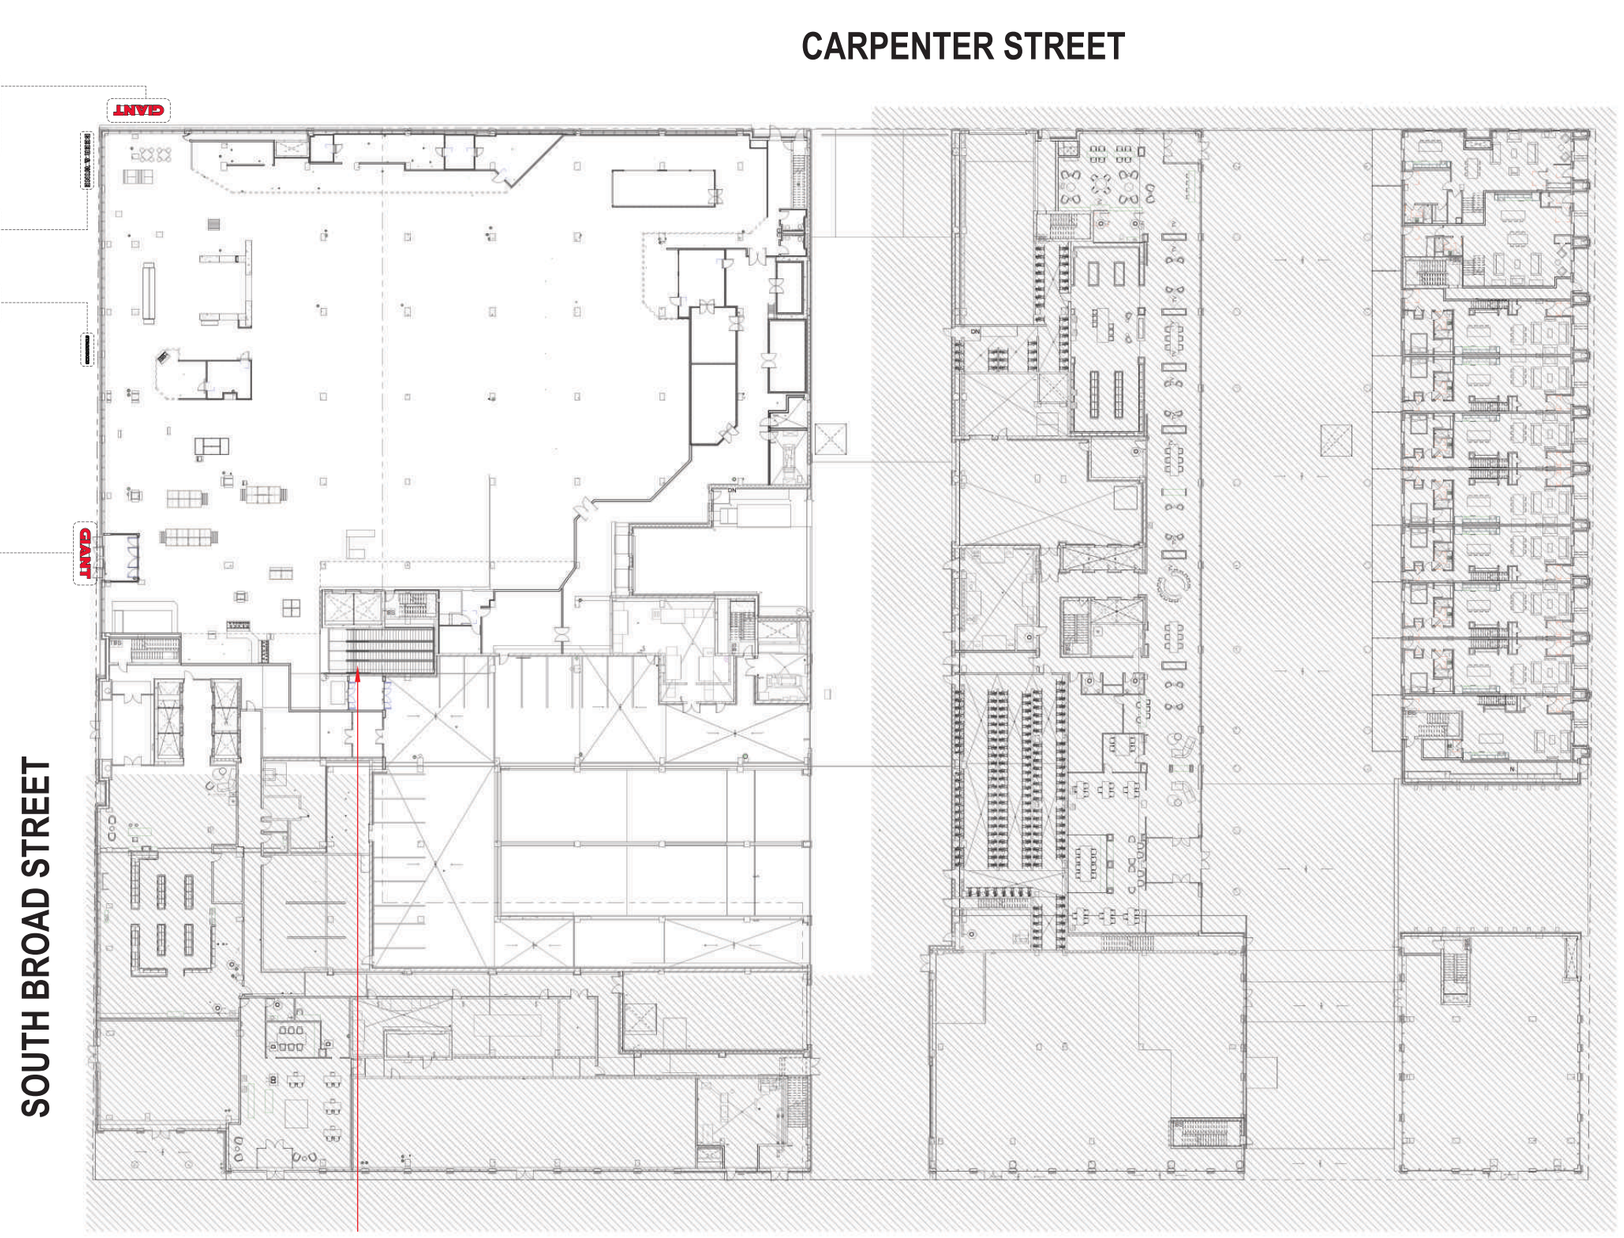

2 PLAN VIEW - SIGN PLACEMENT

SCALE: NTS

Gable

A VISUAL SOLUTIONS COMPANY.

7440 Fort Smallwood Road
Baltimore, Maryland 21226
800.854.0568

PROJECT TITLE: GIANT #6549		
ORDER TITLE: BUILDING ID SIGNS		
CITY PHILADELPHIA	**COUNTY**	
STATE PA	**CODE ZIP** 19146	
DRAWING DATE 01/24/24	**GABLE REP** APH	**PROJECT MGR.** CCL

ENGINEER OF RECORD SEAL:

ENGINEER OF RECORD SIGNATURE/DATE:

REVISION HISTORY

NO.	DATE	PREV DRWG	DESCRIPTION


All designs indicated in these drawings are the property of Gable. All copyrights reserved. No copies, transmissions, reproductions or electronic manipulation of any portion of these drawings in whole or in part are to be made without the express written permission of Gable.

PRODUCT TYPE: BUILDING PLAN VIEW

DRAWING TYPE: GENERAL NOTES

PROJECT NO.	TASK NO.	QTY.
94039-1	250678	-

DWG. NO.	SHEET
14814LC	GN-102

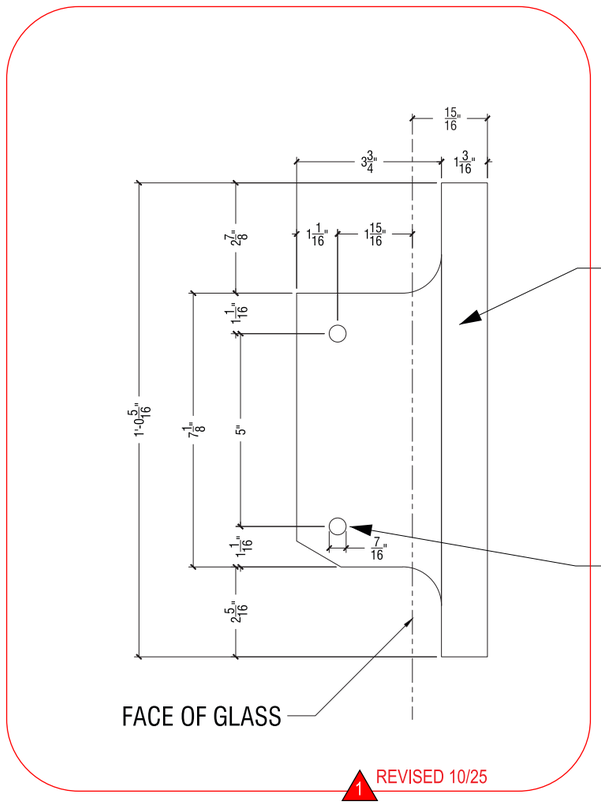

FIN PLATE PROVIDED BY OTHERS; 6000 SERIES ALUM.;
APPROX. 1/2" THK.; WEIGHT RATING PER
PLATE = 1654 LBS. MAX. VERTICAL LOAD


PROVIDED FIN PLATE, CUT DOWN,
& INSTALLED BT OTHERS; 6000 SERIES ALUM.;
APPROX. 1/2" THK.
TOTAL QTY: (28)
*SEE FOLLOWING ELEVATION SHEETS FOR
QUANTITY BREAKDOWN*

7/16" DIA. PRE-DRILLED HOLES BY OTHERS
FOR ATTACHMENT; QTY: 2 PER PLATE

1 REVISED 10/25

1 MODIFIED FIN PLATE DETAIL (REVISED)

SCALE: 3"= 1'-0"

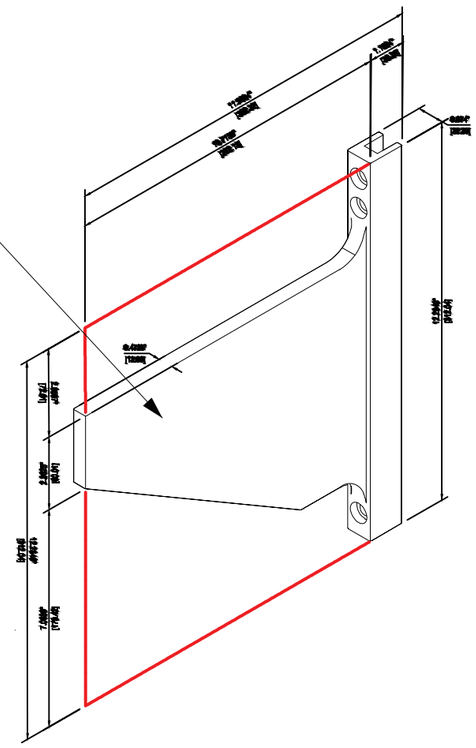

2 ORIGINAL FIN PLATE DESIGN

SCALE: N.T.S.

Gable
A VISUAL SOLUTIONS COMPANY.
7440 Fort Smallwood Road
Baltimore, Maryland 21226
800.854.0568

PROJECT TITLE: GIANT #6549		
ORDER TITLE: BUILDING ID SIGNS		
CITY PHILADELPHIA	**COUNTY**	
STATE PA	**CODE ZIP** 19146	
DRAWING DATE 01/24/24	**GABLE REP** APH	**PROJECT MGR.** CCL

ENGINEER OF RECORD SEAL:

ENGINEER OF RECORD SIGNATURE/DATE:

REVISION HISTORY

NO.	DATE	PREV DRWG	DESCRIPTION


All designs indicated in these drawings are the property of Gable.
All copyrights reserved. No copies, transmissions, reproductions or electronic manipulation of any portion of these drawings in whole or in part are to be made without the express written permission of Gable.

PRODUCT TYPE:
ILLUMINATED CHANNEL LETTERS

DRAWING TYPE:
MOUNTING BRACKET DETAIL

PROJECT NO.	TASK NO.	QTY.
94039-1	250678	28

DWG. NO.	SHEET
14814LC	S-100

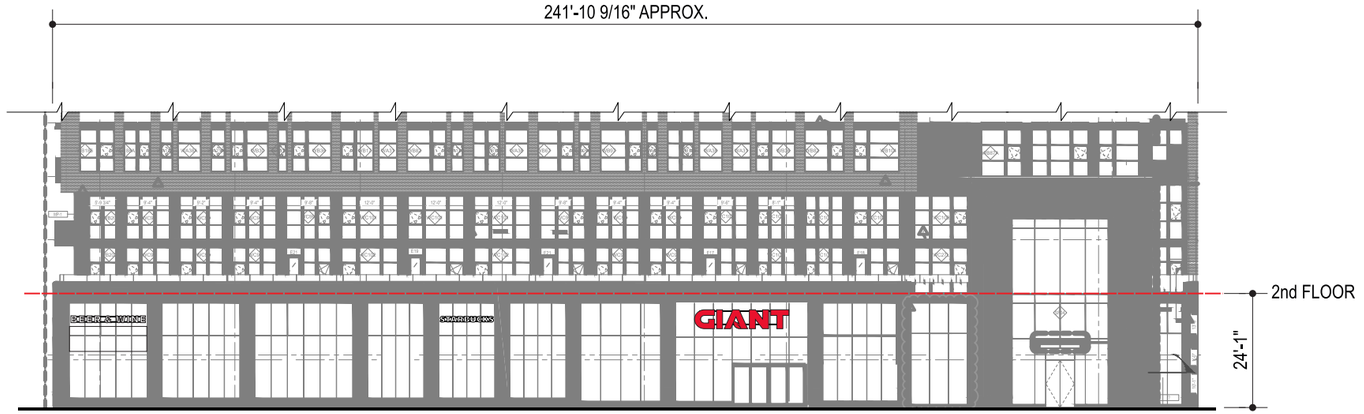

1 SOUTH BROAD STREET ELEVATION (PARTIAL)

SCALE: 1/32"= 1'-0"



2 NIGHT VIEWS


SCALE: NTS



3 SOUTH BROAD STREET RENDERING (SUBMITTED 01/32/22)

SCALE: NTS

MATERIAL / COLOR KEY

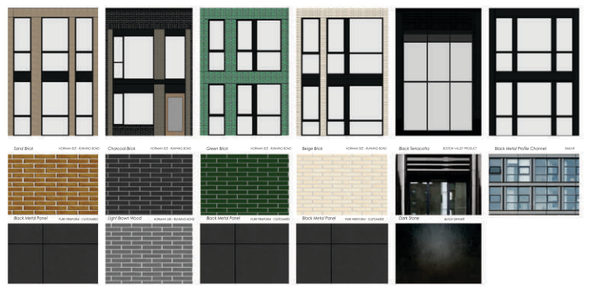

Gable
A VISUAL SOLUTIONS COMPANY.
7440 Fort Smallwood Road
Baltimore, Maryland 21226
800.854.0568

PROJECT TITLE: GIANT #6549

ORDER TITLE: BUILDING ID SIGNS

CITY	COUNTY
PHILADELPHIA	
STATE	**CODE ZIP**
PA	19146

DRAWING DATE	GABLE REP	PROJECT MGR.
01/24/24	APH	CCL

ENGINEER OF RECORD SEAL:

ENGINEER OF RECORD SIGNATURE/DATE:

REVISION HISTORY

NO.	DATE	PREV DRWG	DESCRIPTION


All designs indicated in these drawings are the property of Gable. All copyrights reserved. No copies, transmissions, reproductions or electronic manipulation of any portion of these drawings in whole or in part are to be made without the express written permission of Gable.

PRODUCT TYPE: ELEVATIONS

DRAWING TYPE: BUILDING ELEVATIONS

PROJECT NO.	TASK NO.	QTY.
94039-1	250678	1 OF EACH

DWG. NO.	SHEET
14814LC	A-100

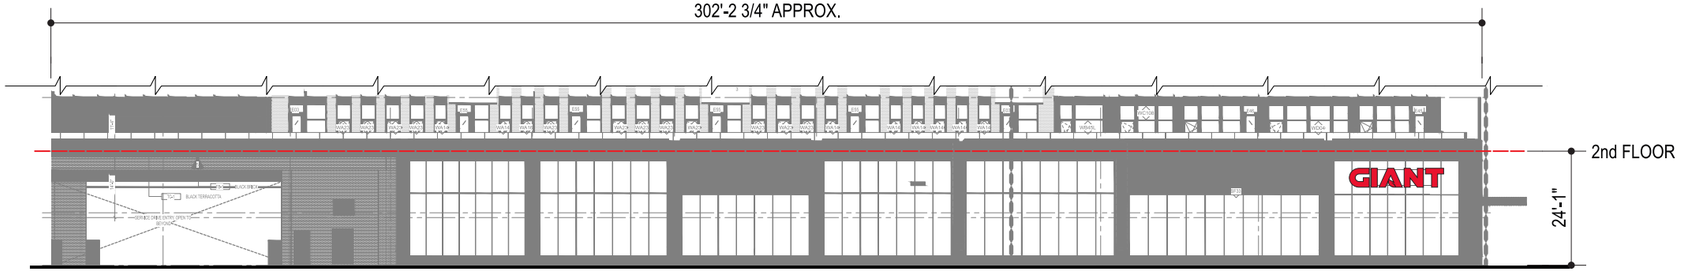

1 CARPENTER STREET ELEVATION (PARTIAL)

SCALE: 1/32"= 1'-0"



2 NIGHT VIEW


SCALE: NTS



3 CARPENTER STREET RENDERING (SUBMITTED 01/31/22)

SCALE: NTS

MATERIAL / COLOR KEY

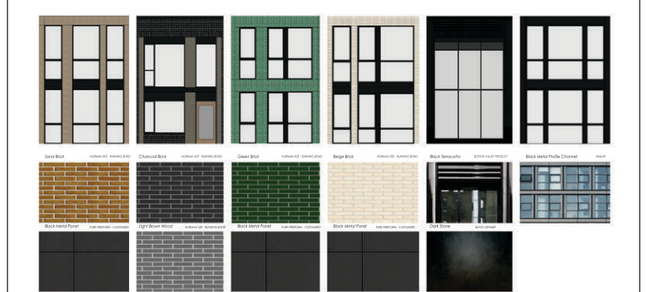

Gable
A VISUAL SOLUTIONS COMPANY.
7440 Fort Smallwood Road
Baltimore, Maryland 21226
800.854.0568

PROJECT TITLE: GIANT #6549		
ORDER TITLE: BUILDING ID SIGNS		
CITY PHILADELPHIA	**COUNTY**	
STATE PA	**CODE ZIP** 19146	
DRAWING DATE 01/24/24	**GABLE REP** APH	**PROJECT MGR.** CCL

ENGINEER OF RECORD SEAL:

ENGINEER OF RECORD SIGNATURE/DATE:

REVISION HISTORY

NO.	DATE	PREV DRWG	DESCRIPTION


All designs indicated in these drawings are the property of Gable.
All copyrights reserved. No copies, transmissions, reproductions or electronic manipulation of any portion of these drawings in whole or in part are to be made without the express written permission of Gable.

PRODUCT TYPE: ELEVTIONS

DRAWING TYPE: BUILDING ELEVATIONS


PROJECT NO.	TASK NO.	QTY.
94039-1	250678	1

DWG. NO.	SHEET
14814LC	A-101

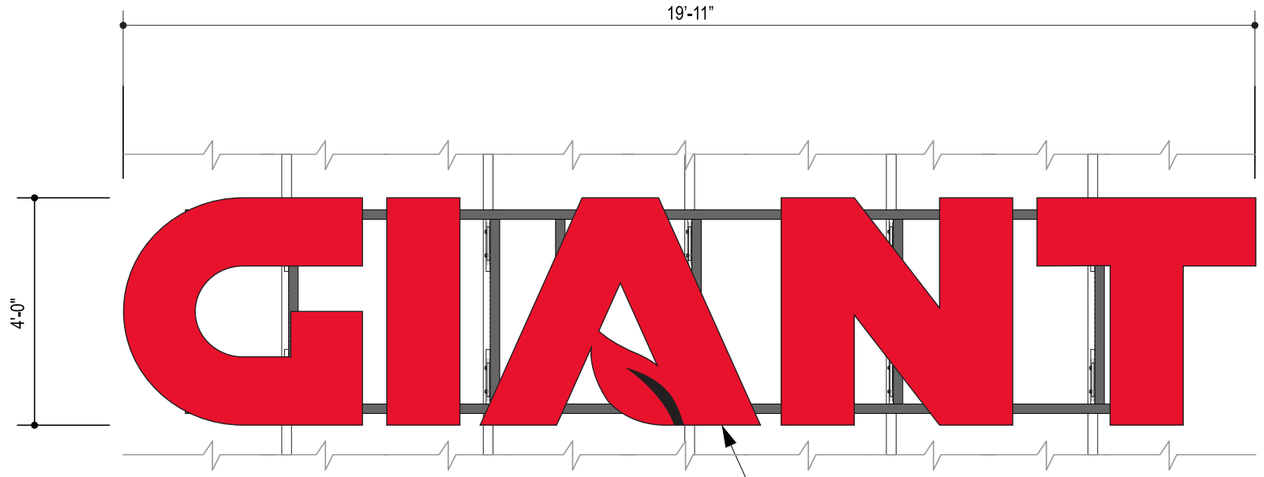


1 ELEVATION DETAIL 79.66 SQ.FT.

SCALE: 3/8" = 1'-0"

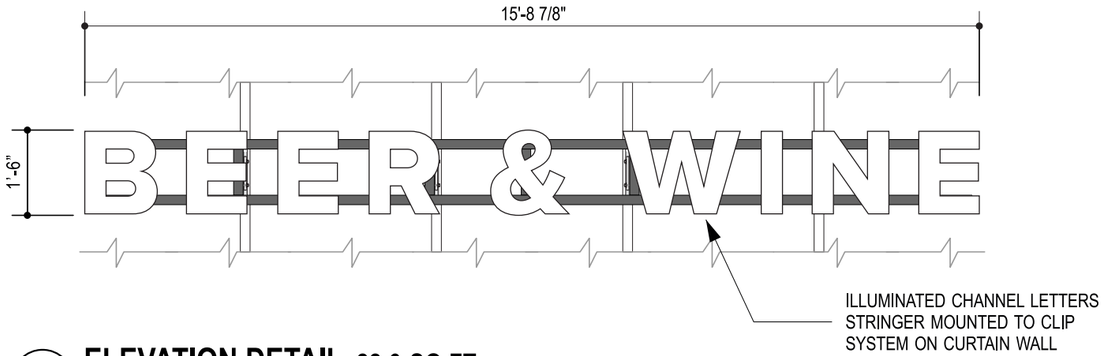

2 ELEVATION DETAIL 22.6 SQ.FT.

SCALE: 3/8" = 1'-0"

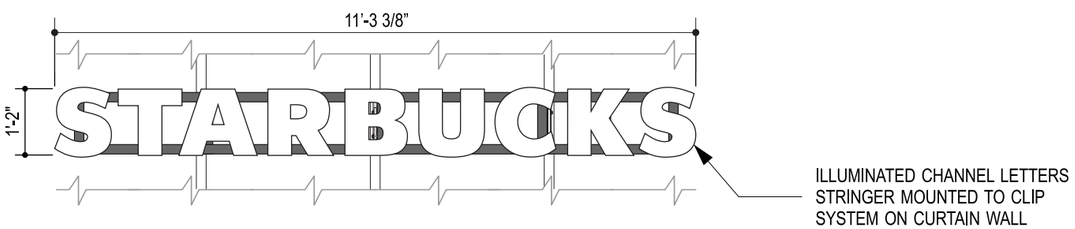

3 ELEVATION DETAIL 13.16 SQ.FT.

SCALE: 3/8" = 1'-0"

WEIGHT (LBS)	
ITEMS	**WEIGHTS (LBS.)**
GIANT	190 LBS.
BEER & WINE	70 LBS.
STARBUCKS	80 LBS.

Gable
A VISUAL SOLUTIONS COMPANY.
7440 Fort Smallwood Road
Baltimore, Maryland 21226
800.854.0568

PROJECT TITLE: GIANT #6549

ORDER TITLE: BUILDING ID SIGNS

CITY	COUNTY
PHILADELPHIA	
STATE	**CODE ZIP**
PA	19146

DRAWING DATE	GABLE REP	PROJECT MGR.
01/24/24	APH	CCL

ENGINEER OF RECORD SEAL:

ENGINEER OF RECORD SIGNATURE/DATE:

REVISION HISTORY

NO.	DATE	PREV DRWG	DESCRIPTION

All designs indicated in these drawings are the property of Gable.
All copyrights reserved. No copies, transmissions, reproductions or electronic manipulation of any portion of these drawings in whole or in part are to be made without the express written permission of Gable.

PRODUCT TYPE: S. BROAD STREET CHANNEL LETTERS

DRAWING TYPE: ELEVATION DETAIL

PROJECT NO.	TASK NO.	QTY.
94039-1	250678	1 OF EACH

DWG. NO.	SHEET
14814LC	A-102



1 SOUTH BROAD STREET ELEVATION

SCALE: 1/16"= 1'-0"

NOTE:


- (4) FIN PLATES REQ'D FOR THIS LOCATION. LAYOUT AND MEASUREMENTS TO BE PROVIDED ON FOLLOWING PAGES


NOTE:


- (3) FIN PLATES REQ'D FOR THIS LOCATION. LAYOUT AND MEASUREMENTS TO BE PROVIDED ON FOLLOWING PAGES

NOTE:

- (10) FIN PLATES REQ'D FOR THIS LOCATION. LAYOUT AND MEASUREMENTS TO BE PROVIDED ON FOLLOWING PAGES

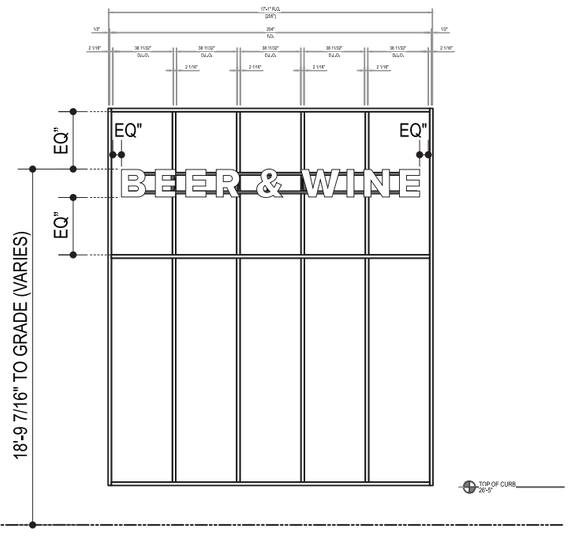

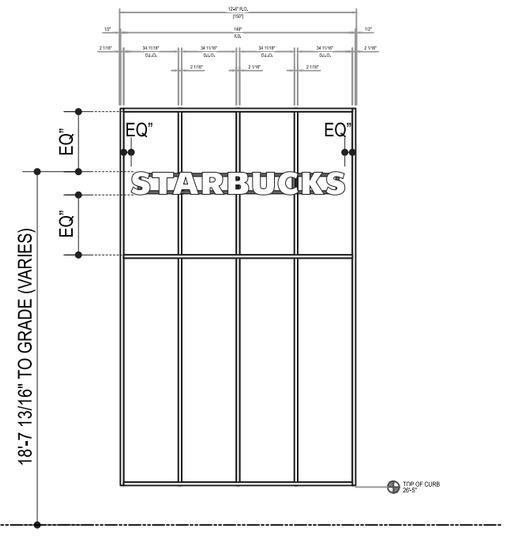

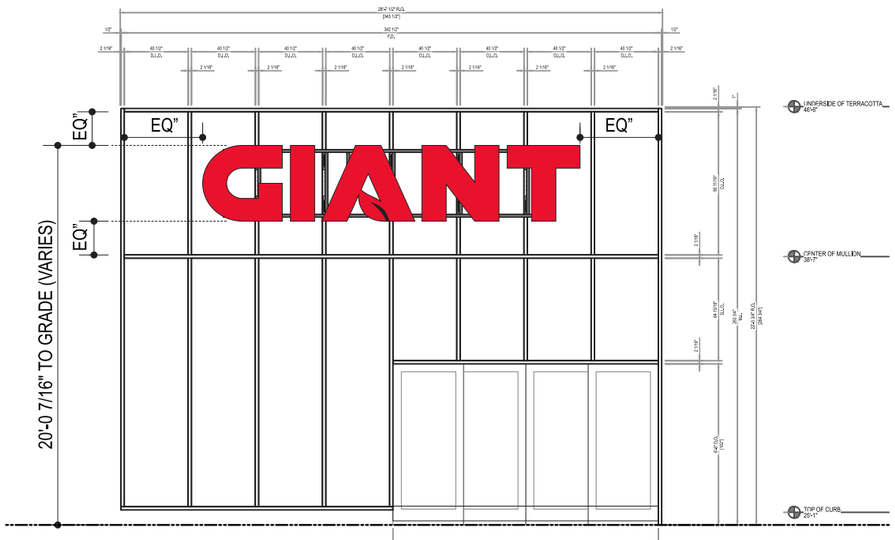

2 SOUTH BROAD STREET ELEVATION

SCALE: 1/8"= 1'-0"

Gable

A VISUAL SOLUTIONS COMPANY.

7440 Fort Smallwood Road
Baltimore, Maryland 21226
800.854.0568

PROJECT TITLE: GIANT #6549		
ORDER TITLE: BUILDING ID SIGNS		
CITY: PHILADELPHIA	COUNTY:	
STATE: PA	CODE ZIP: 19146	
DRAWING DATE: 01/24/24	GABLE REP: APH	PROJECT MGR.: CCL

ENGINEER OF RECORD SEAL:

ENGINEER OF RECORD SIGNATURE/DATE:

REVISION HISTORY

NO.	DATE	PREV DRWG	DESCRIPTION


All designs indicated in these drawings are the property of Gable. All copyrights reserved. No copies, transmissions, reproductions or electronic manipulation of any portion of these drawings in whole or in part are to be made without the express written permission of Gable.

PRODUCT TYPE: S. BROAD STREET CHANNEL LETTERS

DRAWING TYPE: ELEVATION DETAIL


PROJECT NO.	TASK NO.	QTY.
94039-1	250678	1 OF EACH

DWG. NO.	SHEET
14814LC	A-103

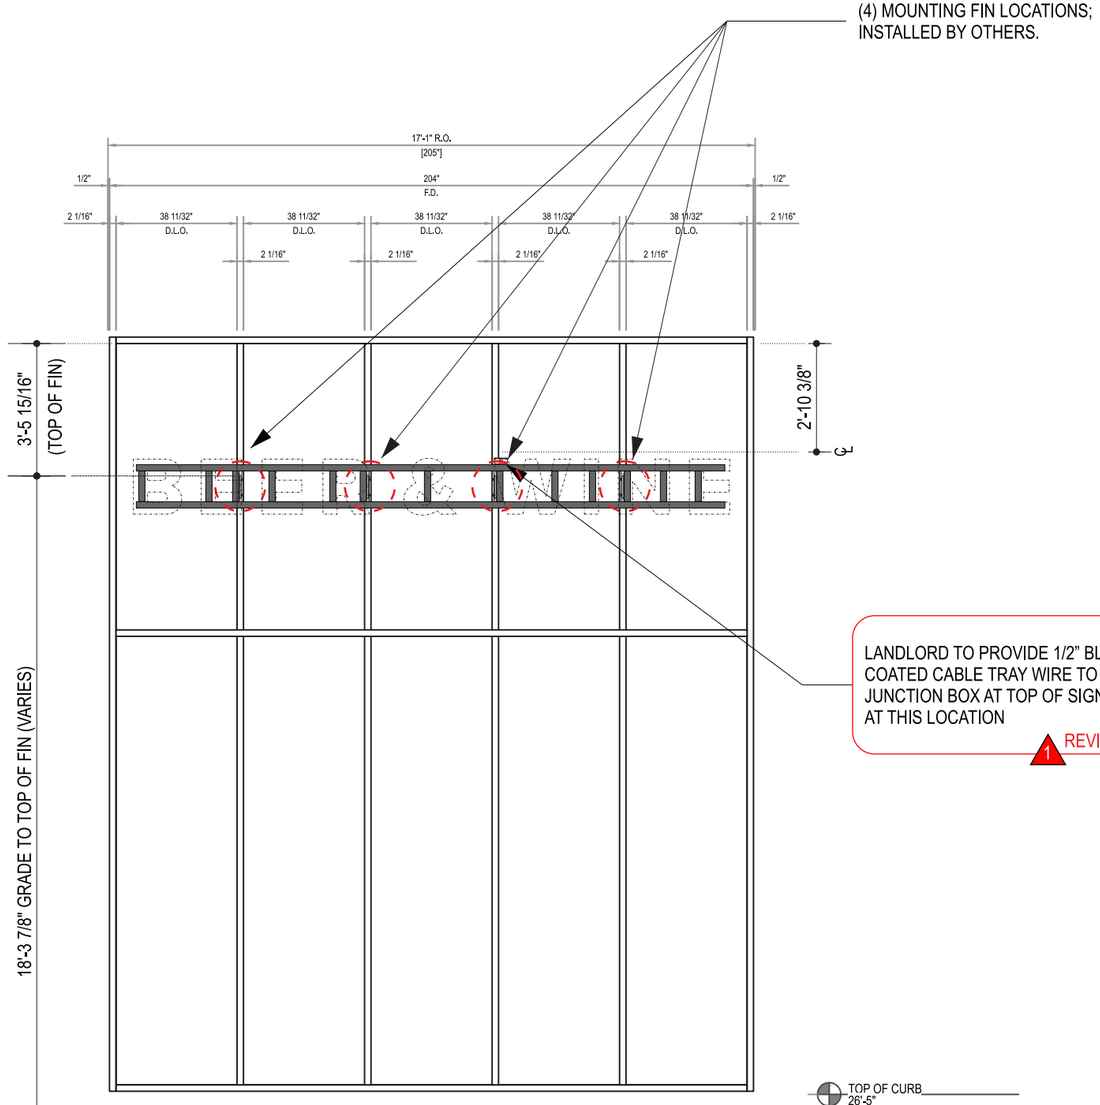


1 SOUTH BROAD STREET ELEVATION

SCALE: 1/4"= 1'-0"

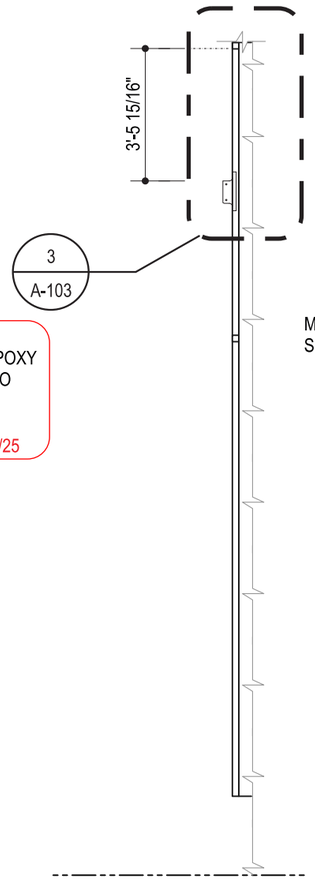

2 SIDE VIEW

SCALE: 1/4"= 1'-0"

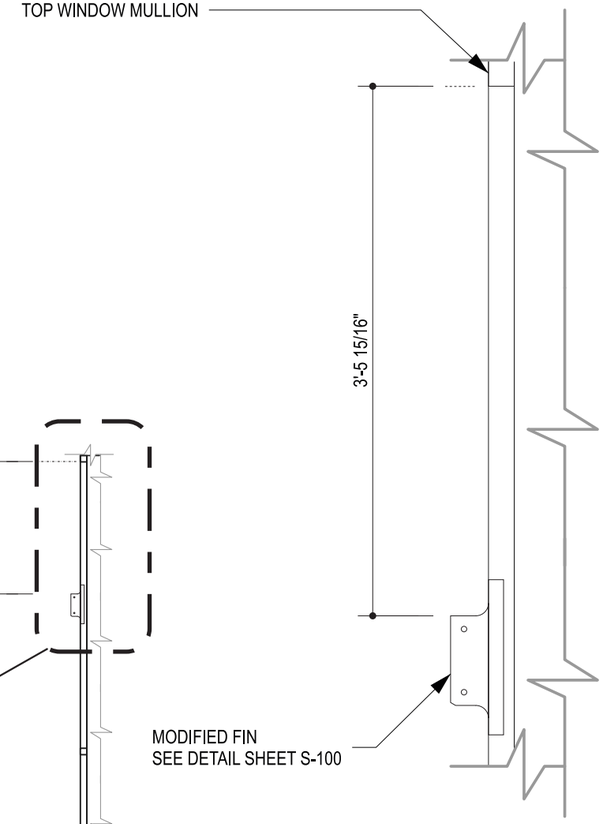

3 SIDE VIEW

SCALE: 1"= 1'-0"

Gable
A VISUAL SOLUTIONS COMPANY.
7440 Fort Smallwood Road
Baltimore, Maryland 21226
800.854.0568

PROJECT TITLE: GIANT #6549		
ORDER TITLE: BUILDING ID SIGNS		
CITY PHILADELPHIA	**COUNTY**	
STATE PA	**CODE ZIP** 19146	
DRAWING DATE 01/24/24	**GABLE REP** APH	**PROJECT MGR.** CCL

ENGINEER OF RECORD SEAL:

ENGINEER OF RECORD SIGNATURE/DATE:

REVISION HISTORY

NO.	DATE	PREV DRWG	DESCRIPTION


All designs indicated in these drawings are the property of Gable.
All copyrights reserved. No copies, transmissions, reproductions or electronic manipulation of any portion of these drawings in whole or in part are to be made without the express written permission of Gable.

PRODUCT TYPE:
S. BROAD STREET
CHANNEL LETTERS

DRAWING TYPE:
ELEVATION DETAIL


PROJECT NO.	TASK NO.	QTY.
94039-1	250678	1

DWG. NO.	SHEET
14814LC	A-104

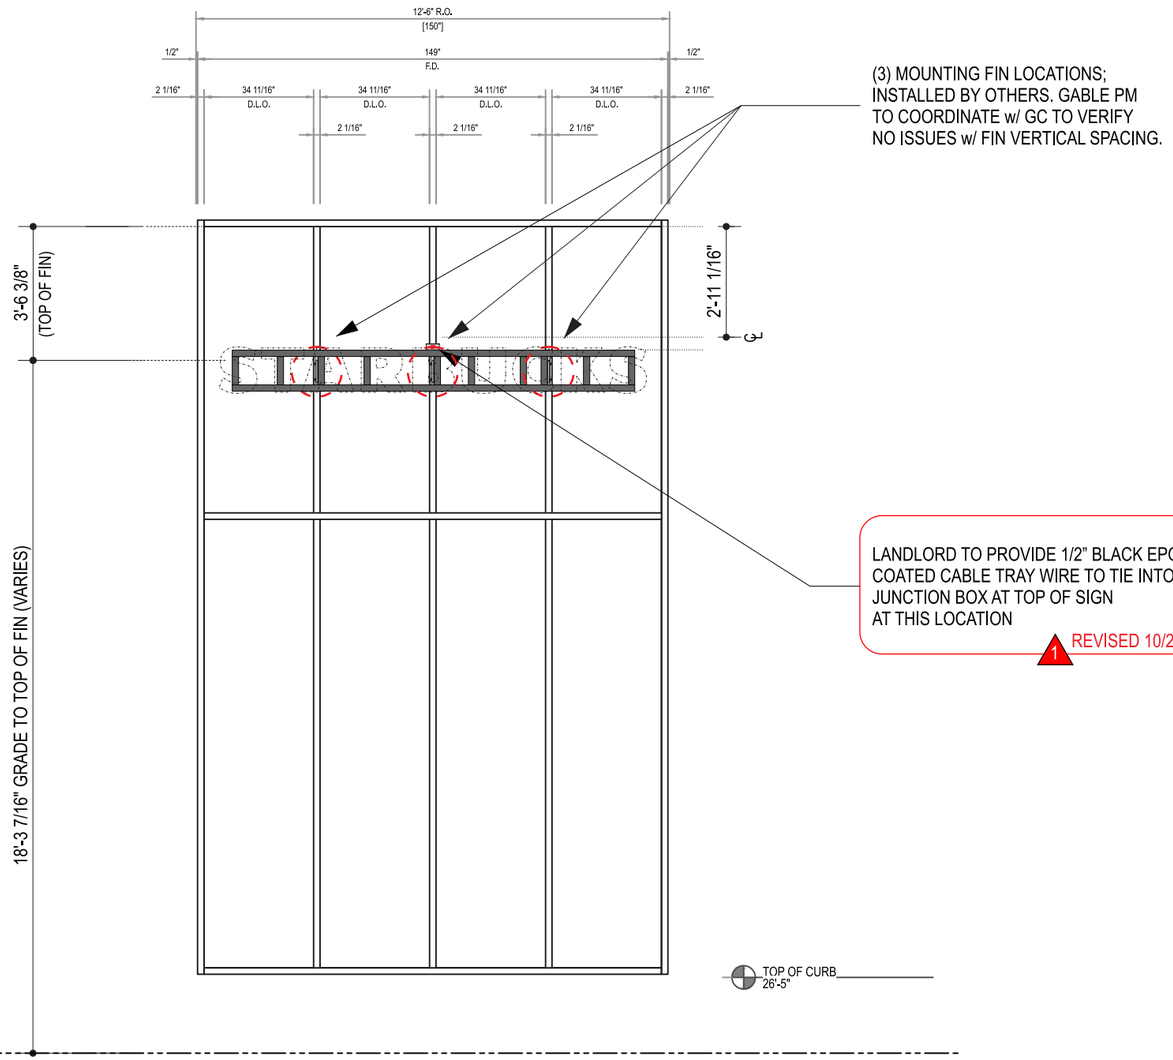


1 SOUTH BROAD STREET ELEVATION

SCALE: 1/4"= 1'-0"

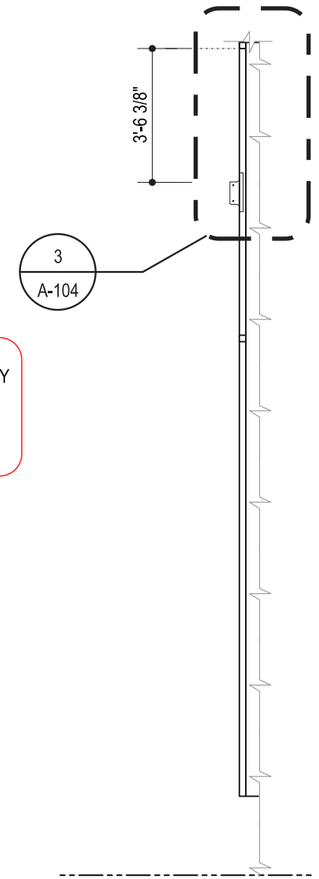

2 SIDE VIEW

SCALE: 1/4"= 1'-0"

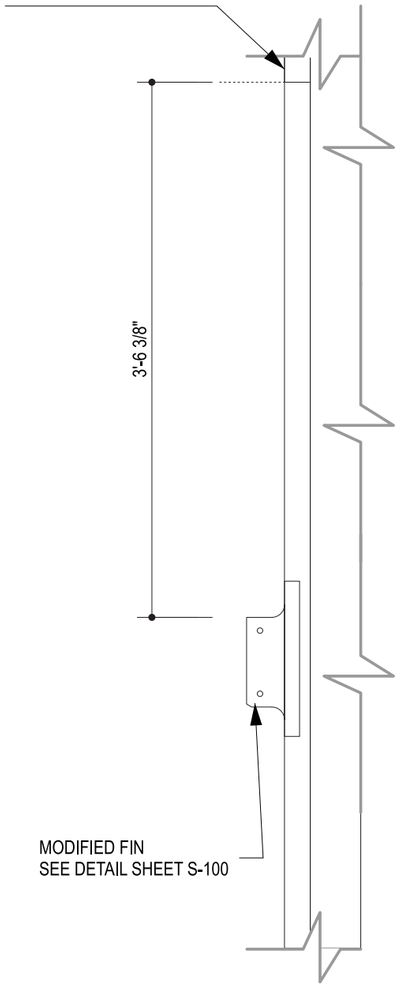

3 SIDE VIEW

SCALE: 1"= 1'-0"

Gable
A VISUAL SOLUTIONS COMPANY.
7440 Fort Smallwood Road
Baltimore, Maryland 21226
800.854.0568

PROJECT TITLE: GIANT #6549		
ORDER TITLE: BUILDING ID SIGNS		
CITY PHILADELPHIA	**COUNTY**	
STATE PA	**CODE ZIP** 19146	
DRAWING DATE 01/24/24	**GABLE REP** APH	**PROJECT MGR.** CCL

ENGINEER OF RECORD SEAL:

ENGINEER OF RECORD SIGNATURE/DATE:

REVISION HISTORY

NO.	DATE	PREV DRWG	DESCRIPTION


All designs indicated in these drawings are the property of Gable. All copyrights reserved. No copies, transmissions, reproductions or electronic manipulation of any portion of these drawings in whole or in part are to be made without the express written permission of Gable.

PRODUCT TYPE:
S. BROAD STREET
CHANNEL LETTERS

DRAWING TYPE:
ELEVATION DETAIL

PROJECT NO.	TASK NO.	QTY.
94039-1	250678	1

DWG. NO.	SHEET
14814LC	A-105

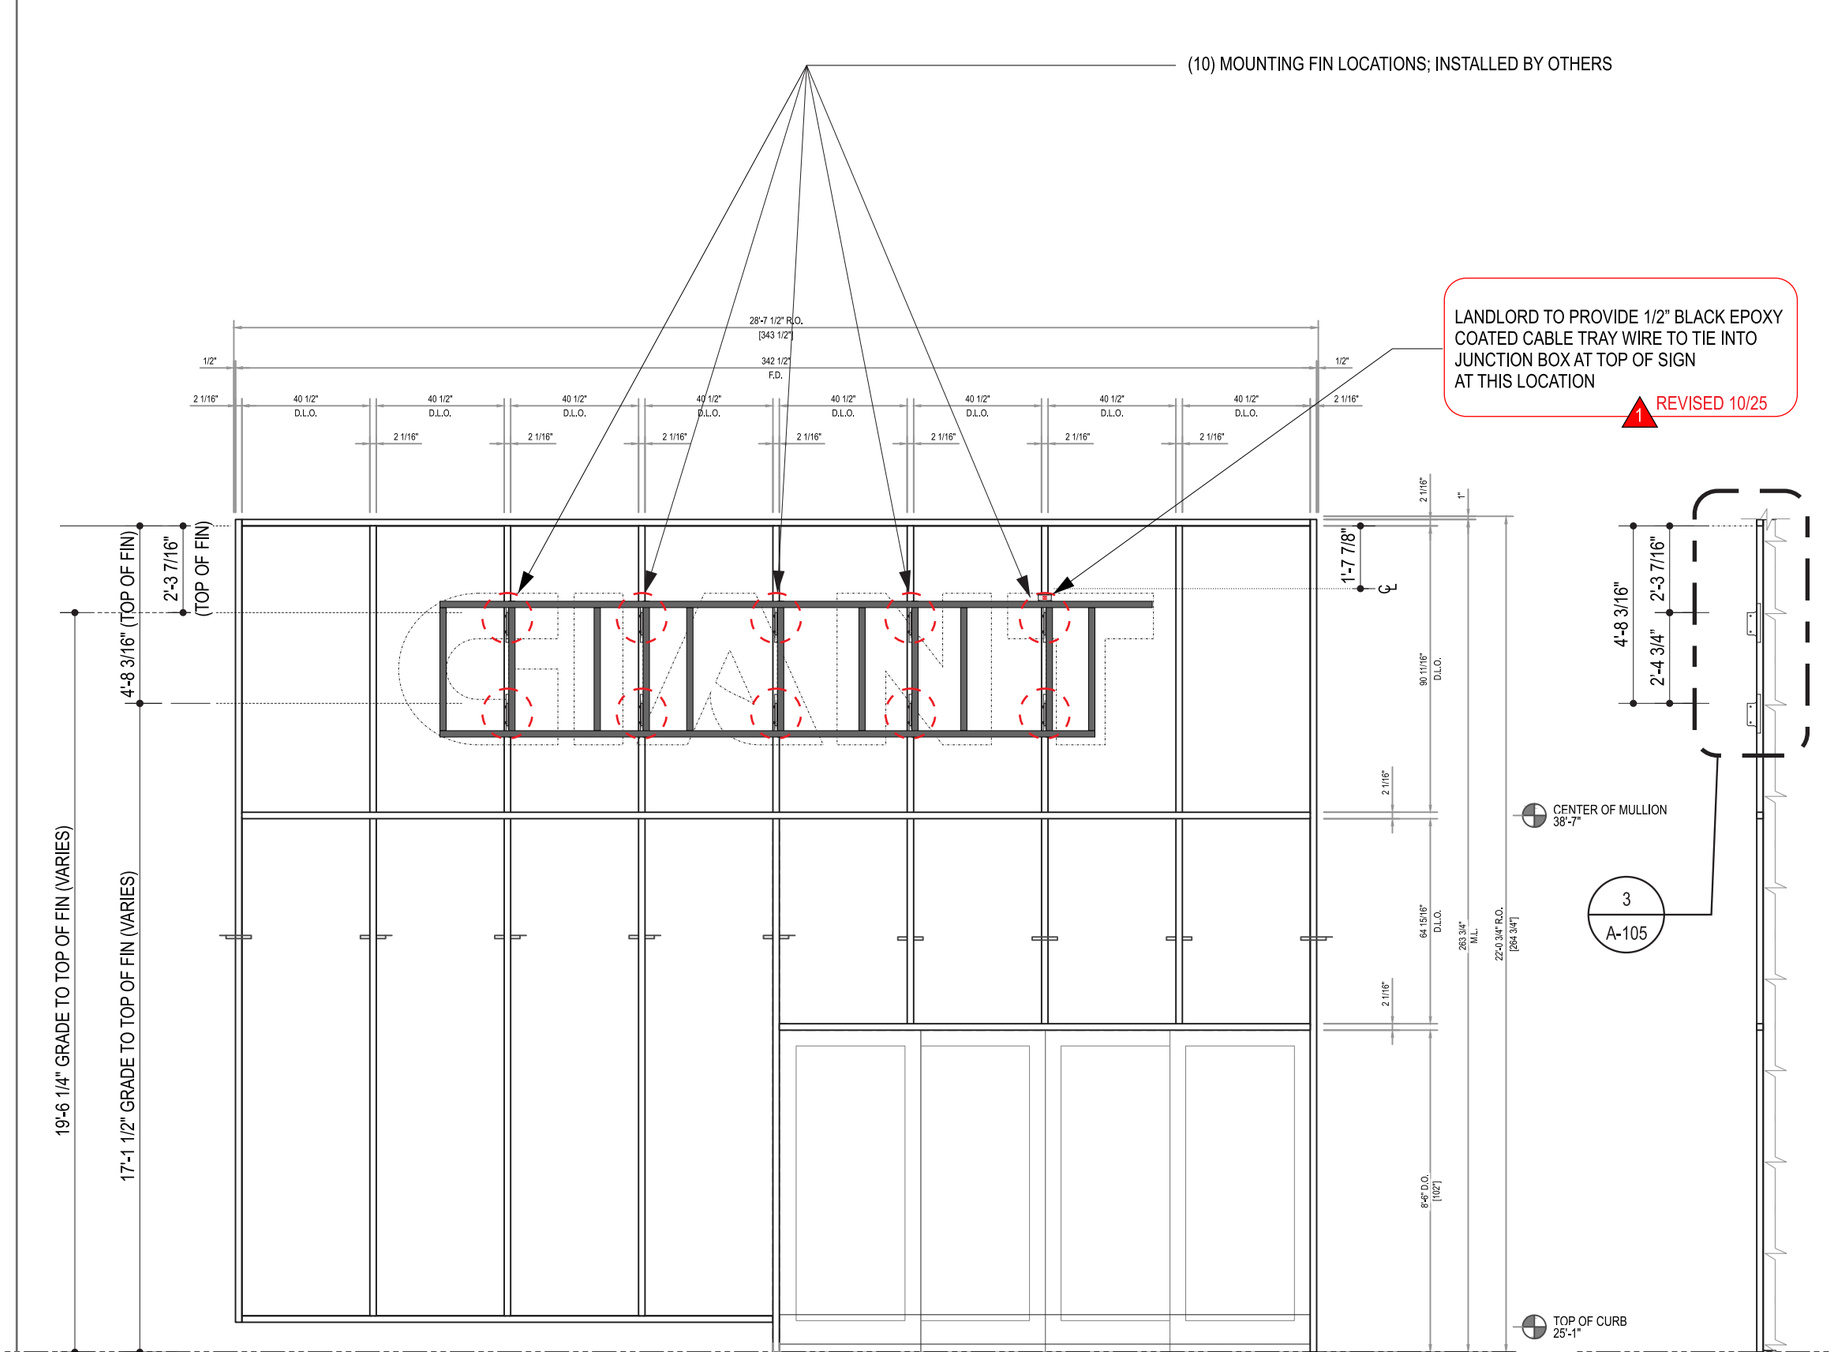

1 SOUTH BROAD STREET ELEVATION

SCALE: 1/4"= 1'-0"

2 SIDE VIEW

SCALE: 1/4"= 1'-0"

3 SIDE VIEW

SCALE: 1"= 1'-0"

A VISUAL SOLUTIONS COMPANY.
7440 Fort Smallwood Road
Baltimore, Maryland 21226
800.854.0568

PROJECT TITLE: GIANT #6549		
ORDER TITLE: BUILDING ID SIGNS		
CITY PHILADELPHIA	**COUNTY**	
STATE PA	**CODE ZIP** 19146	
DRAWING DATE 01/24/24	**GABLE REP** APH	**PROJECT MGR.** CCL

ENGINEER OF RECORD SEAL:

ENGINEER OF RECORD SIGNATURE/DATE:

REVISION HISTORY

NO.	DATE	PREV DRWG	DESCRIPTION


All designs indicated in these drawings are the property of Gable. All copyrights reserved. No copies, transmissions, reproductions or electronic manipulation of any portion of these drawings in whole or in part are to be made without the express written permission of Gable.

PRODUCT TYPE:
S, BROAD STREET
CHANNEL LETTERS

DRAWING TYPE:
ELEVATION DETAIL

PROJECT NO.	TASK NO.	QTY.
94039-1	250678	1

DWG. NO.	SHEET
14814LC	A-106

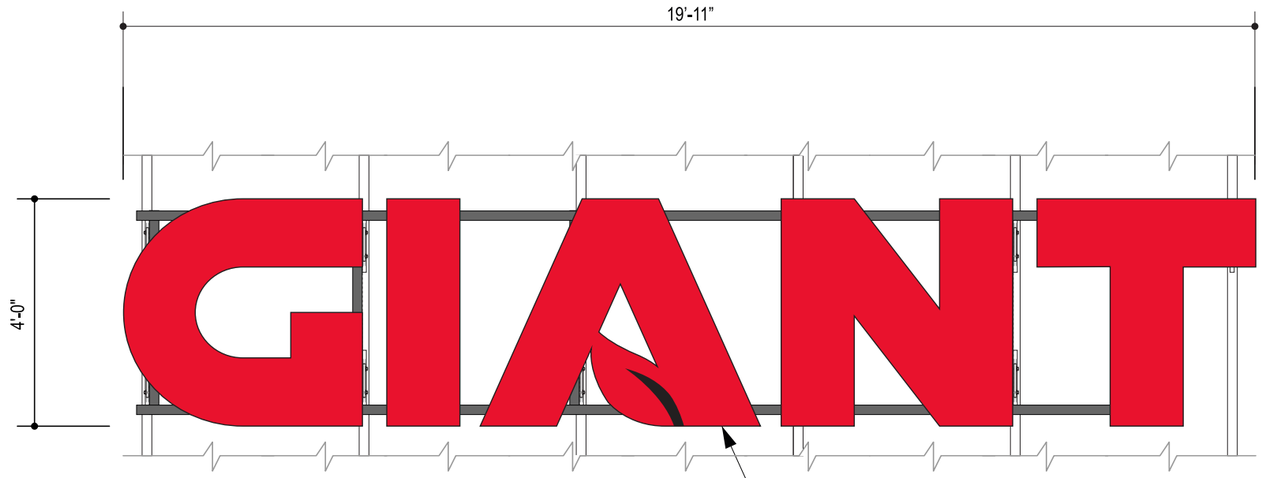

1 **ELEVATION DETAIL** **79.66 SQ.FT.**
SCALE: 3/8" = 1'-0"

WEIGHT (LBS)	
ITEMS	**WEIGHTS (LBS.)**
GIANT	190 LBS.

Gable
A VISUAL SOLUTIONS COMPANY.
7440 Fort Smallwood Road
Baltimore, Maryland 21226
800.854.0568

PROJECT TITLE: GIANT #6549
ORDER TITLE: BUILDING ID SIGNS

CITY	COUNTY
PHILADELPHIA	
STATE	**CODE ZIP**
PA	19146

DRAWING DATE	GABLE REP	PROJECT MGR.
01/24/24	APH	CCL

ENGINEER OF RECORD SEAL:

ENGINEER OF RECORD SIGNATURE/DATE:

REVISION HISTORY

NO.	DATE	PREV DRWG	DESCRIPTION


All designs indicated in these drawings are the property of Gable. All copyrights reserved. No copies, transmissions, reproductions or electronic manipulation of any portion of these drawings in whole or in part are to be made without the express written permission of Gable.

PRODUCT TYPE:
CARPENTER STREET
CHANNEL LETTERS

DRAWING TYPE:
ELEVATION DETAIL


PROJECT NO.	TASK NO.	QTY.
94039-1	250678	1

DWG. NO.	SHEET
14814LC	A-107

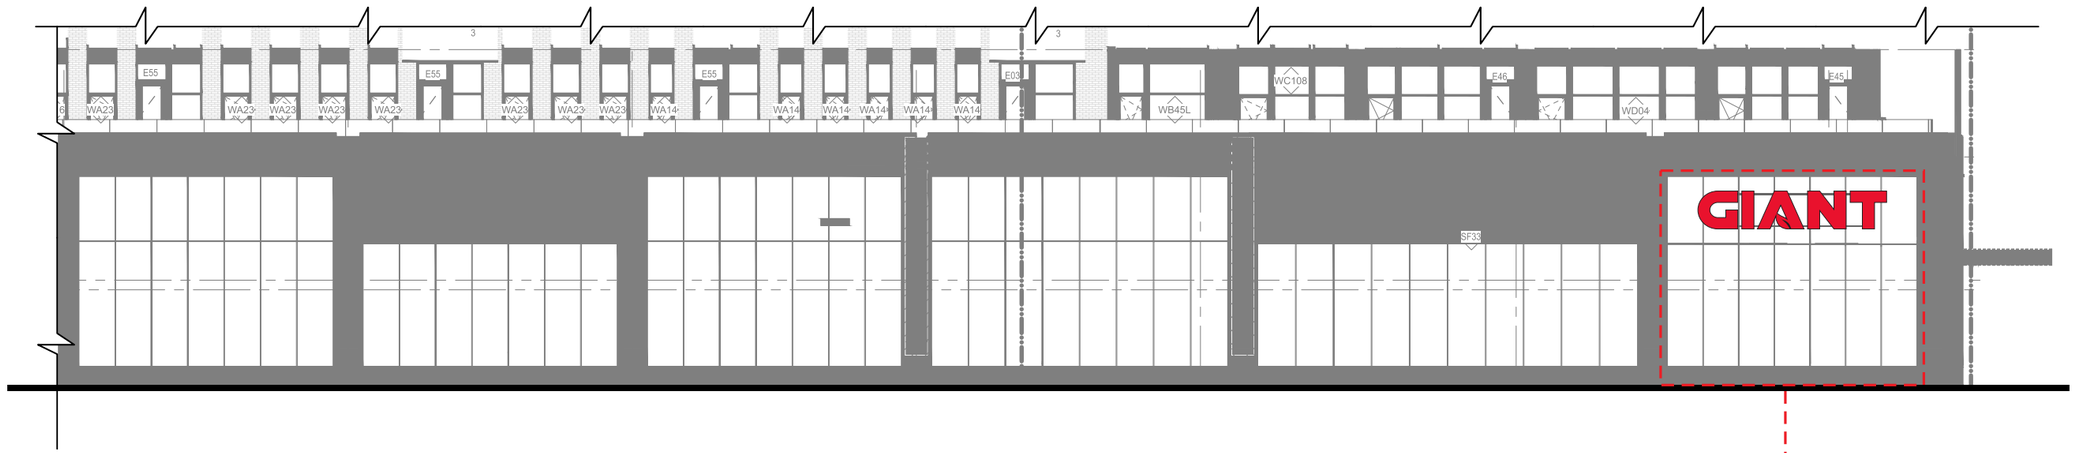

1 CARPENTER STREET ELEVATION

SCALE: 1/16”= 1’-0”

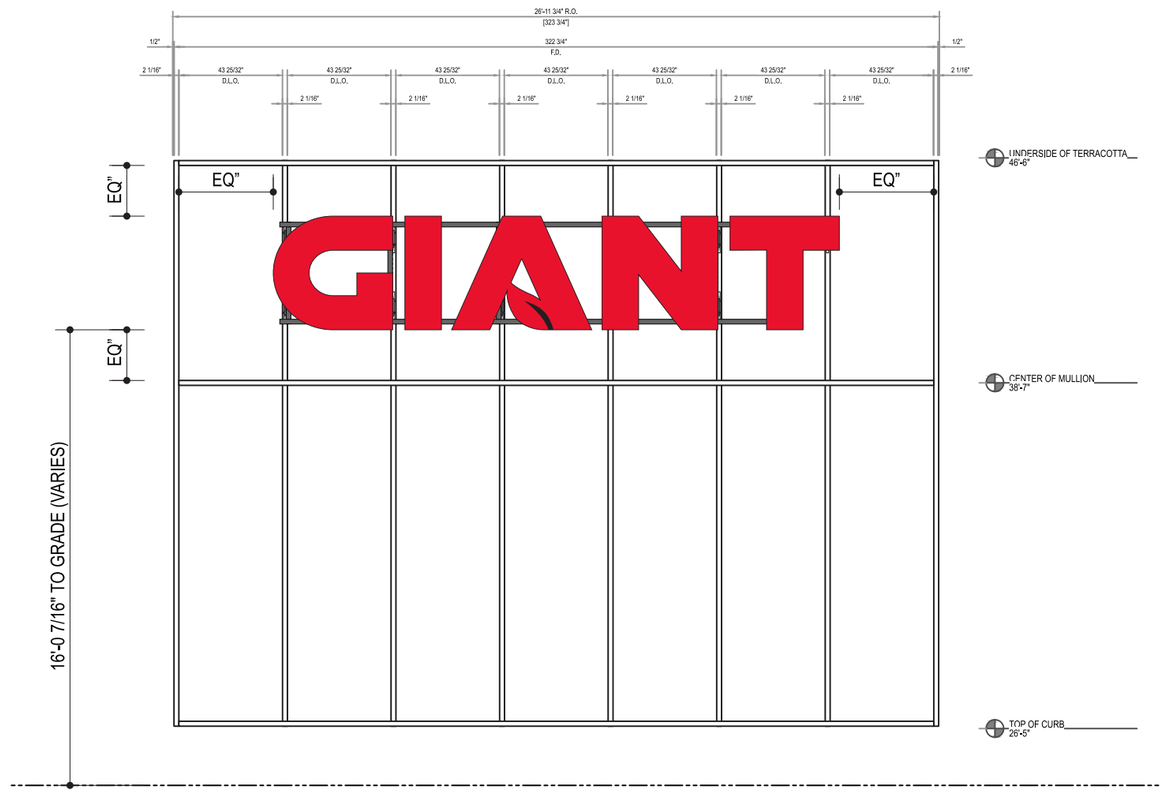

NOTE:

- (11) FIN PLATES REQ’D FOR THIS LOCATION. LAYOUT AND MEASUREMENTS TO BE PROVIDED ON FOLLOWING PAGES

2 CARPENTER STREET ELEVATION

SCALE: 3/16”= 1’-0”

Gable
A VISUAL SOLUTIONS COMPANY.
7440 Fort Smallwood Road
Baltimore, Maryland 21226
800.854.0568

PROJECT TITLE: GIANT #6549		
ORDER TITLE: BUILDING ID SIGNS		
CITY PHILADELPHIA	**COUNTY**	
STATE PA	**CODE ZIP** 19146	
DRAWING DATE 01/24/24	**GABLE REP** APH	**PROJECT MGR.** CCL

ENGINEER OF RECORD SEAL:

ENGINEER OF RECORD SIGNATURE/DATE:

REVISION HISTORY

NO.	DATE	PREV DRWG	DESCRIPTION

All designs indicated in these drawings are the property of Gable. All copyrights reserved. No copies, transmissions, reproductions or electronic manipulation of any portion of these drawings in whole or in part are to be made without the express written permission of Gable.


PRODUCT TYPE:
CARPENTER STREET CHANNEL LETTERS

DRAWING TYPE:
ELEVATION DETAIL

PROJECT NO.	TASK NO.	QTY.
94039-1	250678	1


DWG. NO.	SHEET
14814LC	A-108

(11) MOUNTING FIN LOCATIONS;
INSTALLED BY OTHERS. GABLE PM
TO COORDINATE w/ GC TO VERIFY
NO ISSUES w/ FIN VERTICAL SPACING.

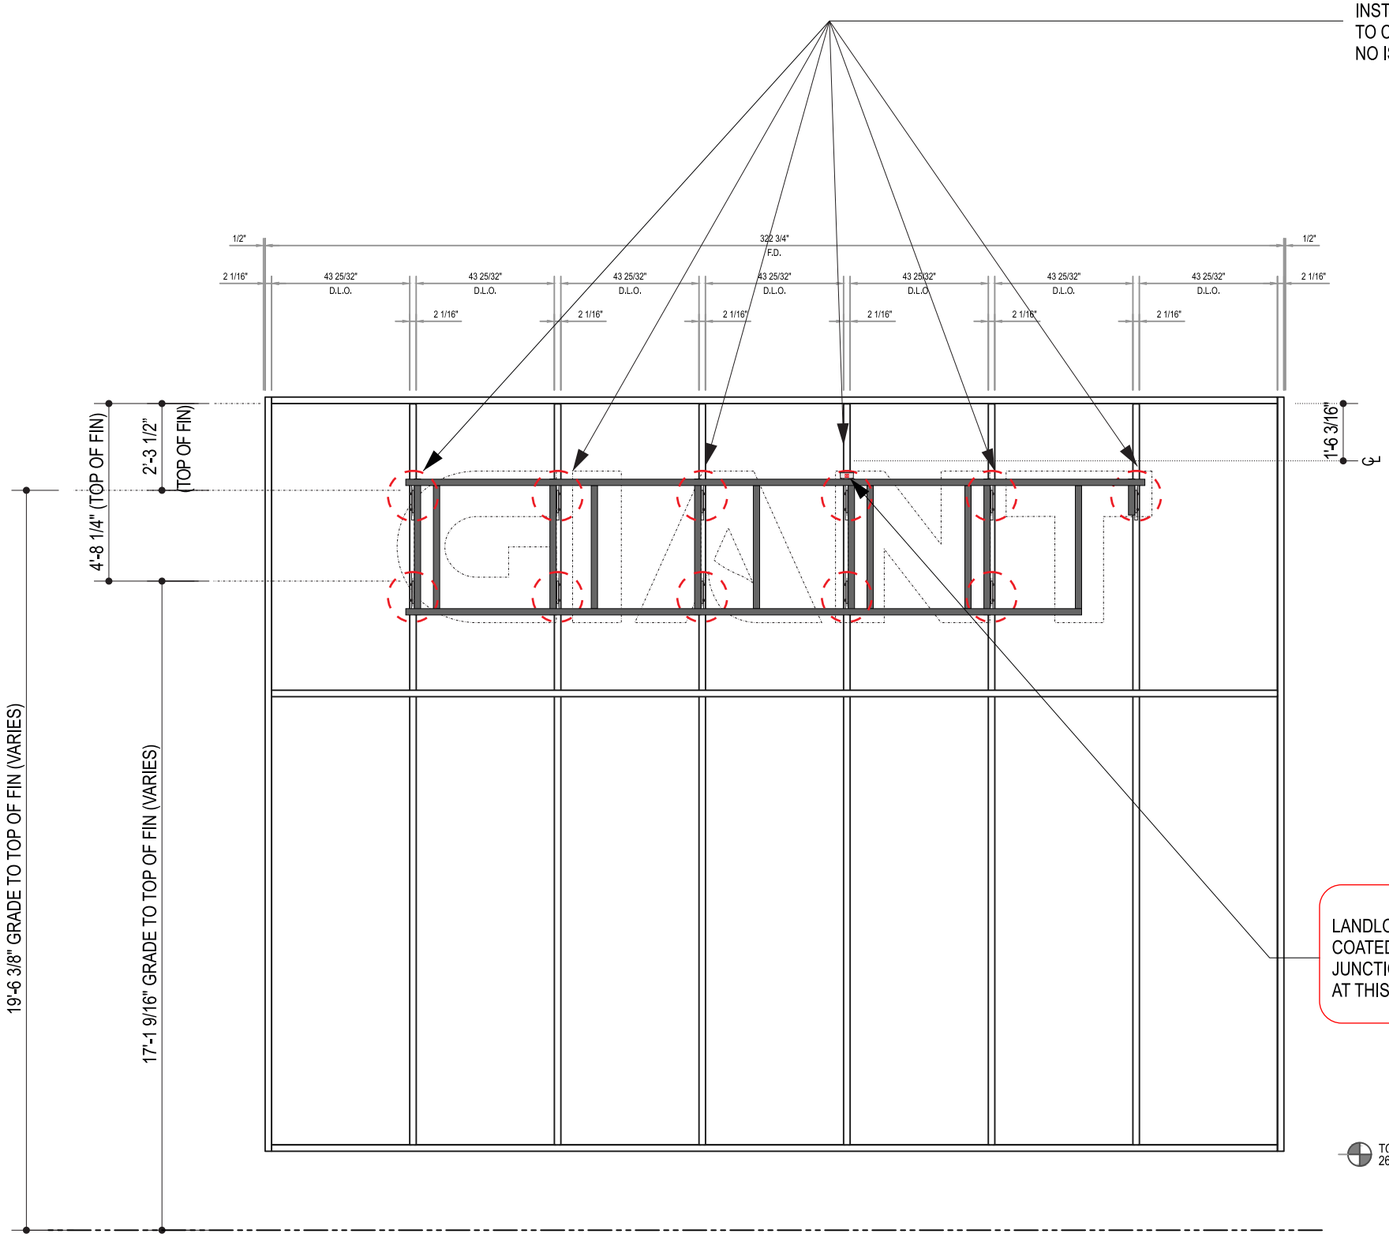


1 CARPENTER STREET ELEVATION

SCALE: 1/4"= 1'-0"

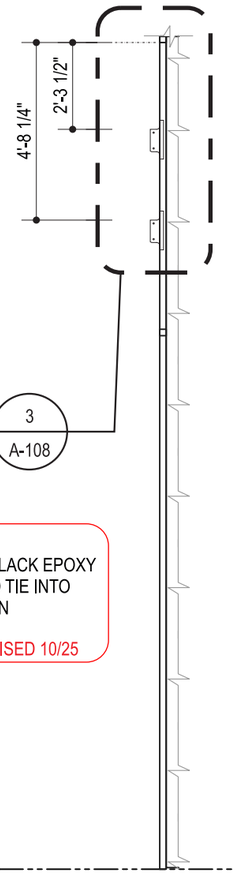

2 SIDE VIEW

SCALE: 1/4"= 1'-0"

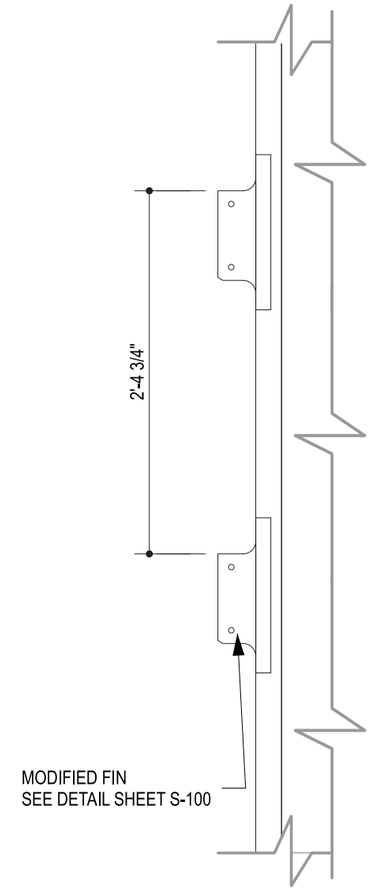

3 SIDE VIEW

SCALE: 1"= 1'-0"

Gable

A VISUAL SOLUTIONS COMPANY.

7440 Fort Smallwood Road
Baltimore, Maryland 21226
800.854.0568

PROJECT TITLE: GIANT #6549		
ORDER TITLE: BUILDING ID SIGNS		
CITY PHILADELPHIA	**COUNTY**	
STATE PA	**CODE ZIP** 19146	
DRAWING DATE 01/24/24	**GABLE REP** APH	**PROJECT MGR.** CCL

ENGINEER OF RECORD SEAL:

ENGINEER OF RECORD SIGNATURE/DATE:

REVISION HISTORY

NO.	DATE	PREV DRWG	DESCRIPTION


All designs indicated in these drawings are the property of Gable.
All copyrights reserved. No copies, transmissions, reproductions or electronic manipulation of any portion of these drawings in whole or in part are to be made without the express written permission of Gable.

PRODUCT TYPE:
CARPENTER STREET
CHANNEL LETTERS

DRAWING TYPE:
ELEVATION DETAIL

PROJECT NO.	TASK NO.	QTY.
94039-1	250678	1

DWG. NO.	SHEET
14814LC	A-109

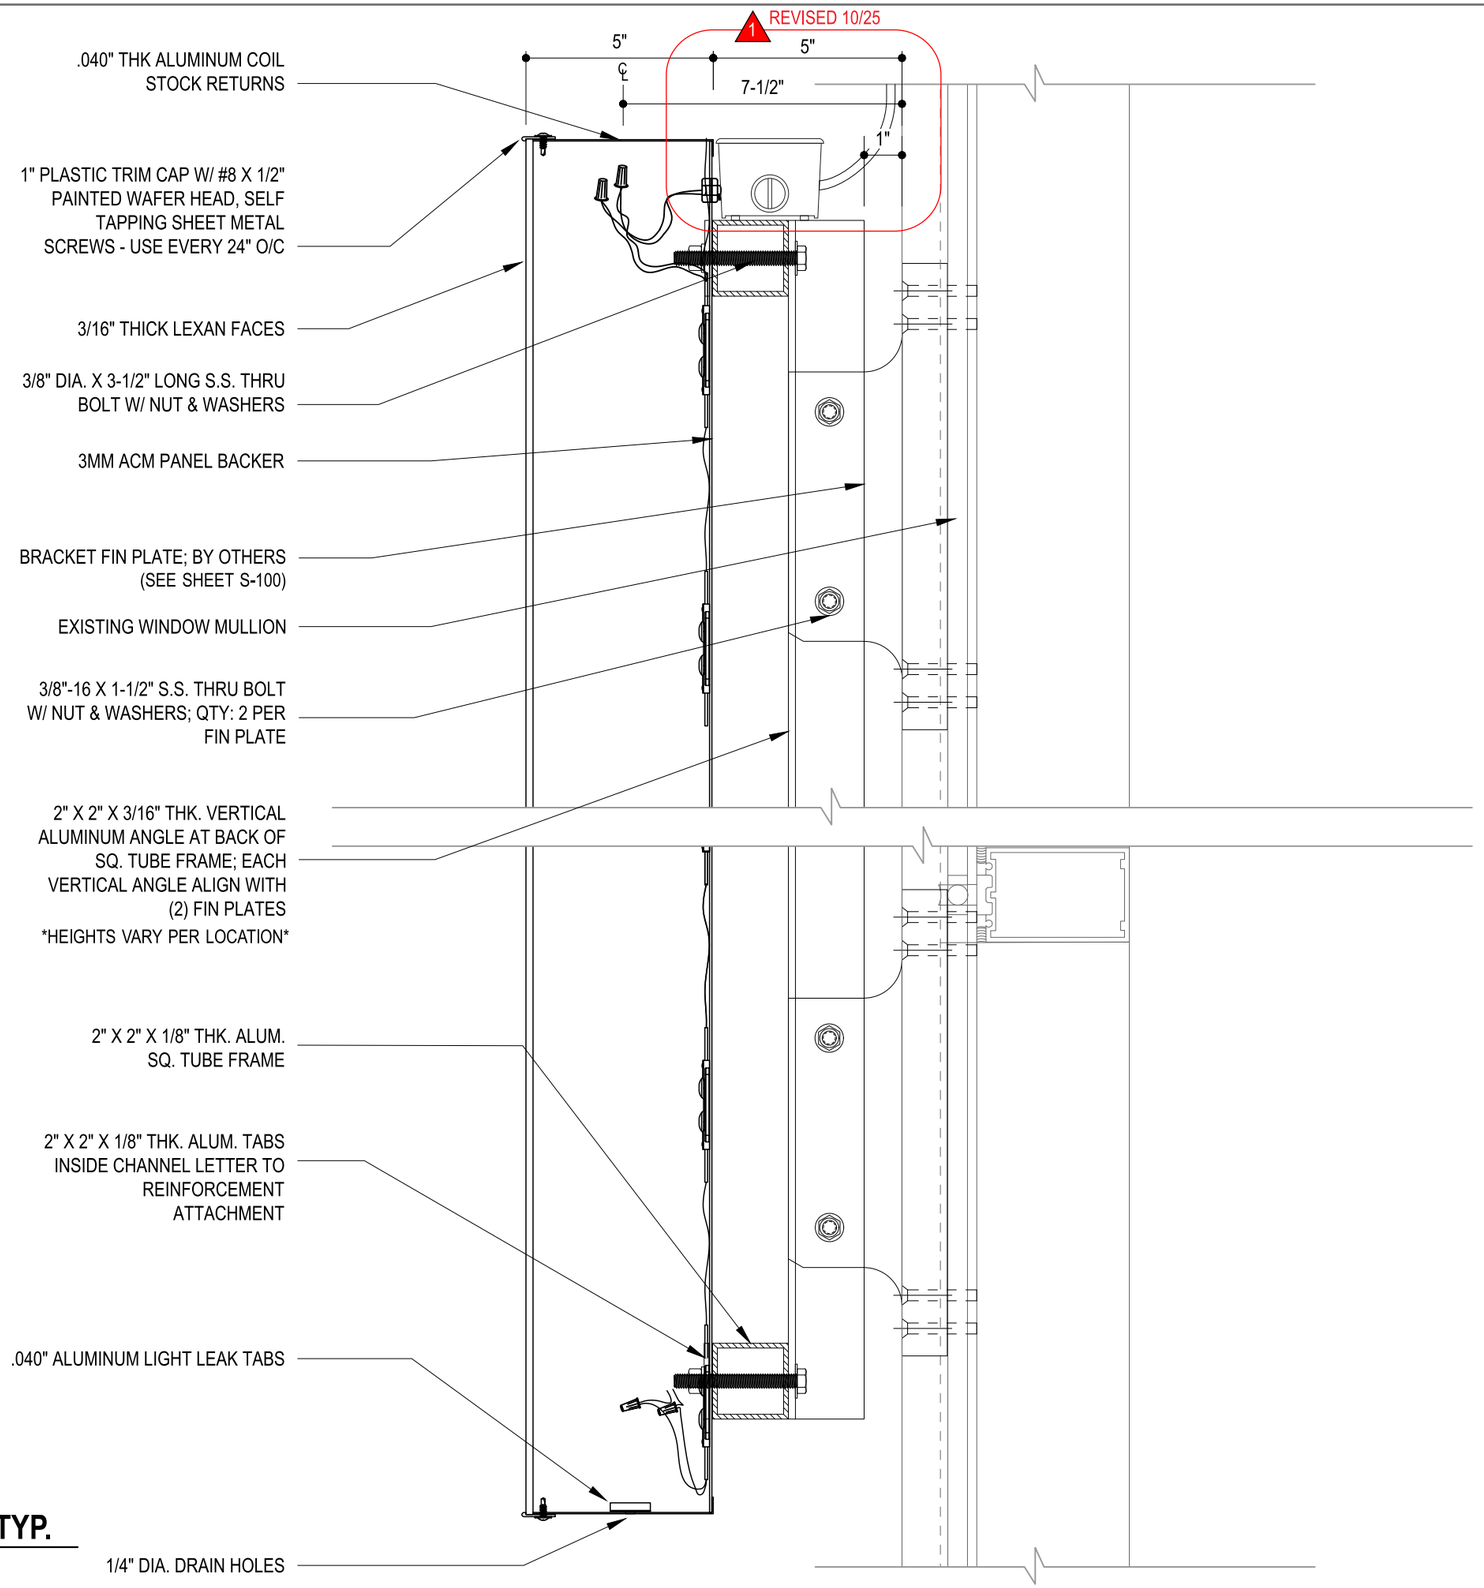

1 SECTION DETAIL TYP.

SCALE: 3"= 1'-0"

Gable

A VISUAL SOLUTIONS COMPANY.

7440 Fort Smallwood Road
Baltimore, Maryland 21226
800.854.0568

PROJECT TITLE: GIANT #6549		
ORDER TITLE: BUILDING ID SIGNS		
CITY PHILADELPHIA	**COUNTY**	
STATE PA	**CODE ZIP** 19146	
DRAWING DATE 01/24/24	**GABLE REP** APH	**PROJECT MGR.** CCL

ENGINEER OF RECORD SEAL:

ENGINEER OF RECORD SIGNATURE/DATE:

REVISION HISTORY

NO.	DATE	PREV DRWG	DESCRIPTION

All designs indicated in these drawings are the property of Gable. All copyrights reserved. No copies, transmissions, reproductions or electronic manipulation of any portion of these drawings in whole or in part are to be made without the express written permission of Gable.


PRODUCT TYPE: ILLUMINATED CHANNEL LETTERS

DRAWING TYPE: SECTION DETAIL (TYP.)

PROJECT NO.	TASK NO.	QTY.
94039-1	250678	

DWG. NO.	SHEET
14814LC	A-110

SHEET NOTES:
ALL BUILDING PENETRATIONS MUST BE SEALED W/ GE SCS2000 SILICONE SEALANT TO MAINTAIN AIR / MOISTURE BARRIER.

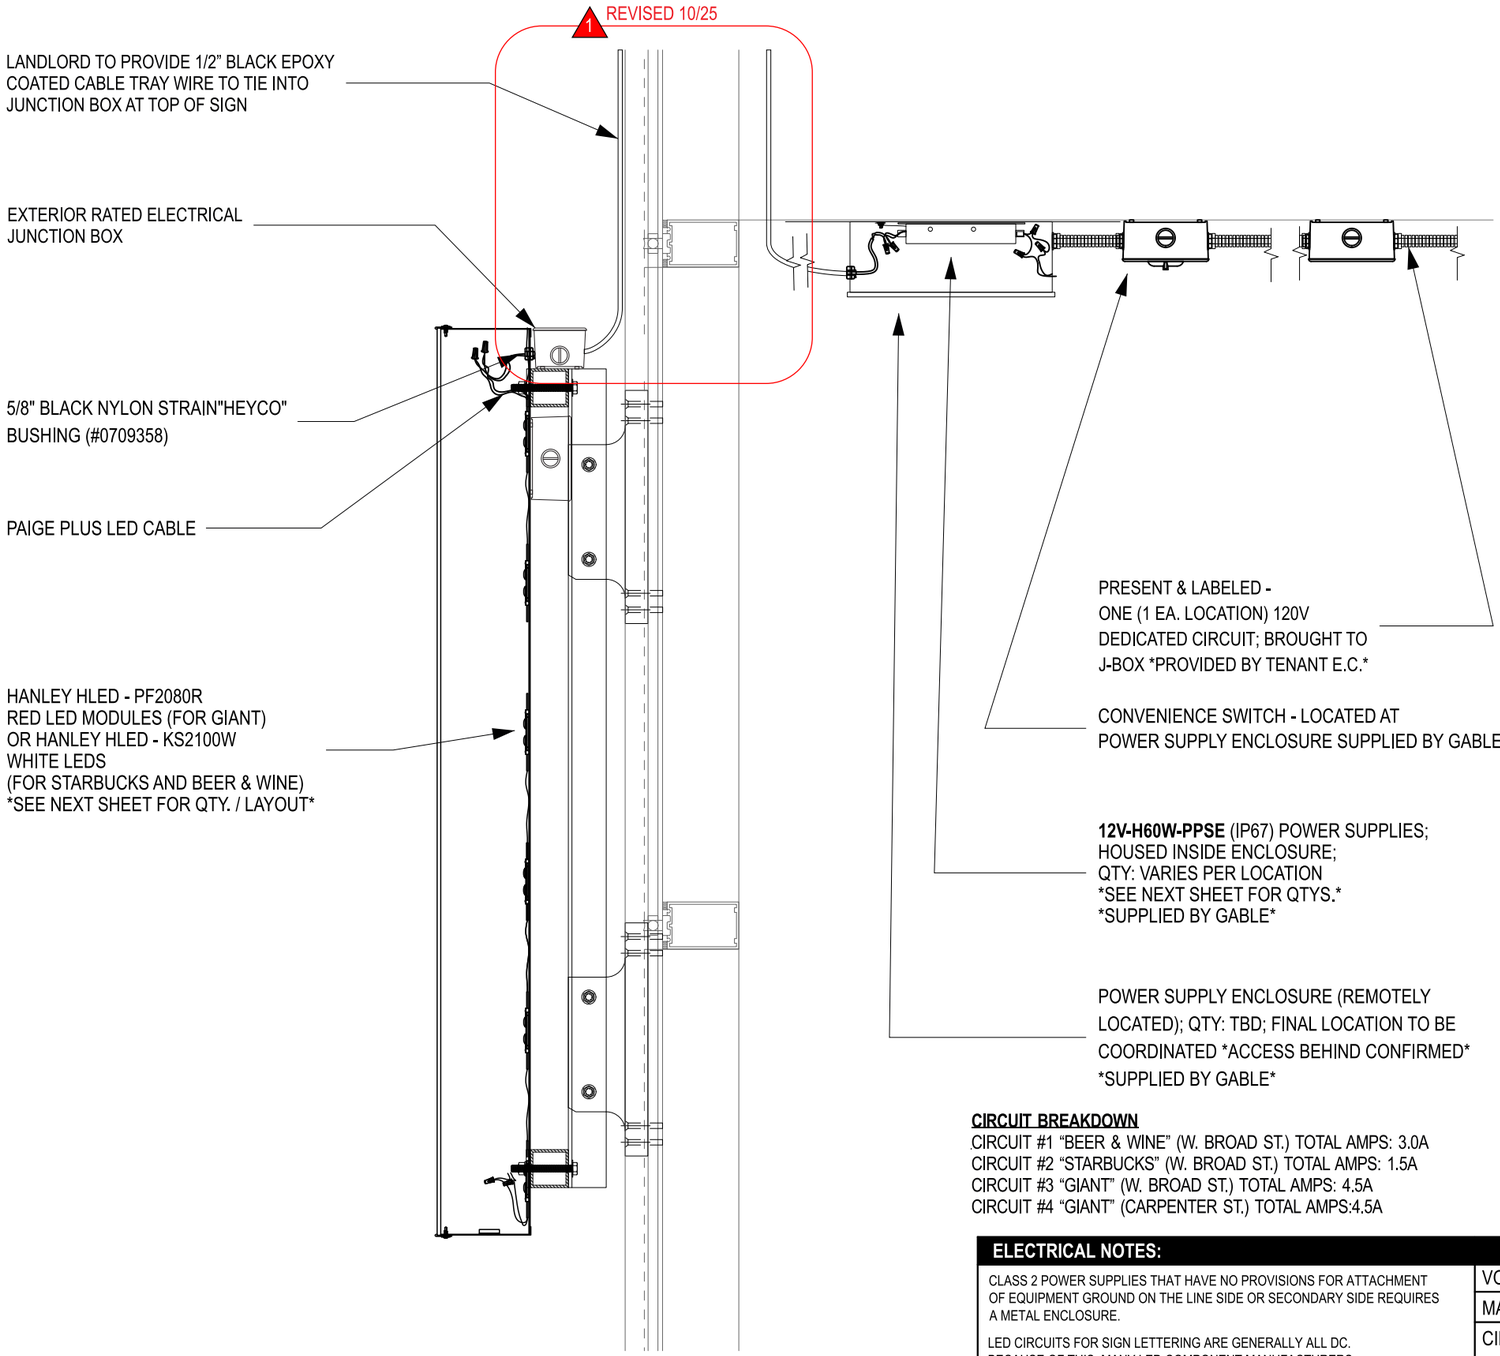

1 ELECTRICAL DETAIL TYP.
SCALE: 1-1/2"= 1'-0"

CIRCUIT BREAKDOWN
CIRCUIT #1 "BEER & WINE" (W. BROAD ST.) TOTAL AMPS: 3.0A
CIRCUIT #2 "STARBUCKS" (W. BROAD ST.) TOTAL AMPS: 1.5A
CIRCUIT #3 "GIANT" (W. BROAD ST.) TOTAL AMPS: 4.5A
CIRCUIT #4 "GIANT" (CARPENTER ST.) TOTAL AMPS:4.5A

ELECTRICAL NOTES:	ELECTRICAL SPECIFICATIONS	
CLASS 2 POWER SUPPLIES THAT HAVE NO PROVISIONS FOR ATTACHMENT OF EQUIPMENT GROUND ON THE LINE SIDE OR SECONDARY SIDE REQUIRES A METAL ENCLOSURE.	VOLTAGE	120V
LED CIRCUITS FOR SIGN LETTERING ARE GENERALLY ALL DC. BECAUSE OF THIS, MANY LED COMPONENT MANUFACTURERS ARE USING BLACK WIRE FOR THE GROUND, WHITE FOR NEGATIVE OR NEUTRAL SIDE AND RED FOR THE POSITIVE SIDE. READ AND UNDERSTAND POWER SUPPLY INSTRUCTIONS CAREFULLY.	MAX AMPERAGE	SEE BREAKDOWN ABOVE
NEC 2005 ELECTRIC CODE ARTICLE 250, ARTICLE 600, AND ARTICLE 725 REQUIRE THAT ALL NON-CURRENT CARRYING METAL PARTS INCLUDING THE METAL LETTERS OF A SECTION SIGN MUST BE GROUNDED. THIS INCLUDES LOW VOLTAGE CIRCUITS OF LED ILLUMINATED SIGNS. READ AND UNDERSTAND THESE SECTIONS PRIOR TO INSTALLATION.	CIRCUIT INFO:	(QTY: 1) 20AMP / 120V PER SET *PROVIDED BY OWNER'S E.C.*
	LISTED SIGN OR SIGN SECTION 600.3 - ALL ELECTRIC SIGNS SHALL BE LISTED & INSTALLED IN CONFORMANCE WITH THAT LISTING - CHANNEL LETTERS WITH LED'S, POWER SUPPLY AND A DISCONNECT SWITCH - ACCEPTABLE FOR WET, DAMP OR DRY LOCATIONS.	

Gable
A VISUAL SOLUTIONS COMPANY.
7440 Fort Smallwood Road
Baltimore, Maryland 21226
800.854.0568

PROJECT TITLE: GIANT #6549		
ORDER TITLE: BUILDING ID SIGNS		
CITY: PHILADELPHIA		COUNTY:
STATE: PA		CODE ZIP: 19146
DRAWING DATE: 01/24/24	GABLE REP: APH	PROJECT MGR.: CCL

ENGINEER OF RECORD SEAL:

ENGINEER OF RECORD SIGNATURE/DATE:

REVISION HISTORY

NO.	DATE	PREV DRWG	DESCRIPTION


All designs indicated in these drawings are the property of Gable. All copyrights reserved. No copies, transmissions, reproductions or electronic manipulation of any portion of these drawings in whole or in part are to be made without the express written permission of Gable.

PRODUCT TYPE: ILLUMINATED CHANNEL LETTERS

DRAWING TYPE: ELECTRICAL DETAIL

PROJECT NO.	TASK NO.	QTY.
94039-1	250678	

DWG. NO.	SHEET
14814LC	E-100

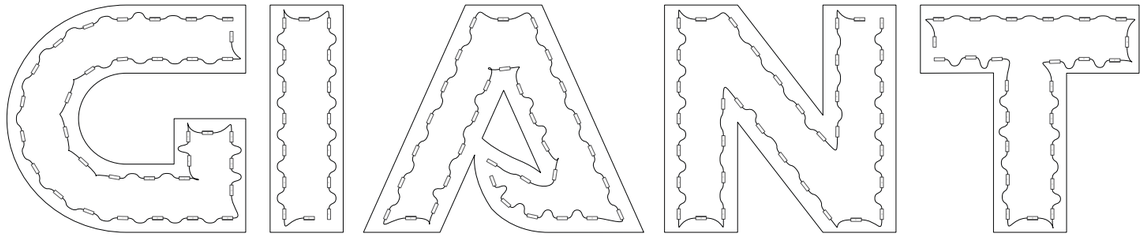

Module type	HLED-PF2080R (RED)					
Letter	G	I	A	N	T	Totals
Module #	34	14	33	36	25	142
Power supply	(1)		(1)	(1)		3
Perimeter						93'

Power Supply 1 **48**
Power Supply 2 **33**
Power Supply 3 **61**

TOTAL POWER SUPPLIES: 3
VOLTAGE OUTPUT: 12V
VOLTAGE INTPUT: 120V

TOTAL MAX WATTAGE: 180 WATTS

1 LED LAYOUT - QTY: 2

SCALE: 1/2"= 1'-0"




2 LED LAYOUT

SCALE: 1/2"= 1'-0"

Module Type	HANLEY K2100 (WHITE)									
Letter	B	E	E	R	&	W	I	N	E	Totals
Module #	8	6	6	7	8	10	3	8	6	62
Power Supply	35 (1)					27 (1)				2
Perimeter										73'

Power Supply 1 **35**
Power Supply 2 **27**

TOTAL POWER SUPPLIES: 2
VOLTAGE OUTPUT: 12V
VOLTAGE INTPUT: 120V
TOTAL MAX WATTAGE: 120 WATTS

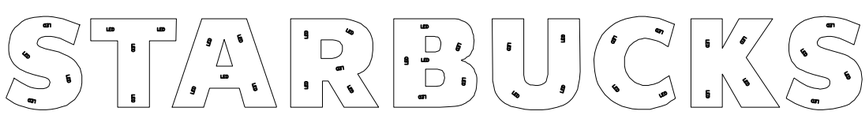

3 LED LAYOUT

SCALE: 1/2"= 1'-0"

Module Type	SLOAN PRISM ENLIGHTEN 6500K LEDS									
Letter	S	T	A	R	B	U	C	K	S	Totals
Module #	4	4	5	5	6	4	4	4	4	40
Power Supply	40 (1)									1
Perimeter										52'

Power Supply 1 **40**

TOTAL POWER SUPPLIES: 1
VOLTAGE OUTPUT: 12V
VOLTAGE INTPUT: 120V
TOTAL MAX WATTAGE: 60 WATTS

Gable
A VISUAL SOLUTIONS COMPANY.
7440 Fort Smallwood Road
Baltimore, Maryland 21226
800.854.0568

PROJECT TITLE: GIANT #6549
ORDER TITLE: BUILDING ID SIGNS
CITY: PHILADELPHIA | **COUNTY:**
STATE: PA | **CODE ZIP:** 19146
DRAWING DATE: 01/24/24 | **GABLE REP:** APH | **PROJECT MGR.:** CCL
ENGINEER OF RECORD SEAL:

ENGINEER OF RECORD SIGNATURE/DATE:

REVISION HISTORY

NO.	DATE	PREV DRWG	DESCRIPTION

All designs indicated in these drawings are the property of Gable. All copyrights reserved. No copies, transmissions, reproductions or electronic manipulation of any portion of these drawings in whole or in part are to be made without the express written permission of Gable.

PRODUCT TYPE: ILLUMINATED CHANNEL LETTERS
DRAWING TYPE: LED LAYOUT

PROJECT NO.	TASK NO.	QTY.
94039-1	250678	

DWG. NO.	SHEET
14814LC	E-101


COFFEE
WINE BAR
RESTAURANT
RESTAURANT




515
Fc
Light Meter
LT300
EXTECH
INSTRUMENTS
RANGE
REL
MAX
MIN
PEAK

0
10
20
30
331.5
Fc
Light Meter
LT300
EXTECH
INSTRUMENTS
RANGE
REL