
DESIGNATION BOUNDARY PROPOSED BY THE PROPERTY OWNER OF 6953 GREENHILL ROAD

TRADITIONAL | *ADAPTABLE*

DRAFT

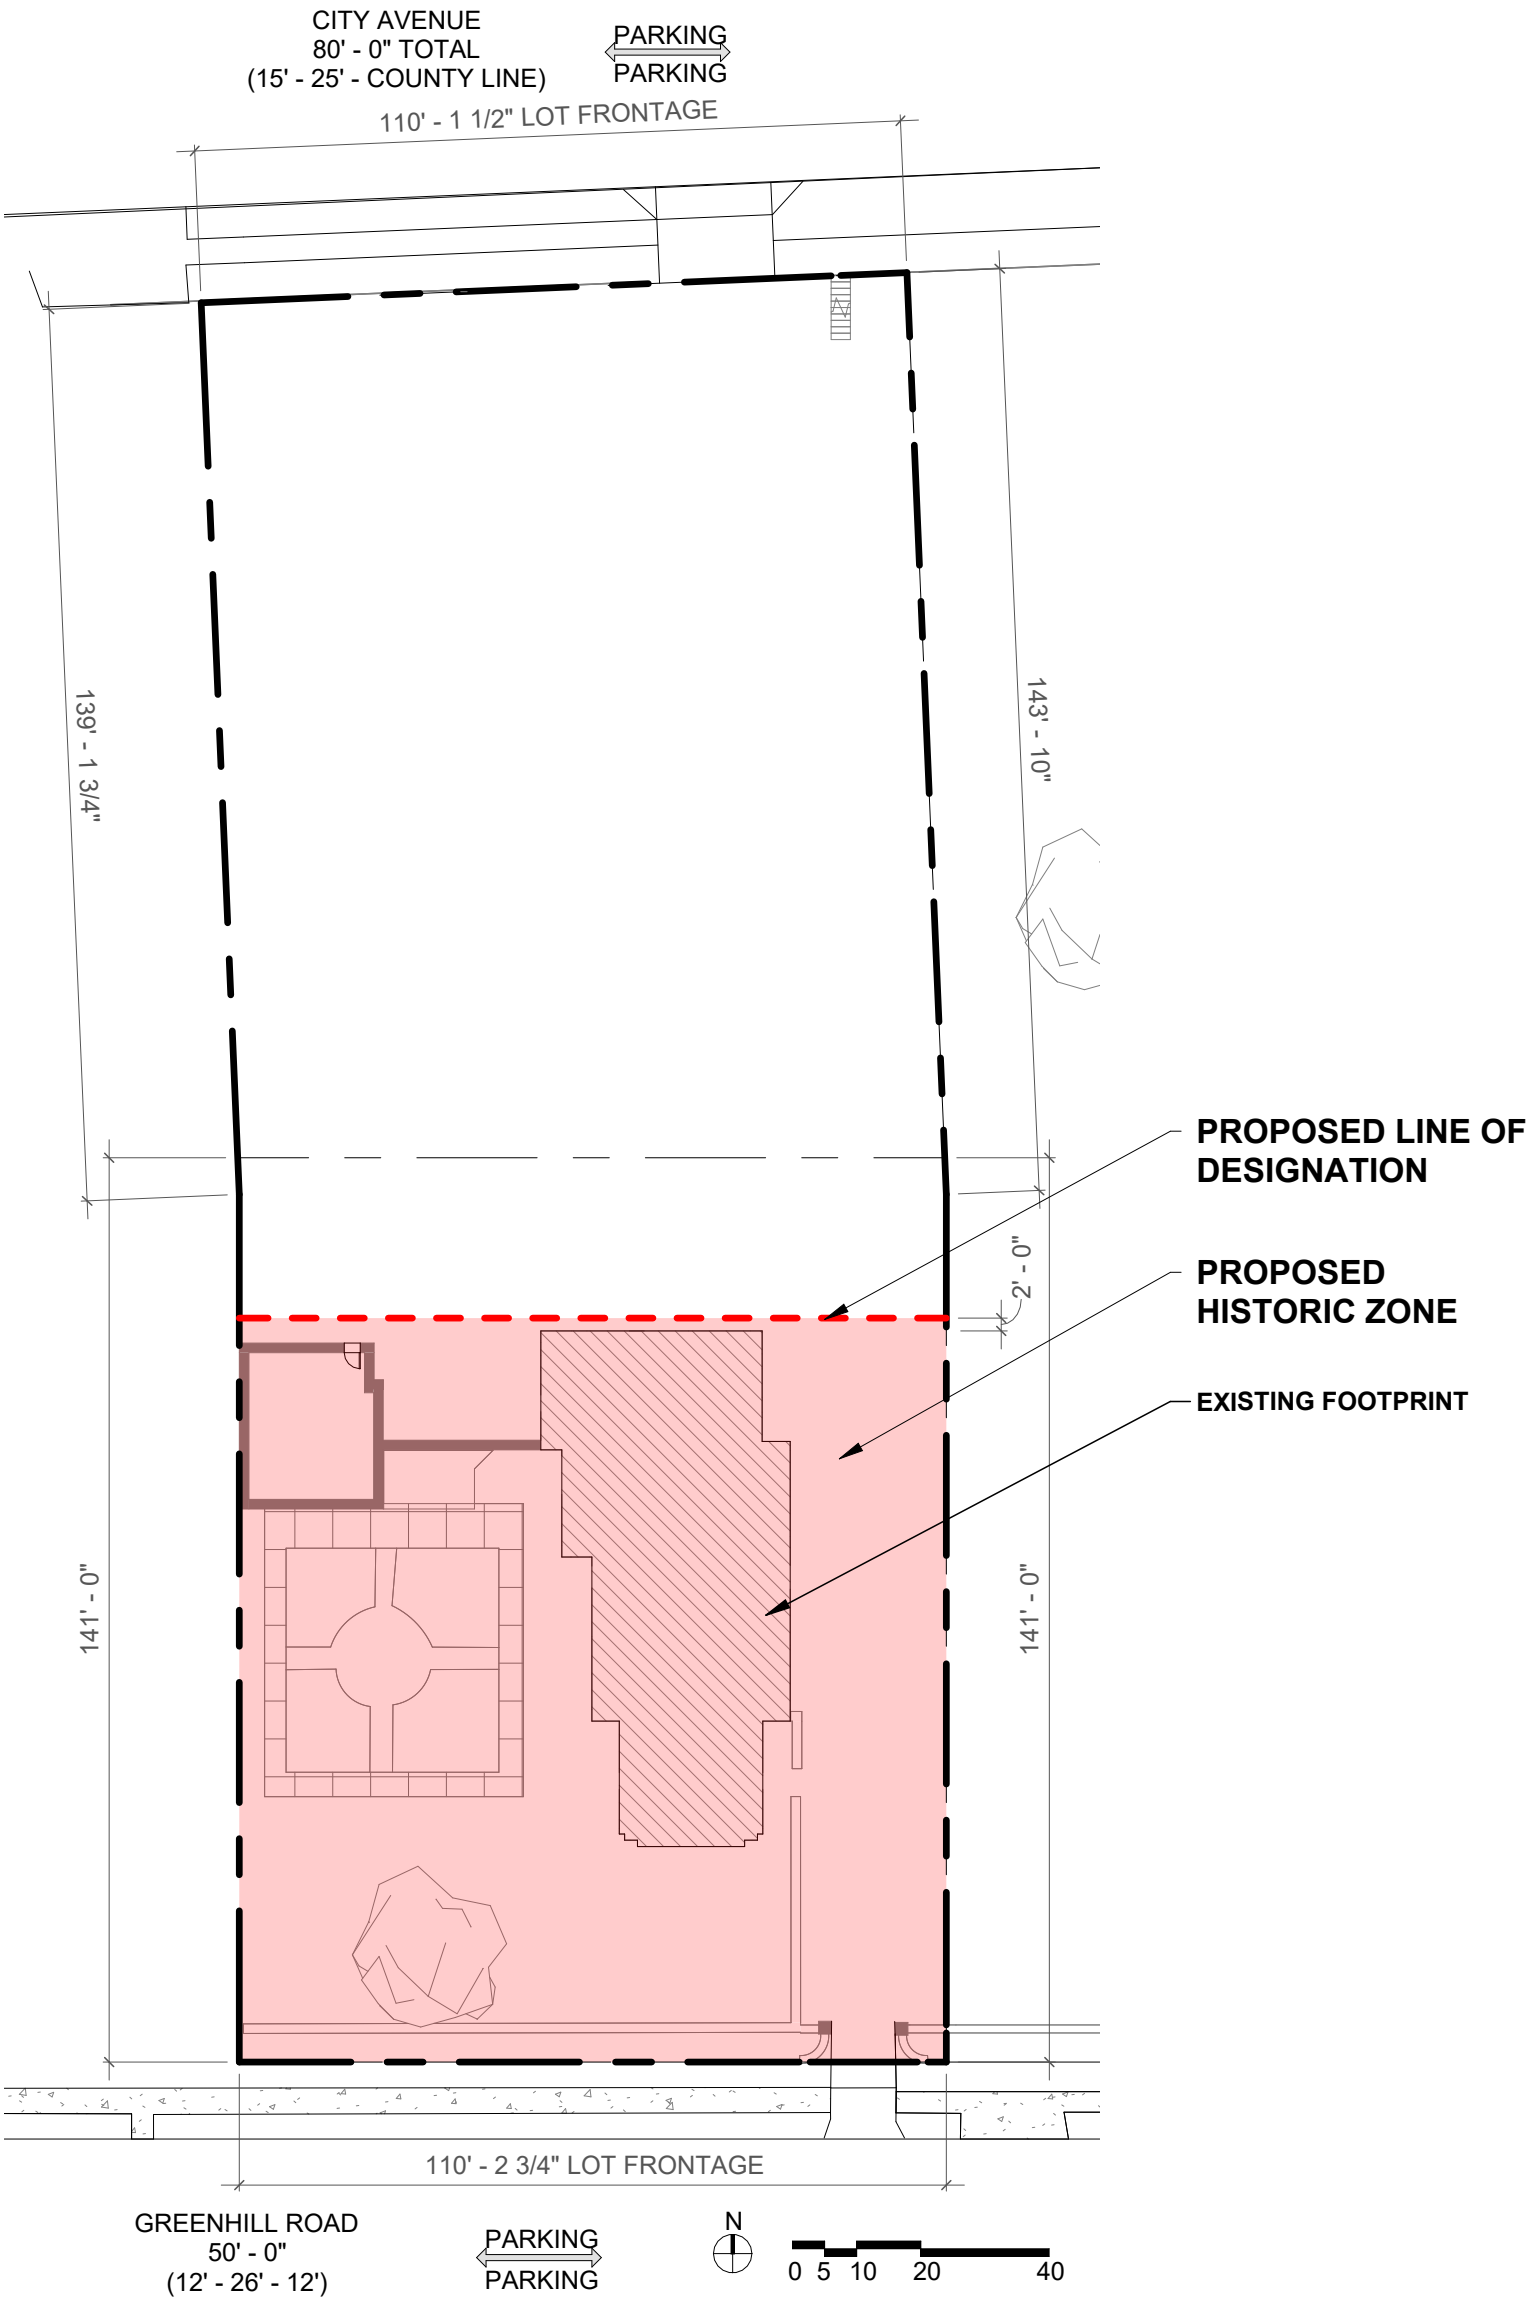

CANNOdesign
ARCHITECTURE & DESIGN

PROPOSED LINE OF DESIGNATION

6953 GREENHILL ROAD

11.03.2026