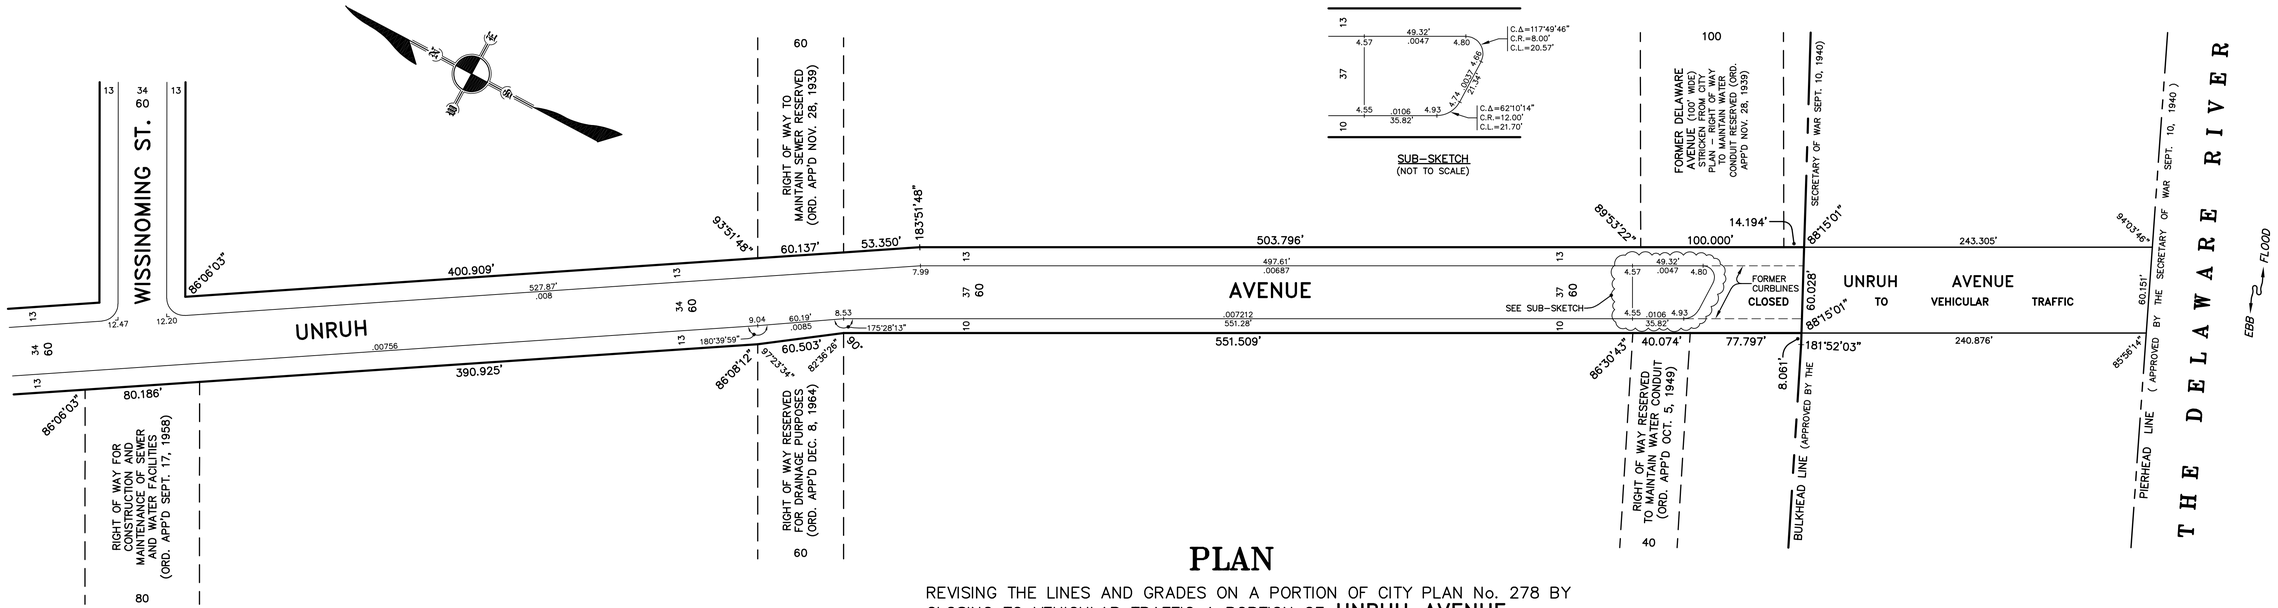


# PLAN

REVISING THE LINES AND GRADES ON A PORTION OF CITY PLAN No. 278 BY CLOSING TO VEHICULAR TRAFFIC A PORTION OF **UNRUH AVENUE** EXTENDING FROM A POINT APPROXIMATELY ONE-THOUSAND SEVENTY-SEVEN FEET SOUTHEAST OF **WISSINOMING STREET** SOUTHEASTWARDLY TO THE PIERHEAD LINE OF **THE DELAWARE RIVER**.

41st WARD
CITY OF PHILADELPHIA

AUTHORIZED BY ORDINANCE OF COUNCIL (BILL NO. 110551)
APPROVED ---------- OCTOBER 19, 2011

SCALE: 1" = 50'

CONFIRMED BY THE
BOARD OF SURVEYORS
_____ __, 2023

MICHAEL A.. LABRUM, PLS
SURVEYOR & REGULATOR
FIFTH SURVEY DISTRICT

VADIM L. FLEYSH, PE
CHIEF ENGINEER

APPROVED BY THE CITY PLANNING COMMISSION