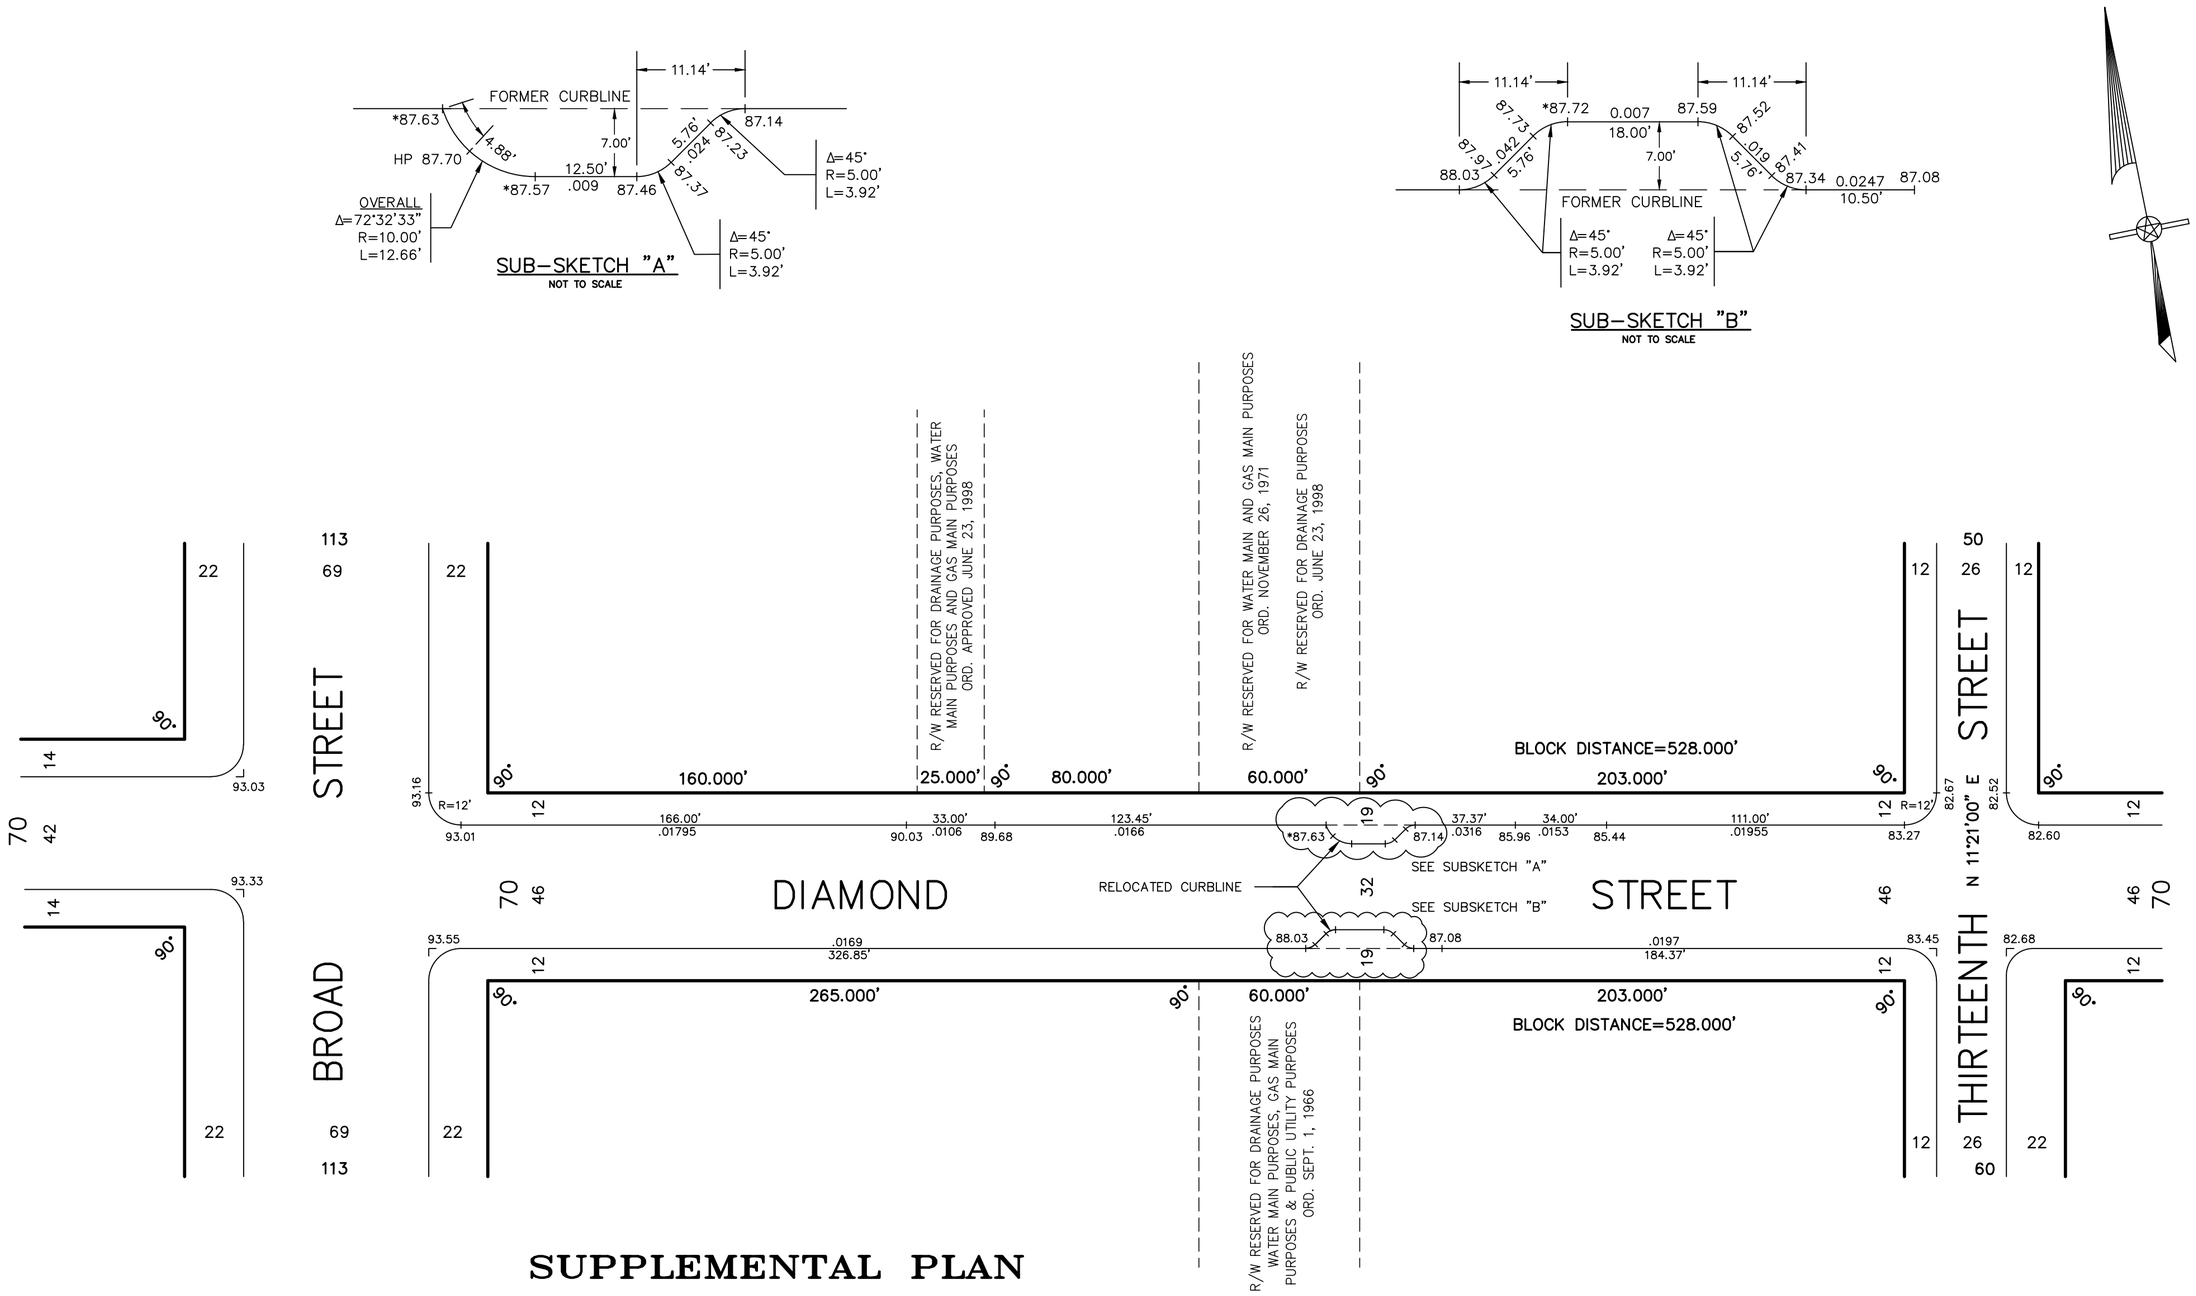

SUPPLEMENTAL PLAN

RELOCATING PORTIONS OF THE CURBLINES OF

DIAMOND STREET

FROM

BROAD STREET TO THIRTEENTH STREET

CITY PLAN No. 123

20TH WARD ~ CITY OF PHILADELPHIA

MADE PURSUANT TO SECTION 11-301(6) OF THE PHILADELPHIA CODE

SCALE: 1" = 40'

APPROVED BY THE
BOARD OF SURVEYORS
FEBRUARY X, 2026

DANIEL P. BURKE, PLS
SURVEYOR & REGULATOR
9TH SURVEY DISTRICT

VADIM FLEYSH, PE
CHIEF ENGINEER

NOTE: * INDICATES TC ELEVATION IS LOCATED WITHIN DEPRESSED PORTION OF ADA RAMP. TC ELEVATIONS AT PC (OR PT) LOCATIONS ARE PROJECTED BASED ON 4" CURB REVEAL